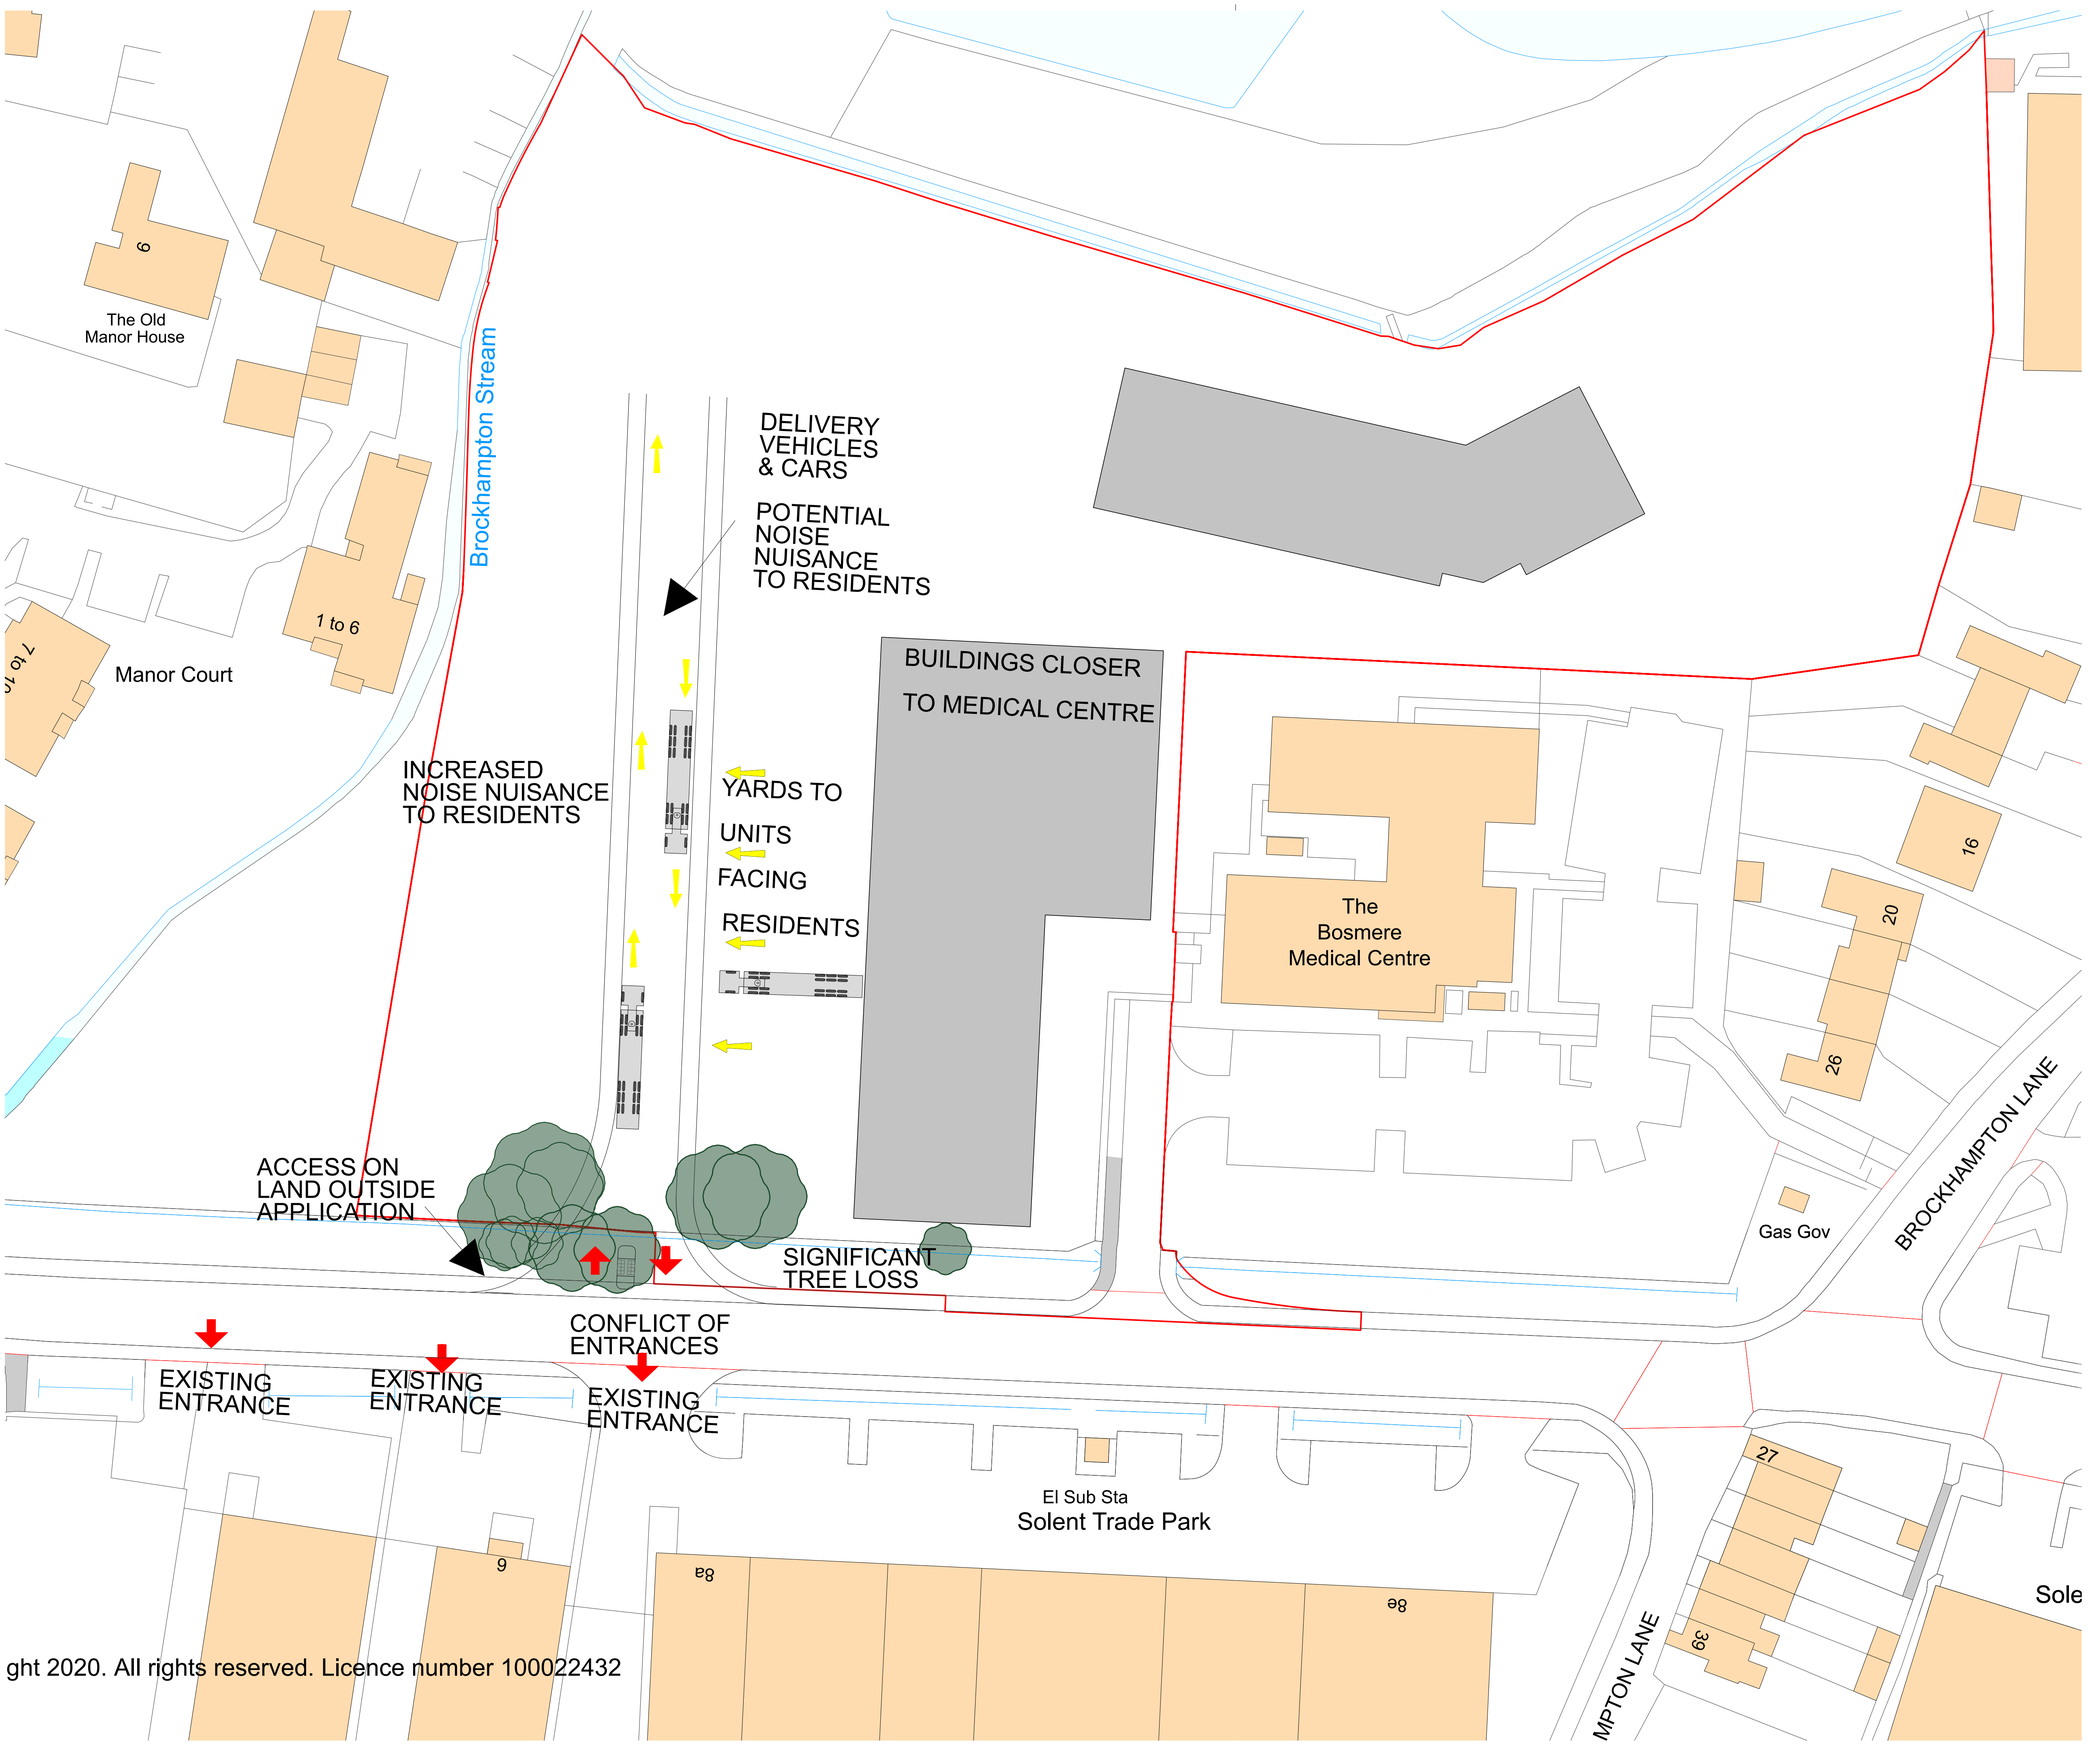

ght 2020. All rights reserved. Licence number 100022432

NOTES

Reproduced from the Ordnance Survey map with the permission of the Controller of Her Majesty's Stationery Office, © Crown Copyright.

C A Cornish & Associates Ltd Licence no LIG0908.

Subject to Statutory Approvals.

Landscaping is indicative, please refer to Landscape Architect's drawing(s) for details of trees & planting

Rev	Description	Chk	Date
B	Text amended for clarity	ED	01/11/2021
A	Amended to Highways consultant comments, OS extended	ED	29/10/2021

Peer House
8 -14 Verulam Street
London WC1X 8LZ

tel +44(0)20 7400 2120

enquiries@cornisharchitects.com
www.cornisharchitects.com

RIBA Chartered Practice

cornisharchitects

Project Title.

SOLENT ROAD HAVANT

Drawing Title.

ALTERNATIVE SITE ACCESS STUDY 1

Drawing Status.

TOWN PLANNING

0 5 metres 40

Drawn By.	Scale.	Date.	Chk'd By.
E D	1:500 @ A2	26/10/2021	R P

Chancerygate
DEVELOPMENT AND ASSET MANAGEMENT

Drawing No.	Rev.
19003 - TP - 013	B

Copyright of Cornish Architects ©