




Scurr Architects
65 Southdown Road
Haverhill
Hampshire
RG24 7NY
T: 01462 703000
email: scurr@scurr.co.uk
www.scurr.co.uk
architects ■ designers ■ project managers

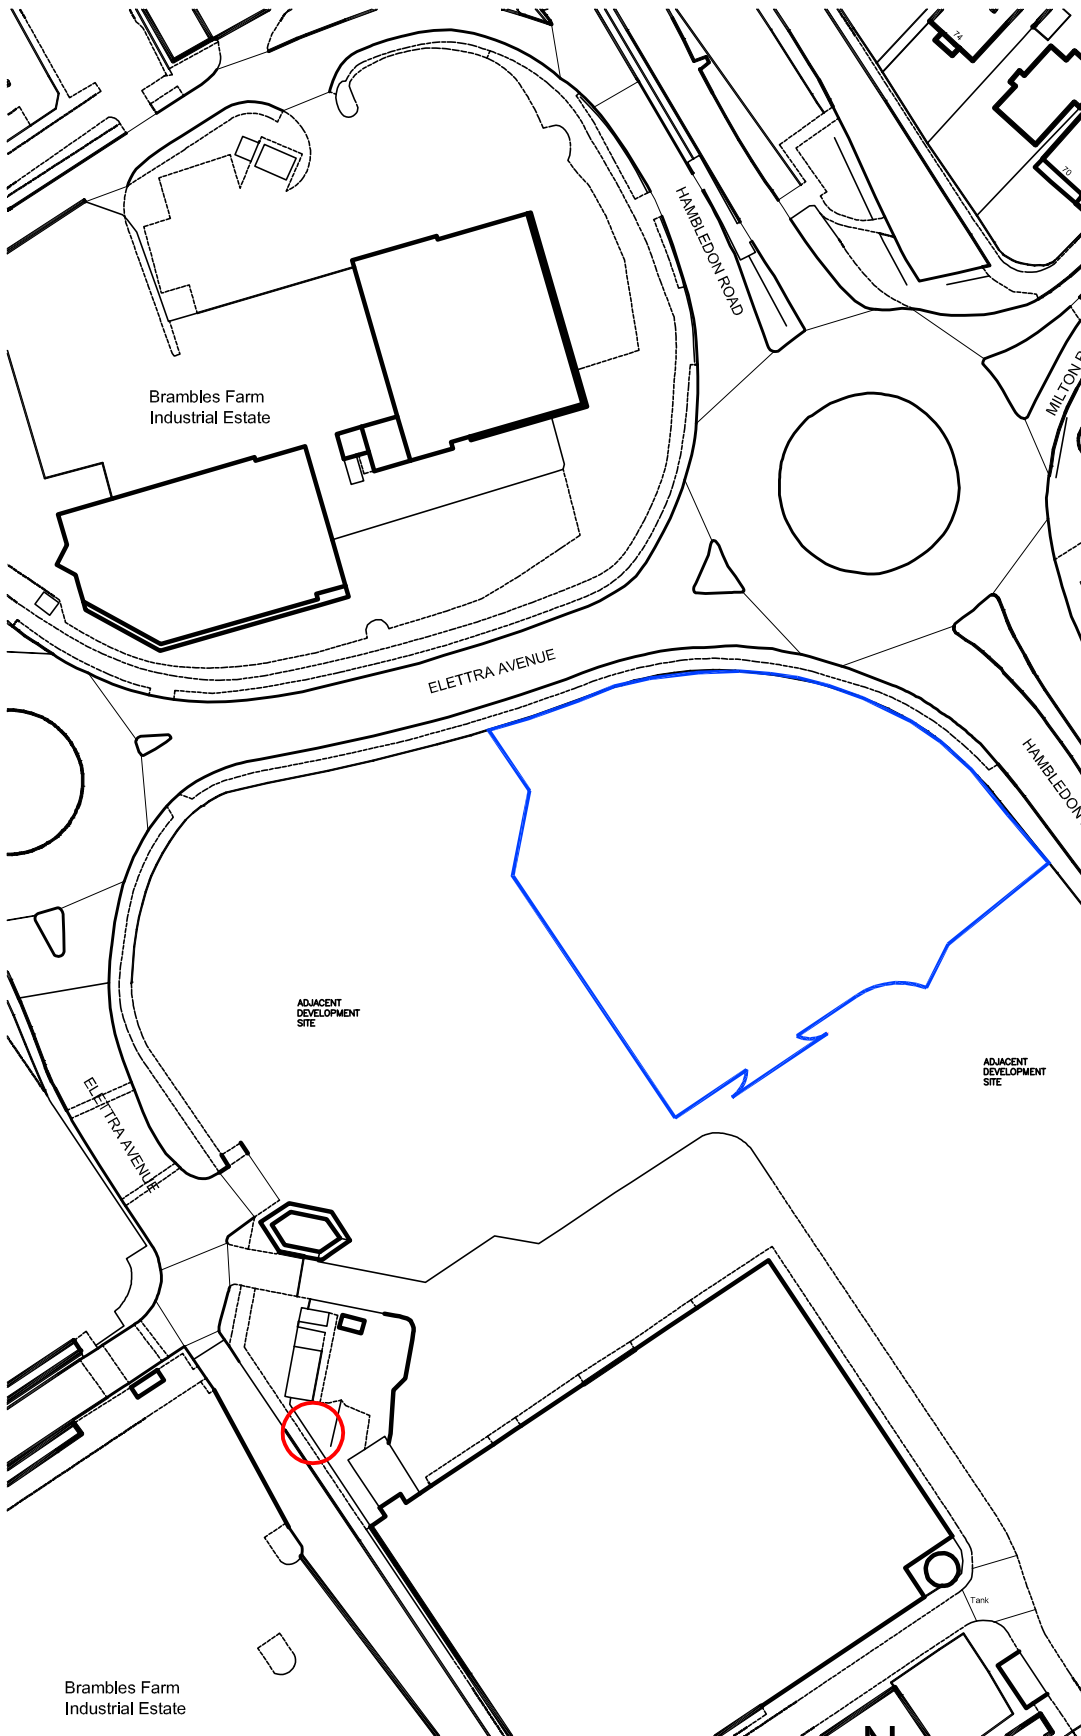

Notes: All drawings to be read in conjunction with all other drawings as noted on issue sheet.

Demise Boundary:

Remote signage locations:



B	14.08.2016	Signage revised.	NCC	
A	10.08.2016	PLANNING ISSUE	NCC	
REV.	DATE	DRAWING REVISIONS	BY	CHECKED

GENERAL NOTES:
All works are to be undertaken in accordance with the Building Regulations and the latest British Standards.
All proprietary materials and products are to be used strictly in accordance with the manufacturer's recommendations.
All dimensions to be checked on site prior to construction.
All risks assessed to comply with the designer's responsibility under the Construction (Design Management) Regulations 2015.

PROPOSED DEVELOPMENT AT
Eletra Avenue
WATERLOOVILLE

STORE No :-
NB8212

ON BEHALF OF :-
McDonald's Restaurants Ltd

DRAWING TITLE :-
Site Location Plan
Remote Signage
Locations

DRAWN BY
NCC

CHECKED BY
NCC

DRAWING No.
6449-PL-101 B

SCALE & SIZE
1:1250 @ A4

DATE
Aug 2016



Scurr Architects
65 Southdown Road
Haverhill
Hampshire
RG24 7NY
T: 01462 703000
email: scurr@scurr.co.uk
www.scurr.co.uk
architects ■ designers ■ project managers



© Copyright McDonald's Restaurants & Scurr Architects

DO160