


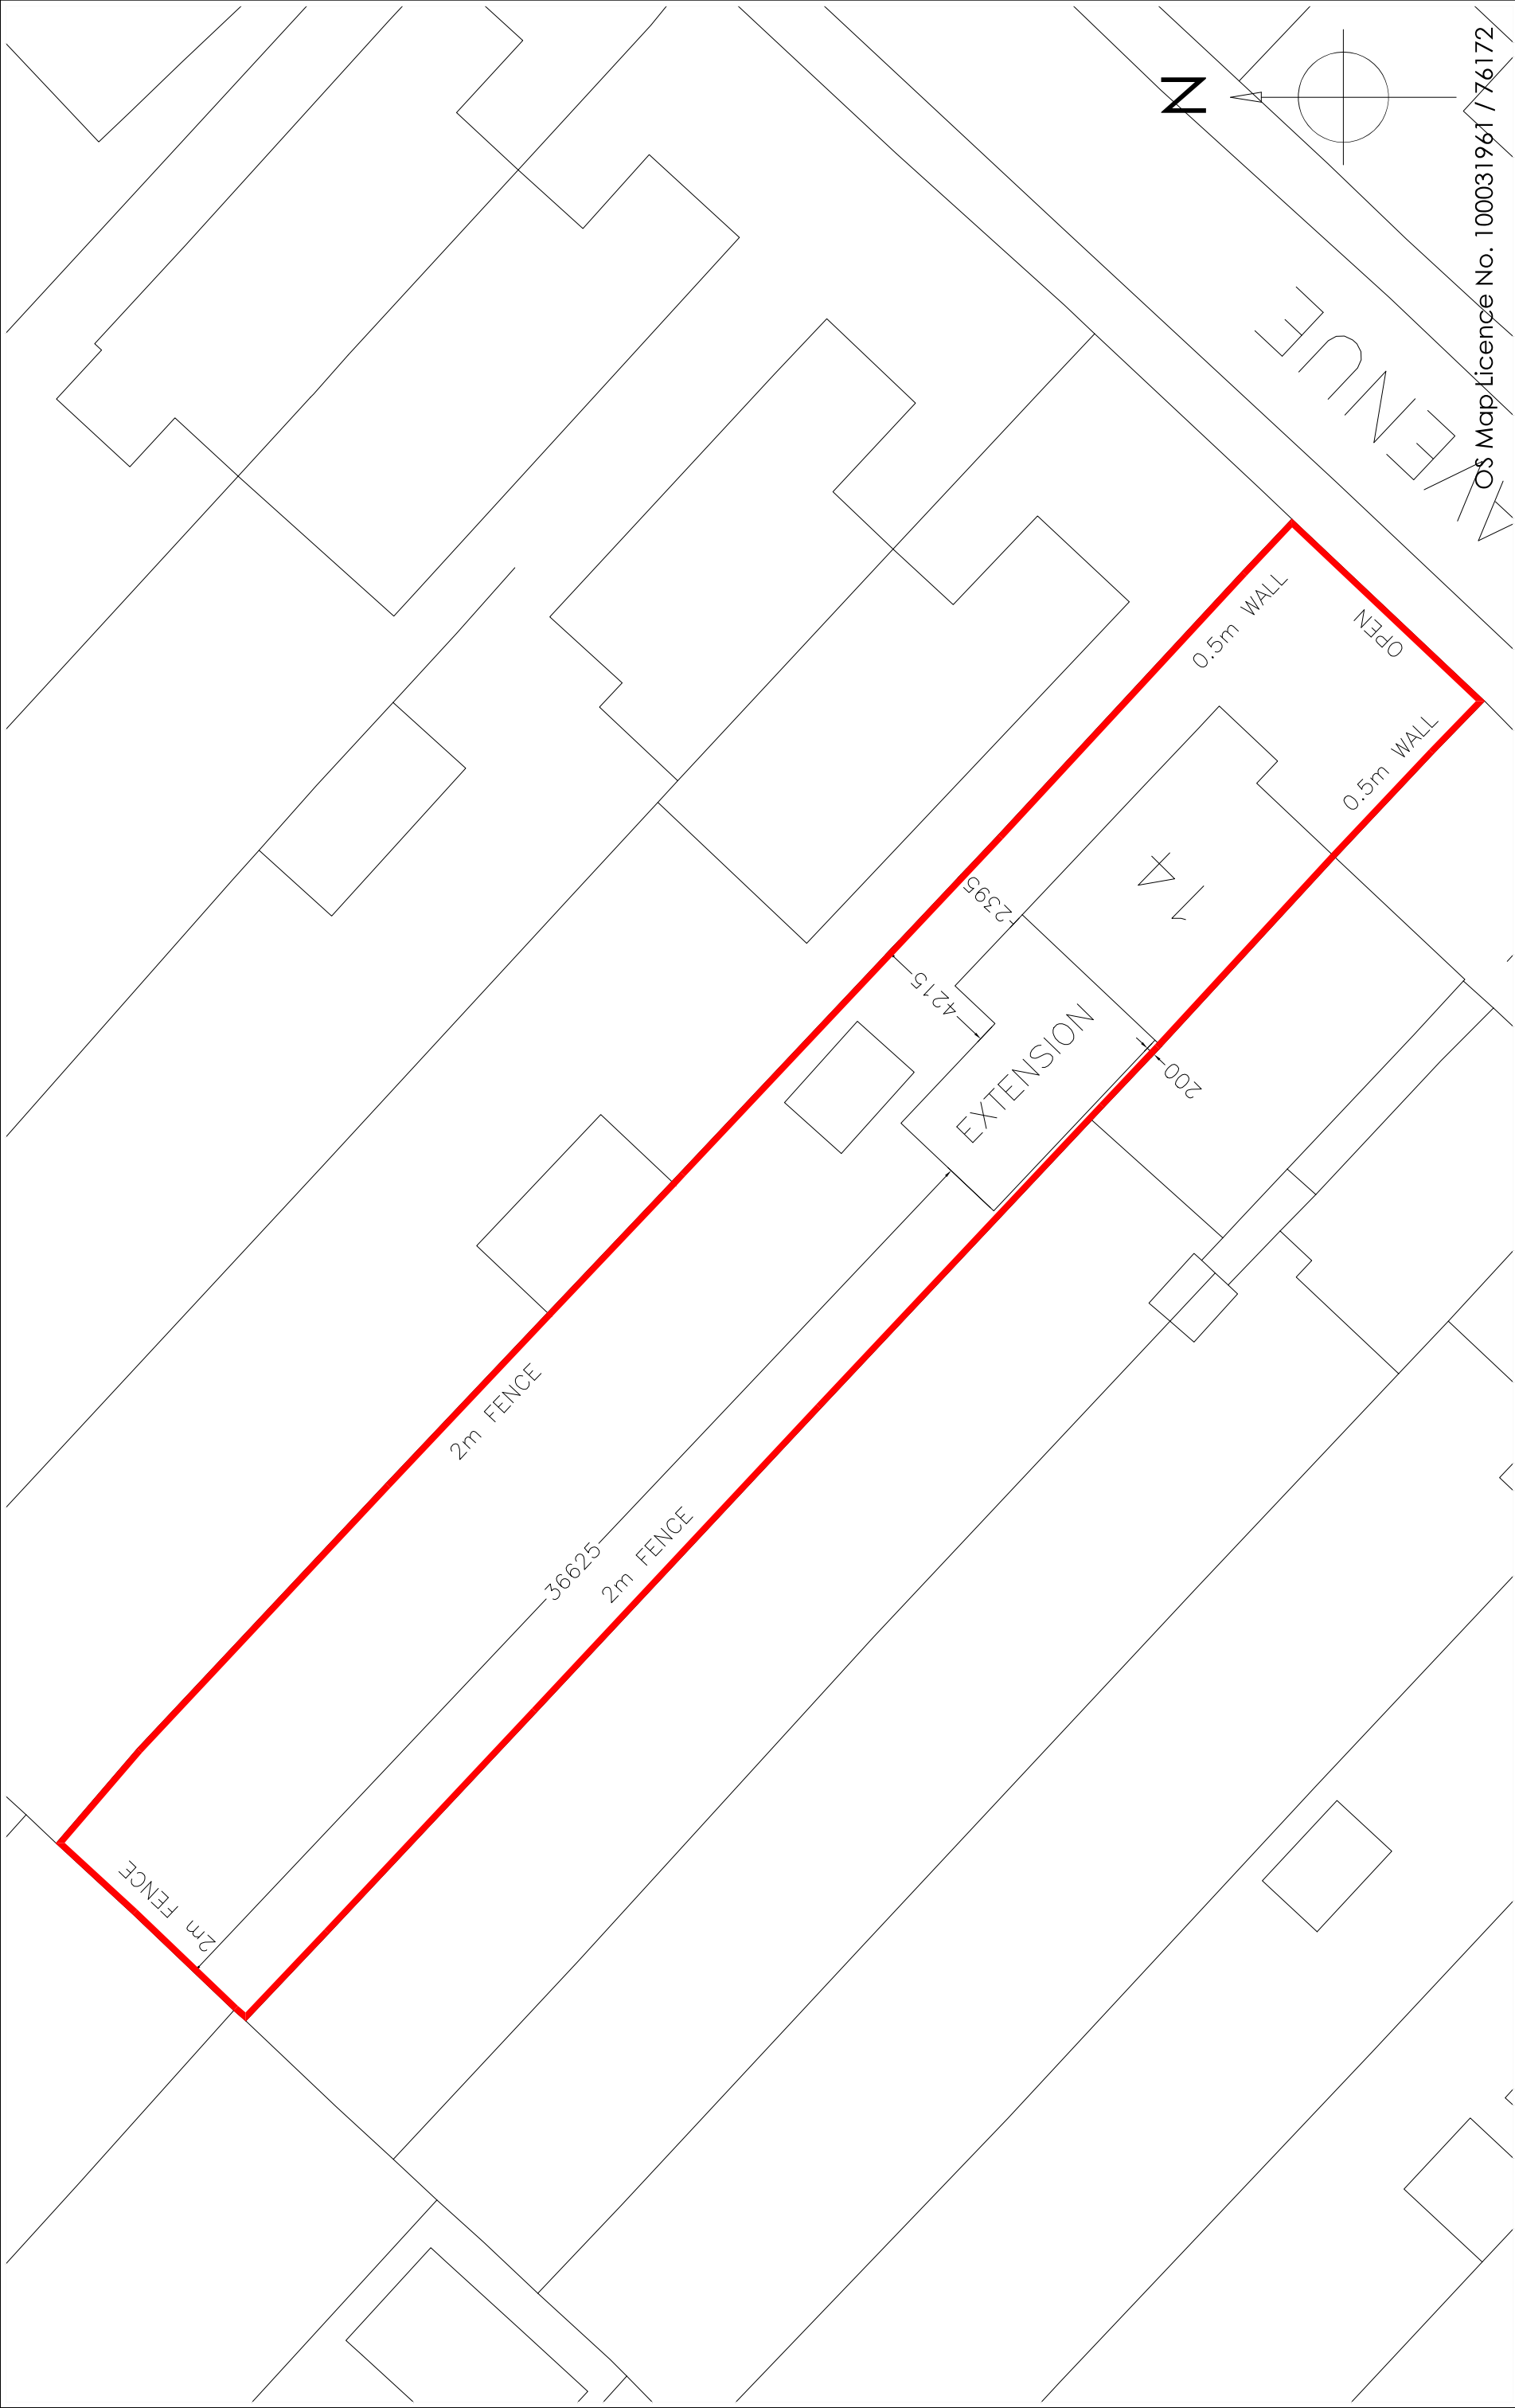

OS Map Licence No. 100031961 / 76172

Copyright is reserved by GBS Designs and is issued on the condition that it is not copied or disclosed by or to any unauthorised persons without prior consent in writing from GBS Designs.

All dimensions to be checked on site

All structural elements to be specified by a suitably qualified structural engineer.

REV	DESCRIPTION	DRAWN	DATE
-	Initial design	GBS	26.07.21
A	Design options	GBS	31.08.21
B	Selected design developed into full scheme	GBS	08.09.21

Drawing Ref	Drawing Title
BEECHWOOD 09	14 Beechwood Ave
Scale at A1	Waterlooville
Scale at A3	Hampshire
N/A	PO7 7LR
1:200	

Date	Drawn by
08 JUNE 2021	GBS

CAD - ARCHITECTURE - DESIGN

6 Shillinglee Waterlooville
Hampshire PO7 5RW
Tel 023 9225 8315
www.gbsimages.co.uk