


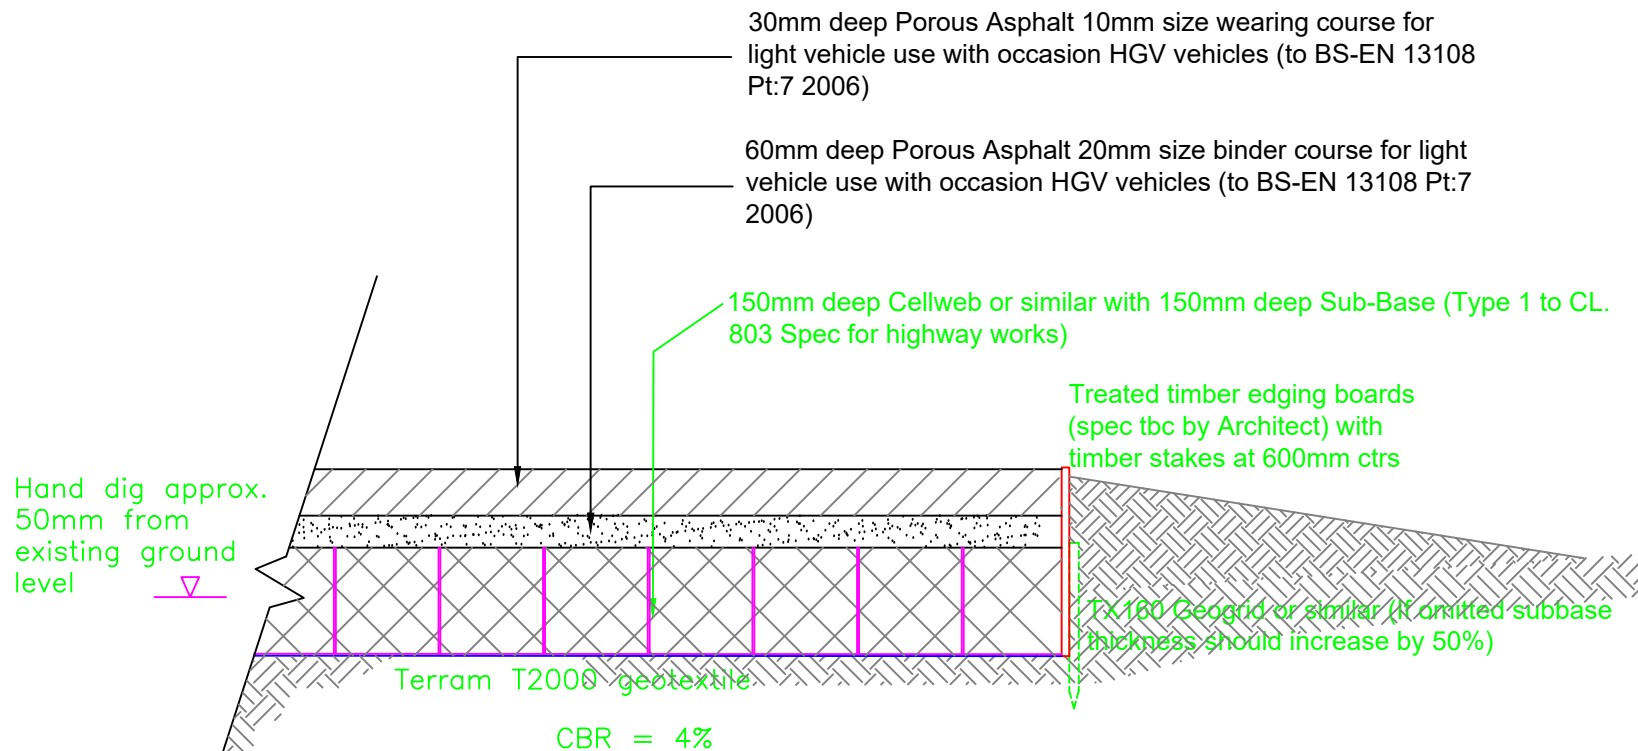

ACCESS ROAD / PARKING WITHIN RPA CONSTRUCTION TYPICAL SECTION

SCALE 1: 20



Cowan Consultancy Ltd
3 Turnberry House
4400 Parkway
Whiteley
Fareham
Hampshire
PO15 7FJ

Tel: 01489 577488
Fax: 01489 579873
consultants@cowanconsult.co.uk
www.cowanconsult.co.uk

Drawing Sheet

Job No: 424991	Job: HORNDEAN ROAD	Scale: As Shown @ A4
Date: JUN 2021	Drawn: TB	Checked:
		Drg No: 424991-sk01a

Also at:
Landguard Manor
Landguard Manor Road
Shanklin
Isle of Wight
PO37 7JB