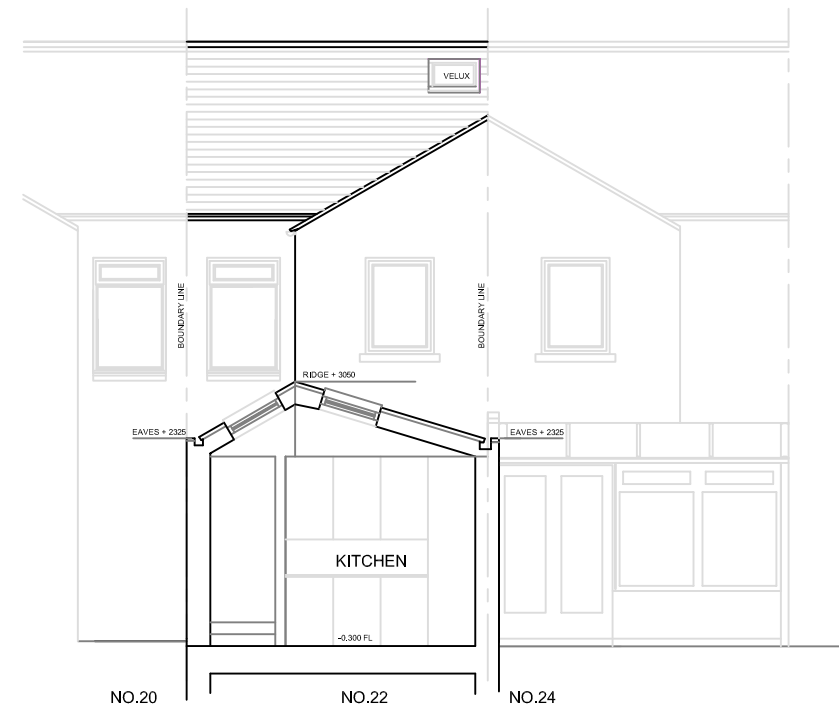
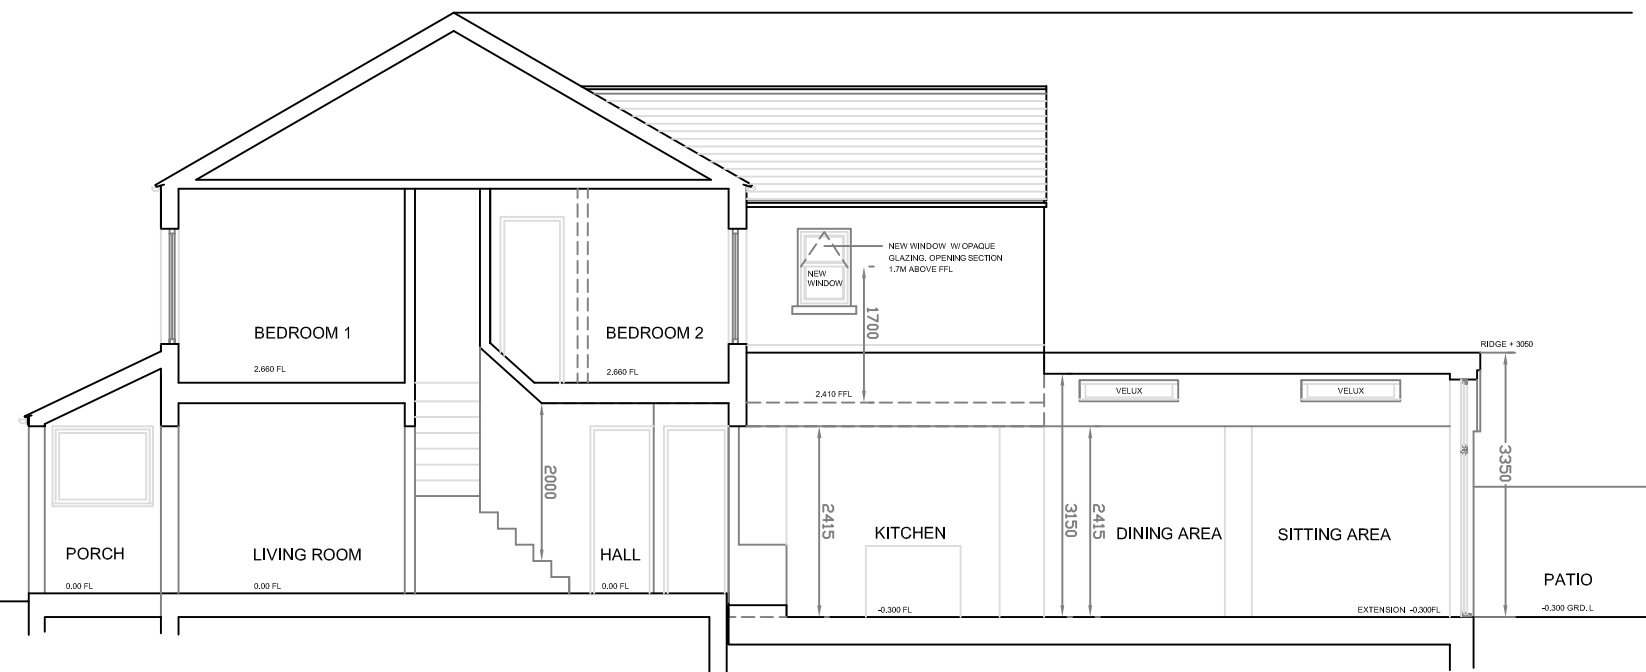


PROJECT : PROPOSED REAR EXTENSION 22 KINGS ROAD EMSWORTH PO10 7HN	
CLIENT : BARNES	
DWG. : PROPOSED SECTIONS AA +BB	
DATE : 27/07/21	
SCALE : 1:100 @ A3	
DRAWN : AB	
DWG. NO. : 252-06-PL	REV. :

ANNE BARNES | ARCHITECT

47 Marlborough Park North,
Belfast BT9 6HL
Northern Ireland
MOB: +00447970371292
Email: annebarnes@ntlworld.com

THIS DRAWING IS COPYRIGHT