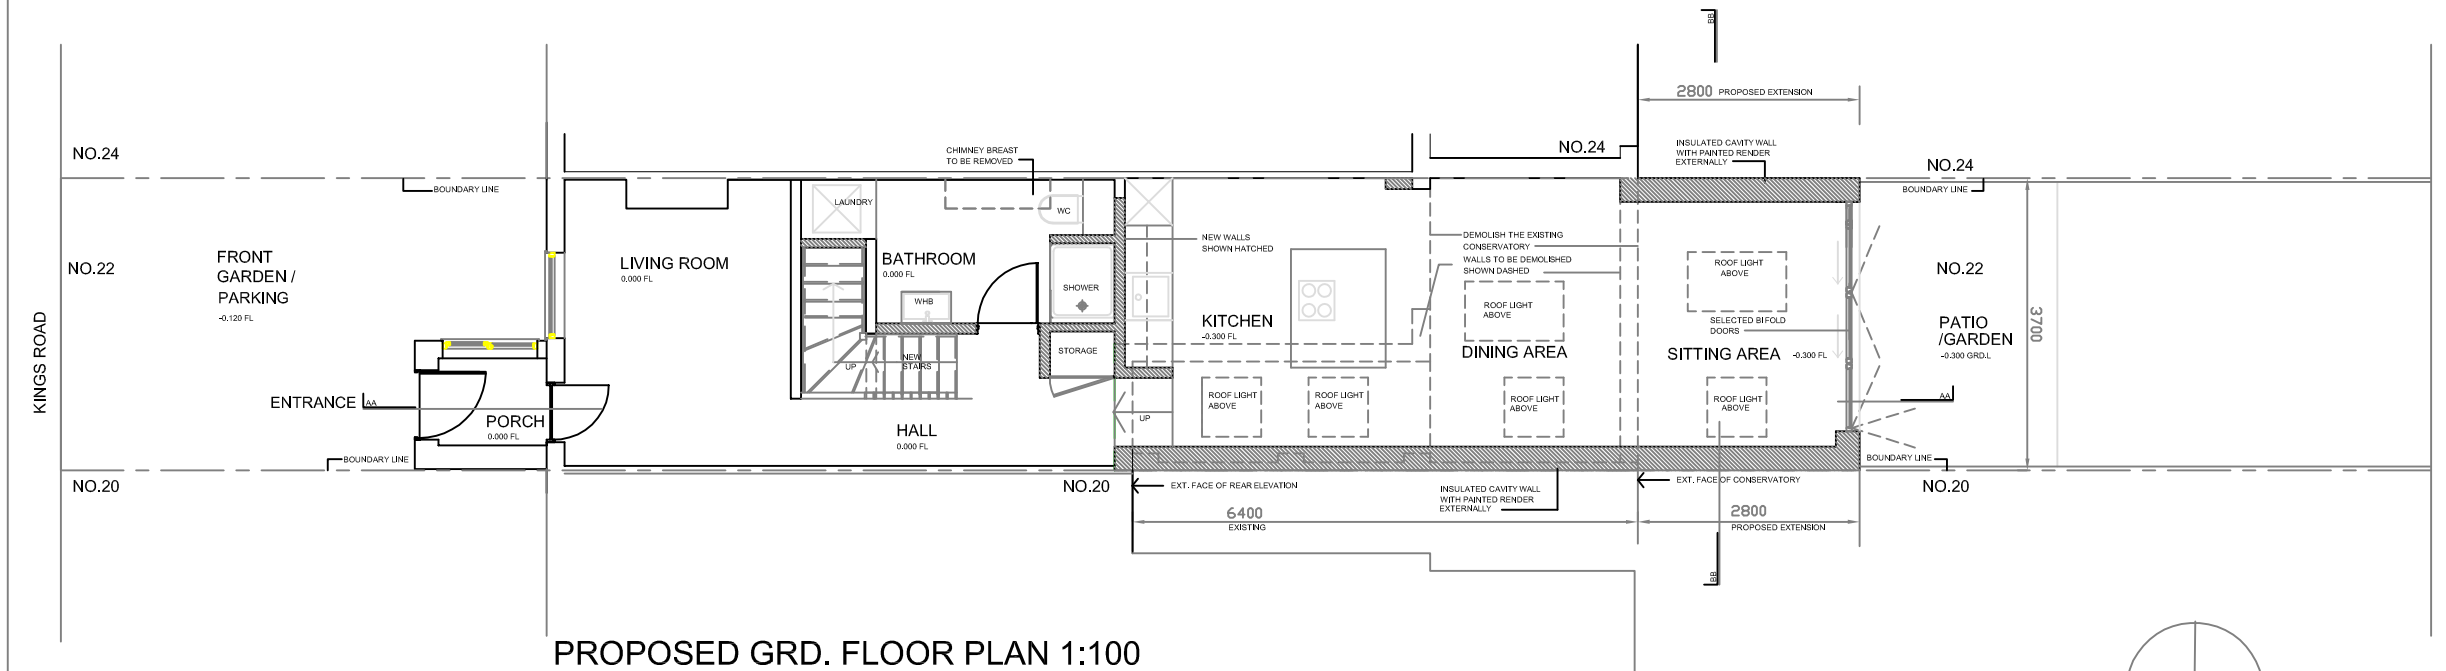
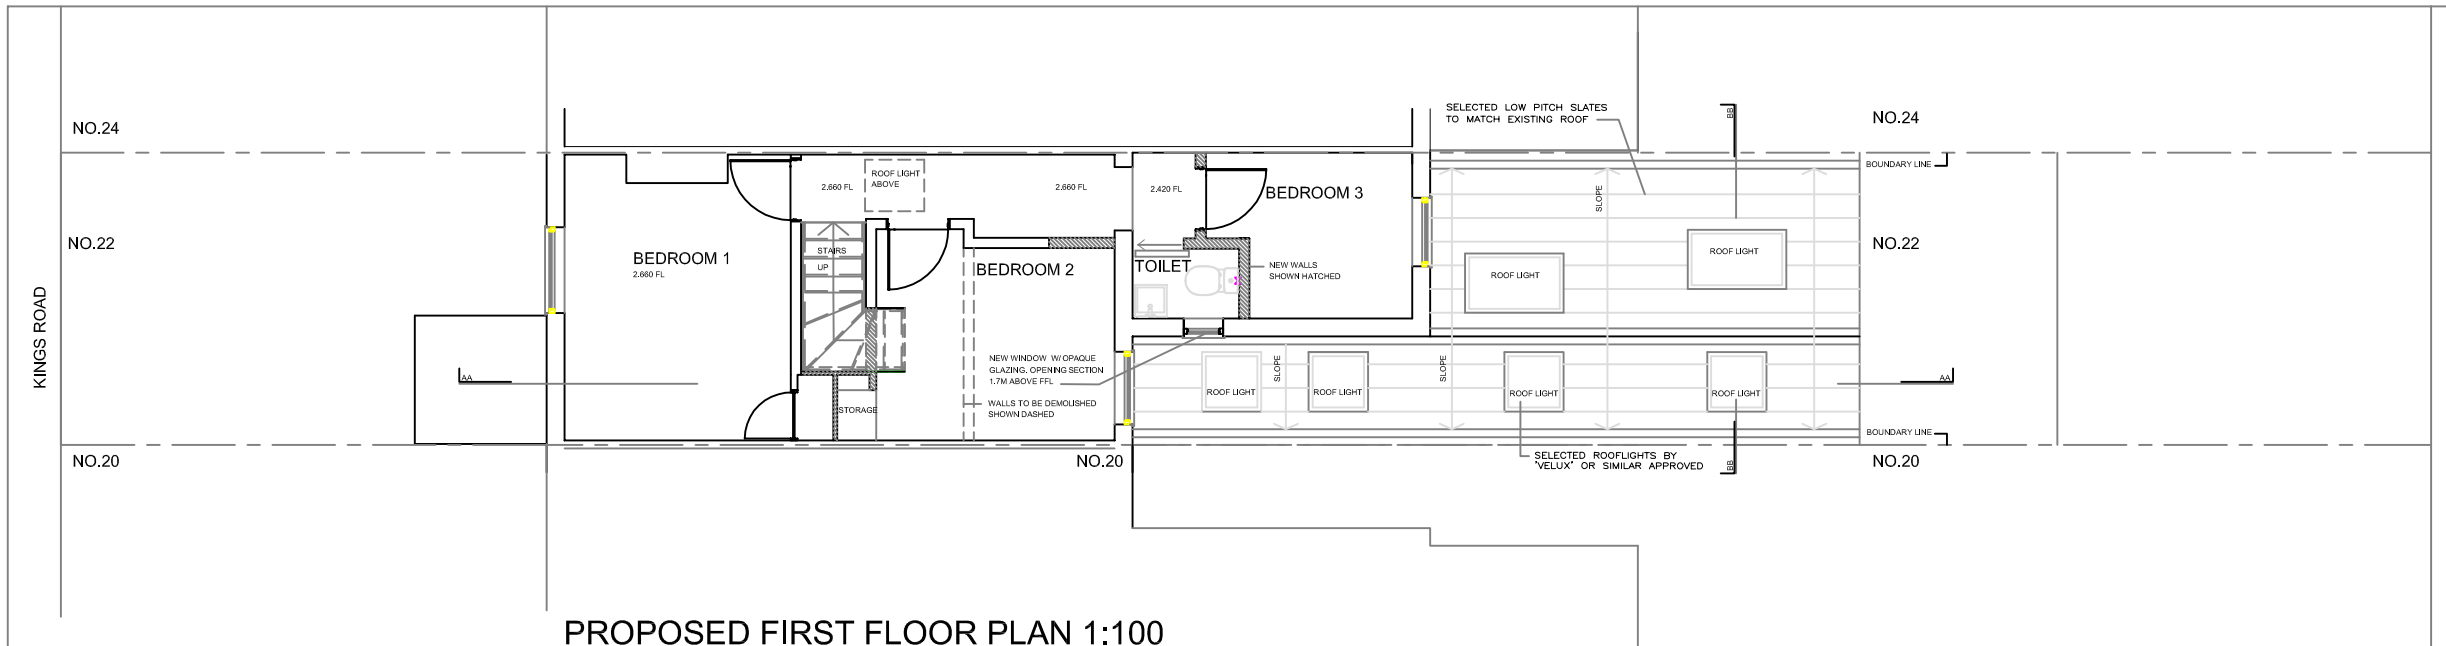


AMENDED DRAWING

REVISION	DATE
REV.A	18/10/21
SHARED BOUNDARY WALL BETWEEN NO.22 + 24 TO REMAIN + NEW EXTERNAL WALL TO BE BUILT WITHIN THE BOUNDARY OF NO. 22	

PROJECT : PROPOSED REAR EXTENSION 22 KINGS ROAD EMSWORTH PO10 7HN	
CLIENT : BARNES	
DWG : AMENDED PROPOSED PLANS	
DATE : 16/10/21	
SCALE : 1:100 @ A3	
DRAWN : AB	
DWG. NO. : 252-05-PL	REV. : A

ANNE BARNES ARCHITECT

47 Marlborough Park North,
Belfast BT9 6HL
Northern Ireland
MOB: +00447970371292
Email: annebarnes@nitworld.com

THIS DRAWING IS COPYRIGHT