



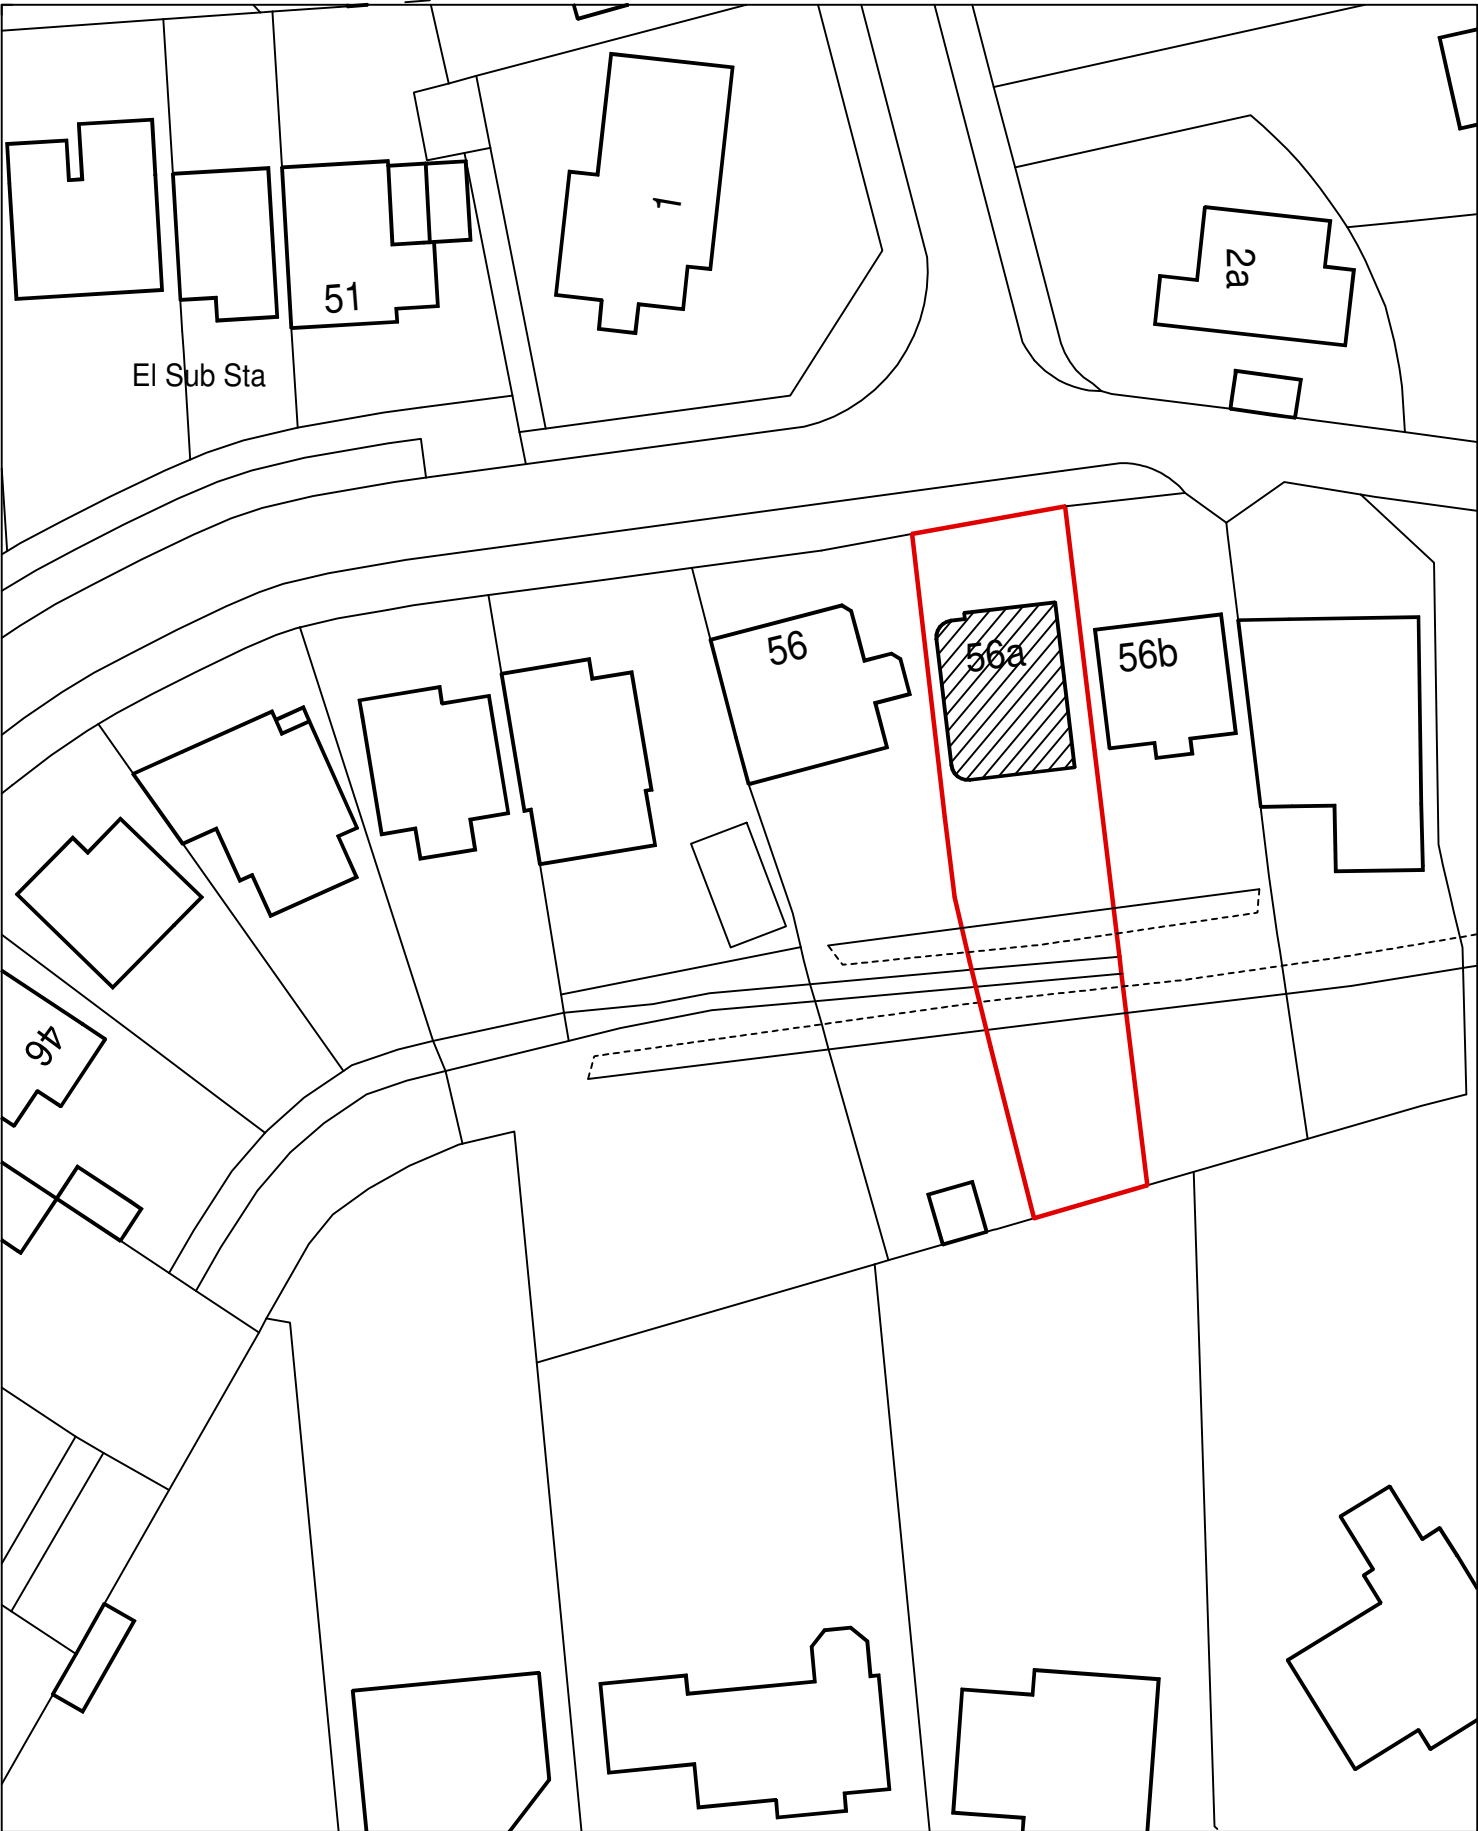


Ordnance Survey (c) Crown Copyright 2021. All rights reserved. Licence number 100022432

Proposed Block Plan 1:500

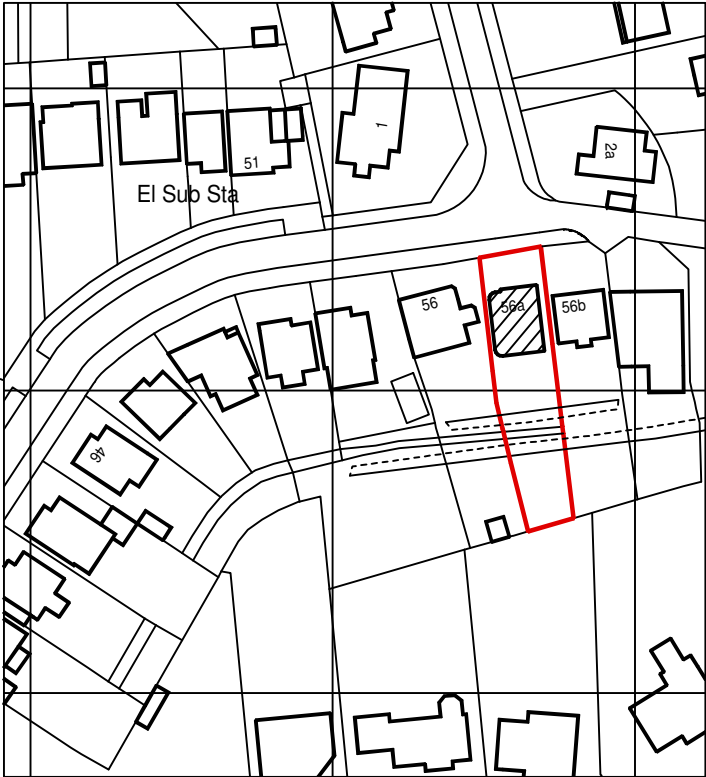

Ordnance Survey (c) Crown Copyright 2021. All rights reserved. Licence number 100022432

Location Plan 1:1250

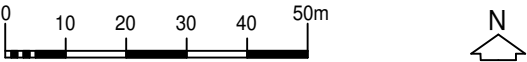

revisions				date
drawing no.	rev.	date	scale(s)	sheet size
22107/101		SEP 2021	1:500, 1:1250	A3
client				
MR. ROBERT HUGHES				
project				
THREE BEDROOM DETACHED TOWNHOUSE 56A BRACKLESHAM ROAD HAYLING ISLND, HAMPSHIRE PO11 9SJ				
This drawing is the copyright of the Architect and must not be reproduced without permission, except by the Local Planning Authority for planning purposes. Figured dimensions to be taken in preference to scaled. Dimensions to be checked on site before work commences. No deviation from this drawing will be permitted without the prior written consent of the Architect. Ground floor slabs, foundations, structure, etc., and all work below ground is shown provisionally and inspection of ground conditions is essential prior to work commencing. Reassessment is essential when the ground conditions are apparent and redesign may be necessary in the light of soil conditions found. The responsibility for establishing the soil and subsoil conditions rests with the Contractor. Jeffrey Douglas Chartered Architect 60a Sinab Lane Hayling Island Hampshire PO11 0HH Tel: (023) 9246 8889 E-mail: jdd@jeffreydouglas.co.uk				