


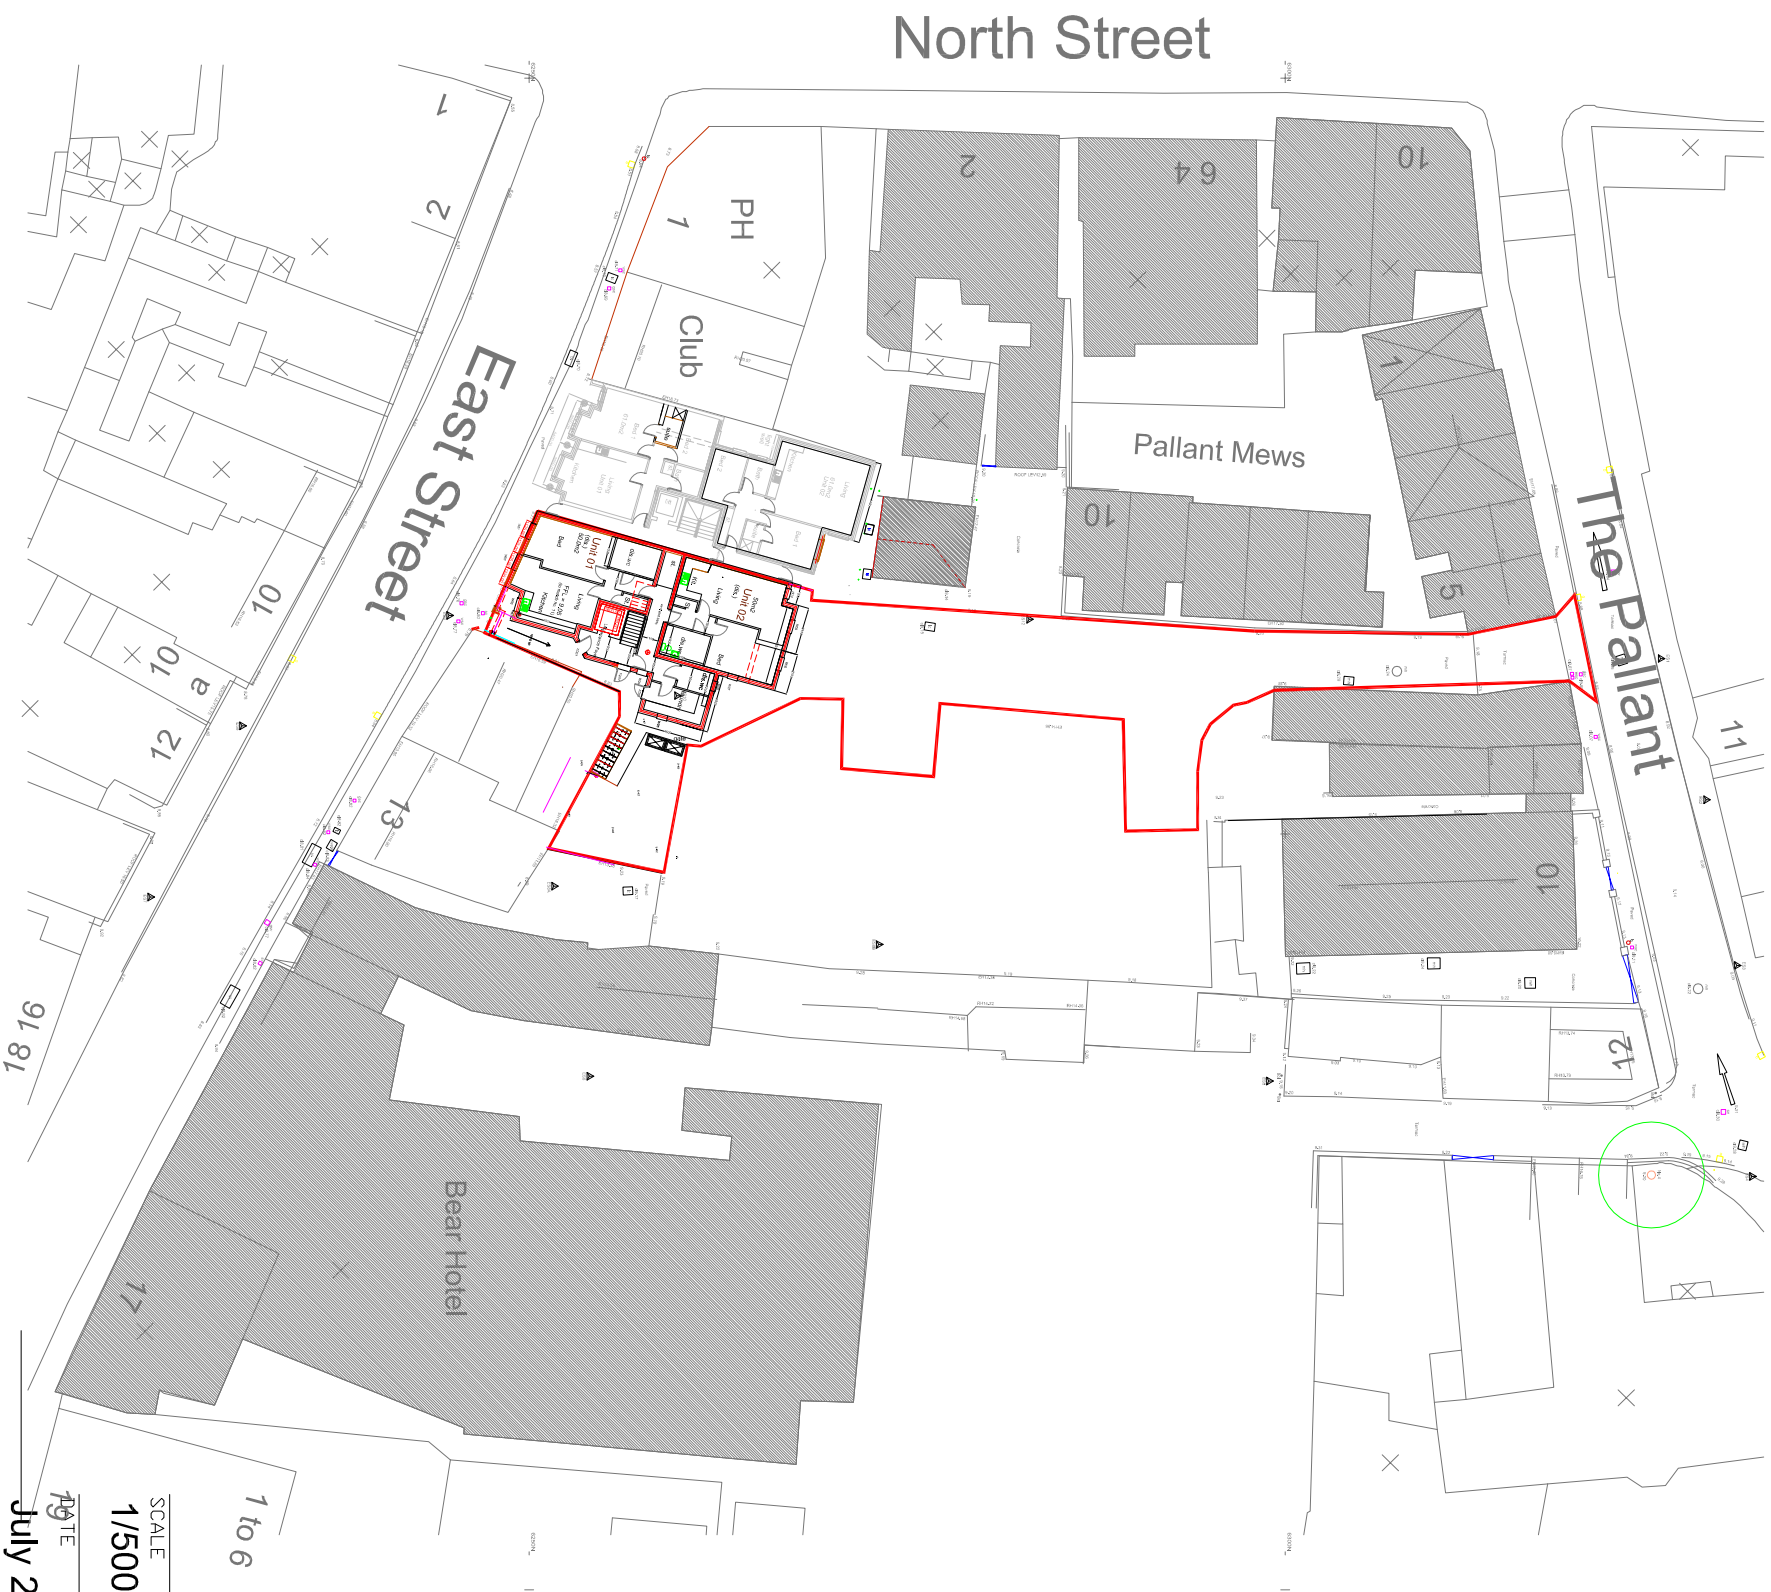

SCALE	TITLE
1/500 (A3)	8 no. Supported Living Apartments (Class C3)
July 2021	9, East Street - Havant

CONTRACTOR MUST CHECK ALL DIMENSIONS ARE TO BE WORKED FROM THE ARCHITECT'S DRAWINGS BEFORE PROCEEDING TO CONSTRUCTION	DETAIL
AUTHOR	DRAWING No
PG	21/101/B01
	Block Plan PO9 1AA