


GROUND

Broad Oak
Copse Lane
Hayling Island

PROPOSED GROUND
FLOOR PLAN

Revisions
A.

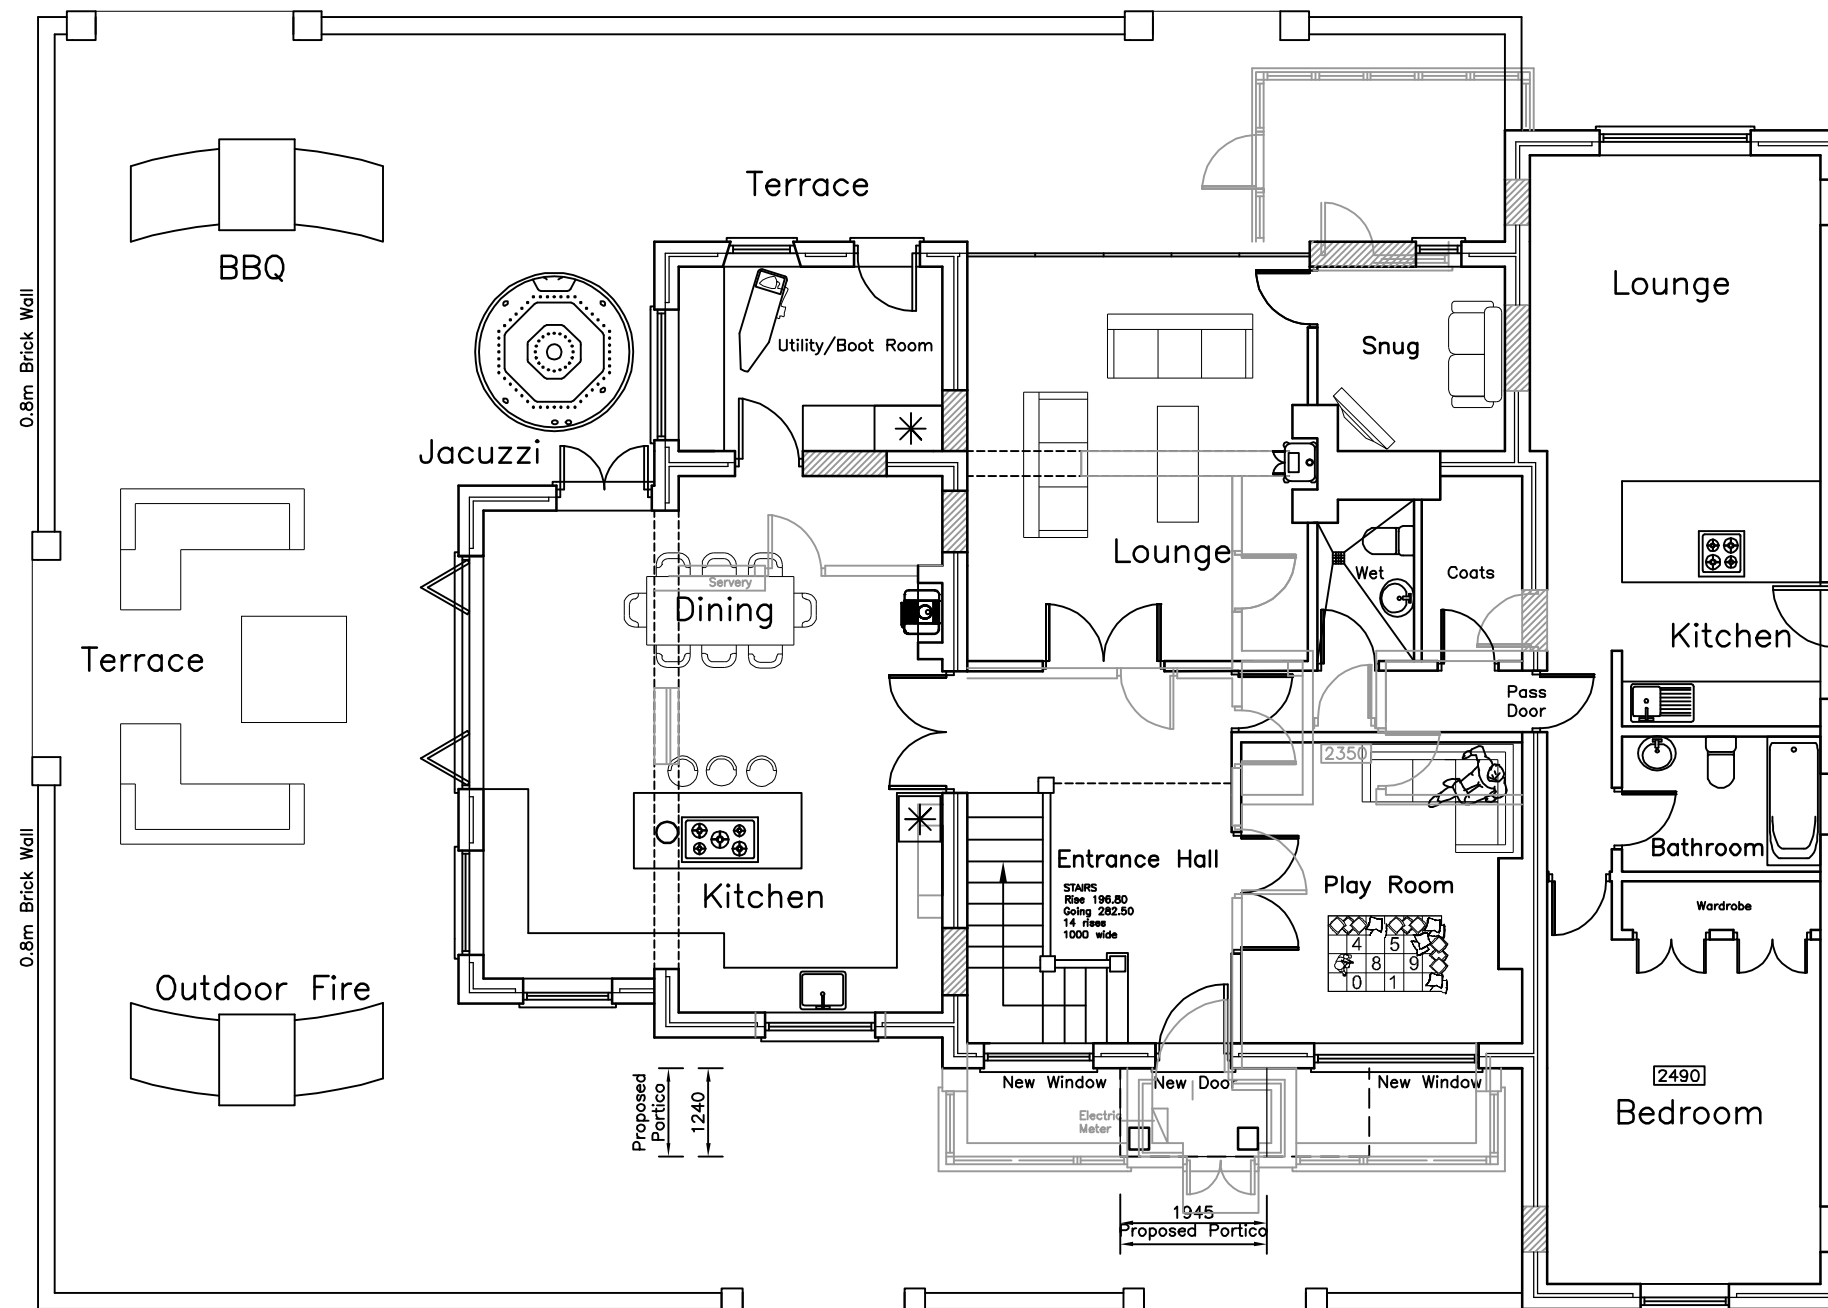

Scale A3 = 1:100
Drawn SAR/ELR
Date 26/08/16

1413-411⁰