



Department of Planning and Development
Havant Borough Council
Public Service Plaza
Civic Centre Road
Havant
Hampshire
PO9 2AX

Your ref
APP/21/00424

Our ref
PLAN-039772

Date
15/06/2021

Contact
Tel 0330 303 0119

Dear Sir/Madam,

Proposal: Demolition of existing dwelling; erection of 1No. 4 bed detached dwelling with Juliette balcony to rear; flue to rear elevation; outbuilding to rear.

Site: APP/21/00424: - 35 Padnell Road, Waterlooville, PO8 8DZ.

Thank you for your letter dated 27/05/2021.

Southern Water requires a formal application for a connection to the public foul and surface water sewer to be made by the applicant or developer.

To make an application visit: southernwater.co.uk/developing and please read our New Connections Services Charging Arrangements documents which are available on our website via the following link: southernwater.co.uk/developing-building/connection-charging-arrangements

In situations where surface water is being considered for discharge to our network, we require the below hierarchy for surface water to be followed which is reflected in part H3 of the Building Regulations:

- Reuse
- Infiltration
- Watercourse
- Storm sewer
- Combined Sewer



Guidance on Building Regulations is here:

gov.uk/government/publications/drainage-and-waste-disposal-approved-document-h

It is possible that a sewer now deemed to be public could be crossing the development site. Therefore, should any sewer be found during construction works, an investigation of the sewer will be required to ascertain its ownership before any further works commence on site.

For further advice, please contact Southern Water, Southern House, Yeoman Road, Worthing, West Sussex, BN13 3NX (Tel: 0330 303 0119).


Website: southernwater.co.uk or by email at: SouthernWaterPlanning@southernwater.co.uk

Yours faithfully,

Growth Planning Team
Business Channels

southernwater.co.uk/developing-building/planning-your-development

SOUTHERN WATER

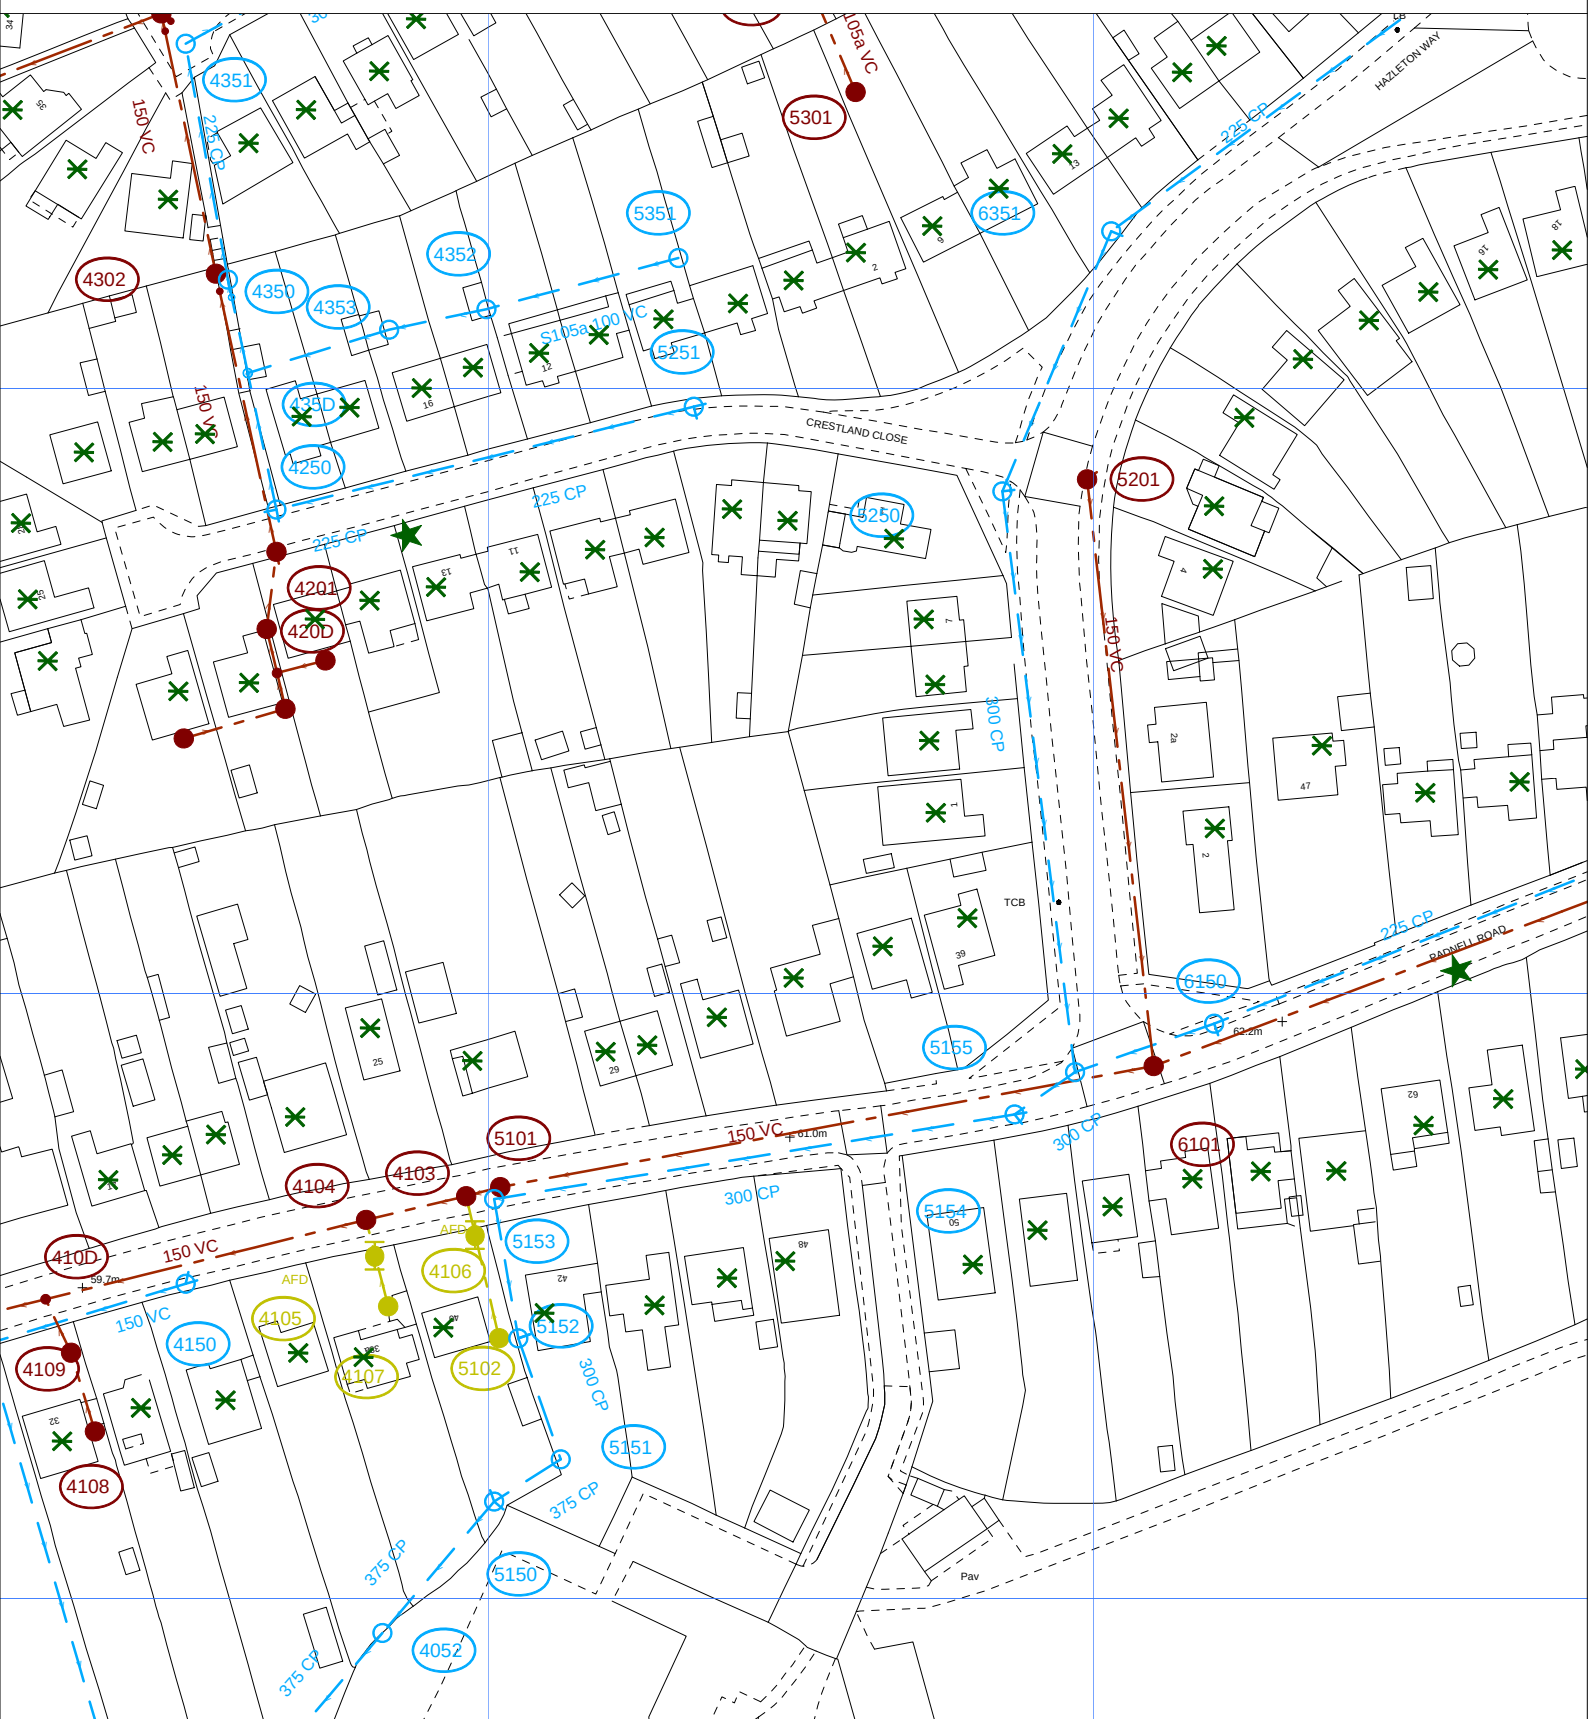

The positions of pipes shown on this plan are believed to be correct, but Southern Water Services Ltd accept no responsibility in the event of inaccuracy. The actual positions should be determined on site.

Based upon Ordnance Survey Digital Data with the permission of the controller of H.M.S.O. Crown Copyright Reserved Licence No. WU 298530

O.S. REF: SU6911SE

Scale: 1:1250

Screen Print

WARNING: BAC pipes are constructed of Bonded Asbestos Cement

WARNING: Unknown (UNK) materials may include Bonded Asbestos Cement



Printed By: chandne

Date: 15-6-2021

Southern Water MapGuide Browser

Requested By:

