


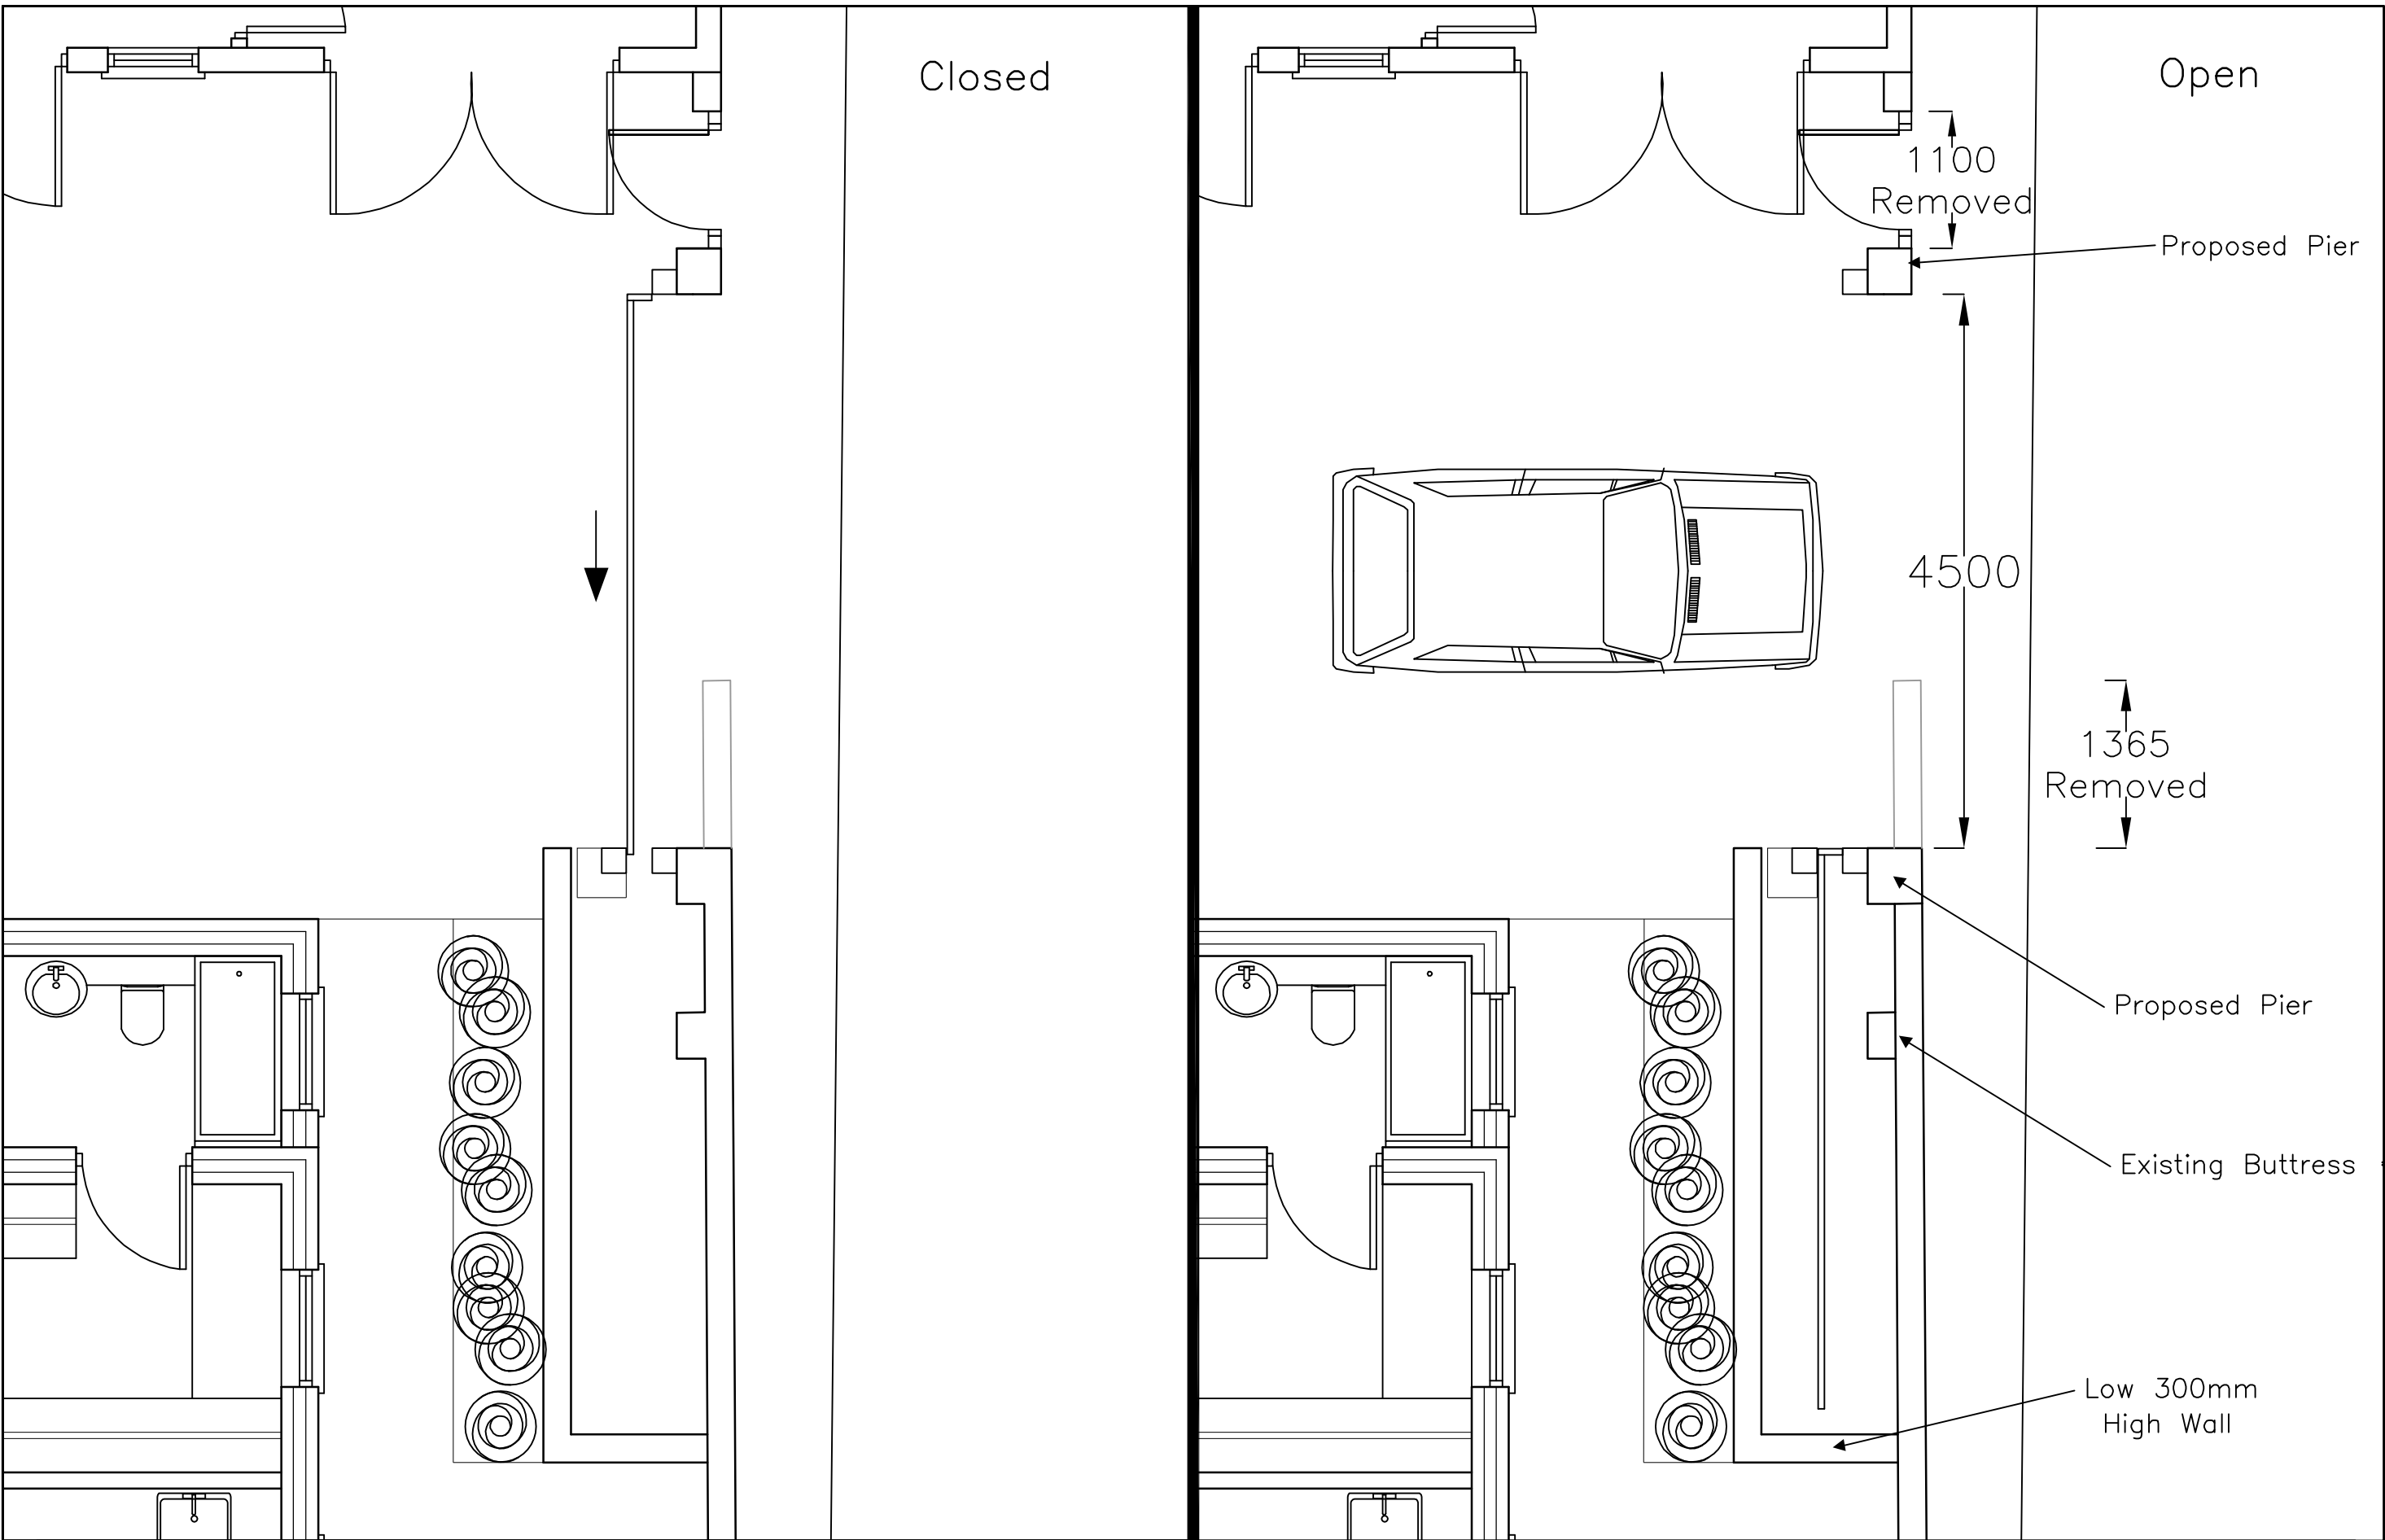

21 Grove Road
Havant
PO9 1AR
metres

Proposed Gate

Revisions
A. Revised Opening Size 16/06/16

Martin Critchley
CHARTERED ARCHITECT

The Old Brewery,
15E South Street, Havant,
Hampshire, PO9 1BU
023 92 474 919
critchleyarchitect@hotmail.com

Scale A3 = 1:50
Drawn SAR
Date 16/06/16

1607-410^A