





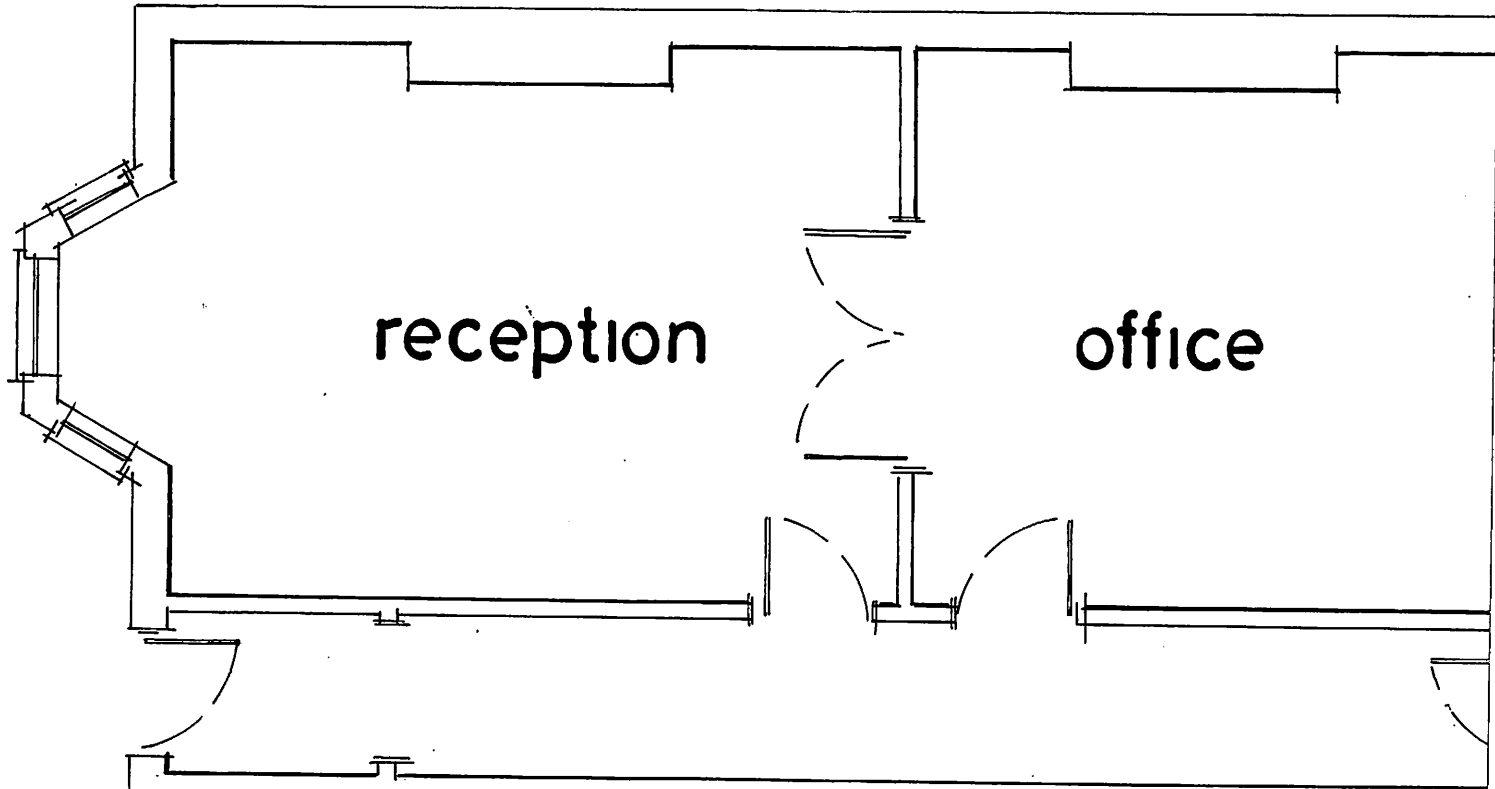


ground

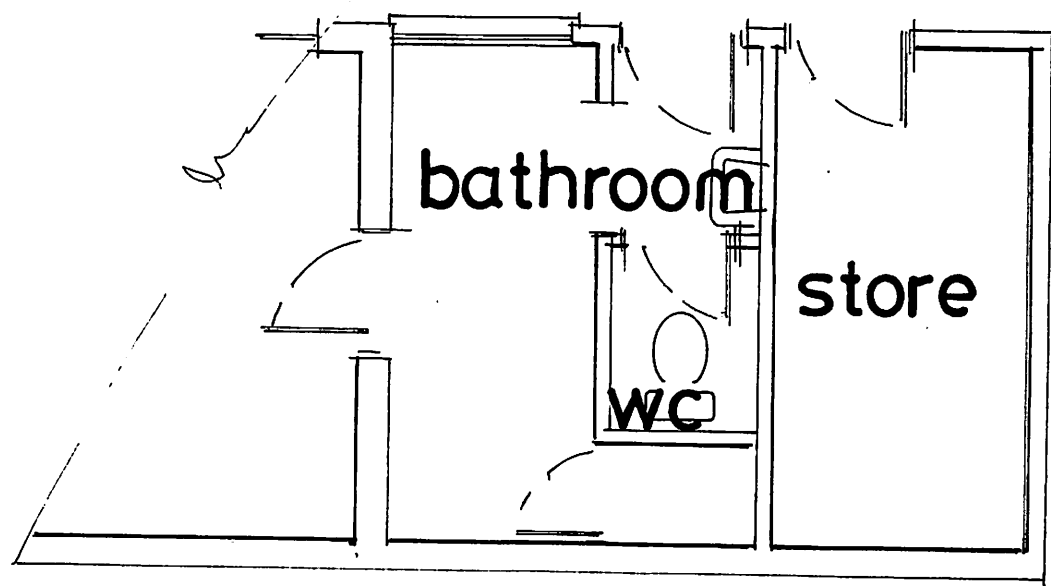

rear

0

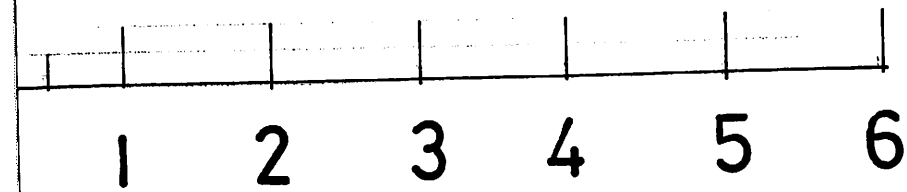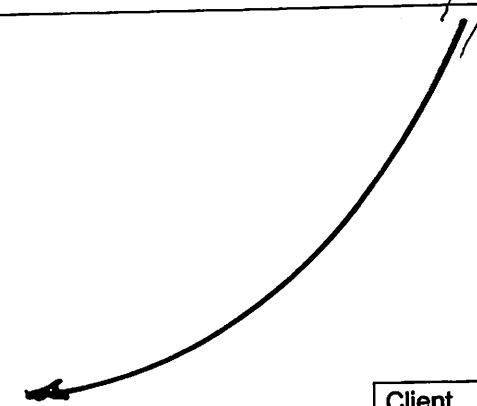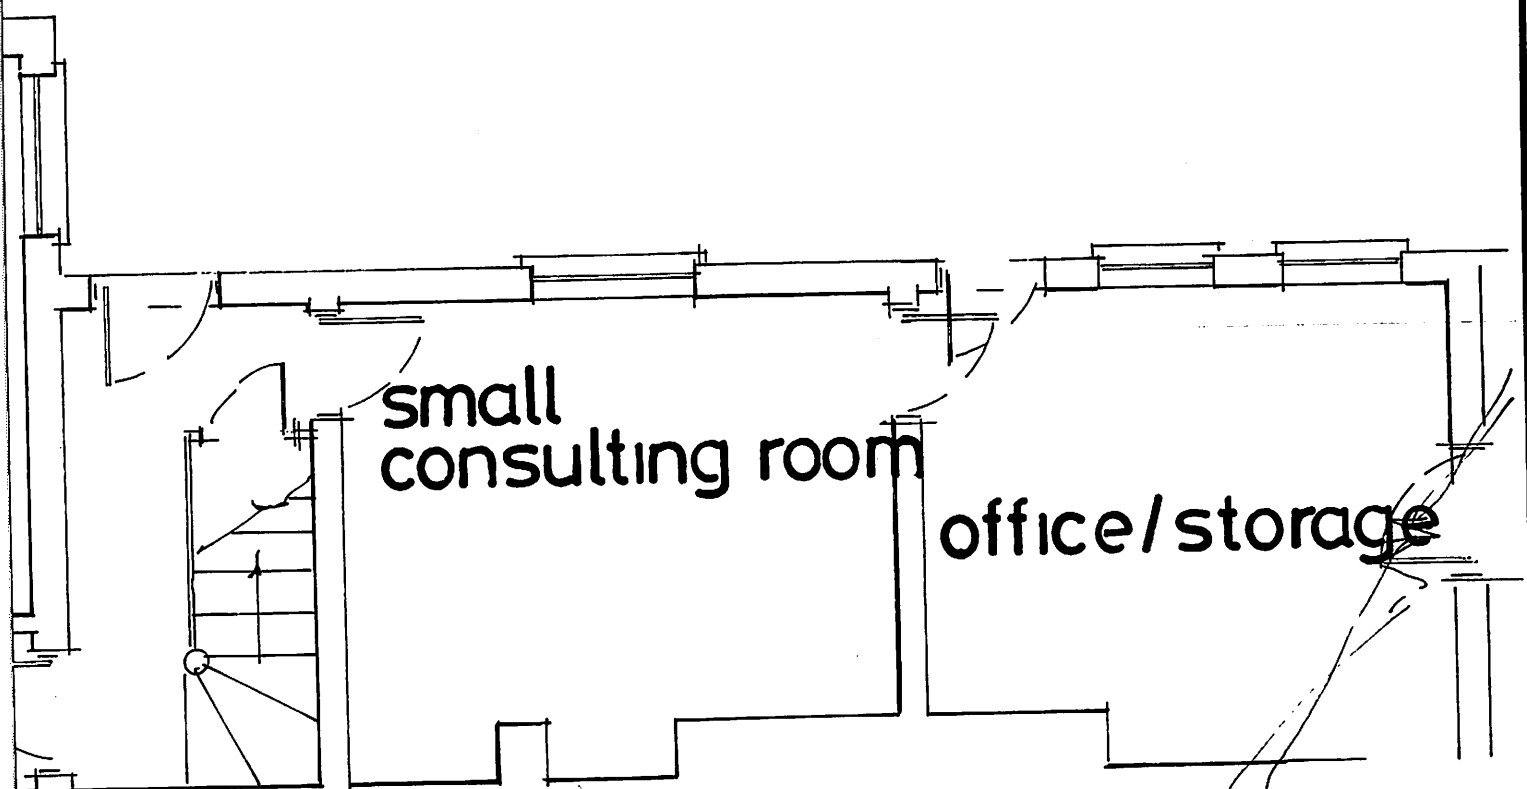

Client	
Dr Maddicks	
Drawing Title	
19 South St PO9 1BU	
SS3	Scale 1/50
proposed	