



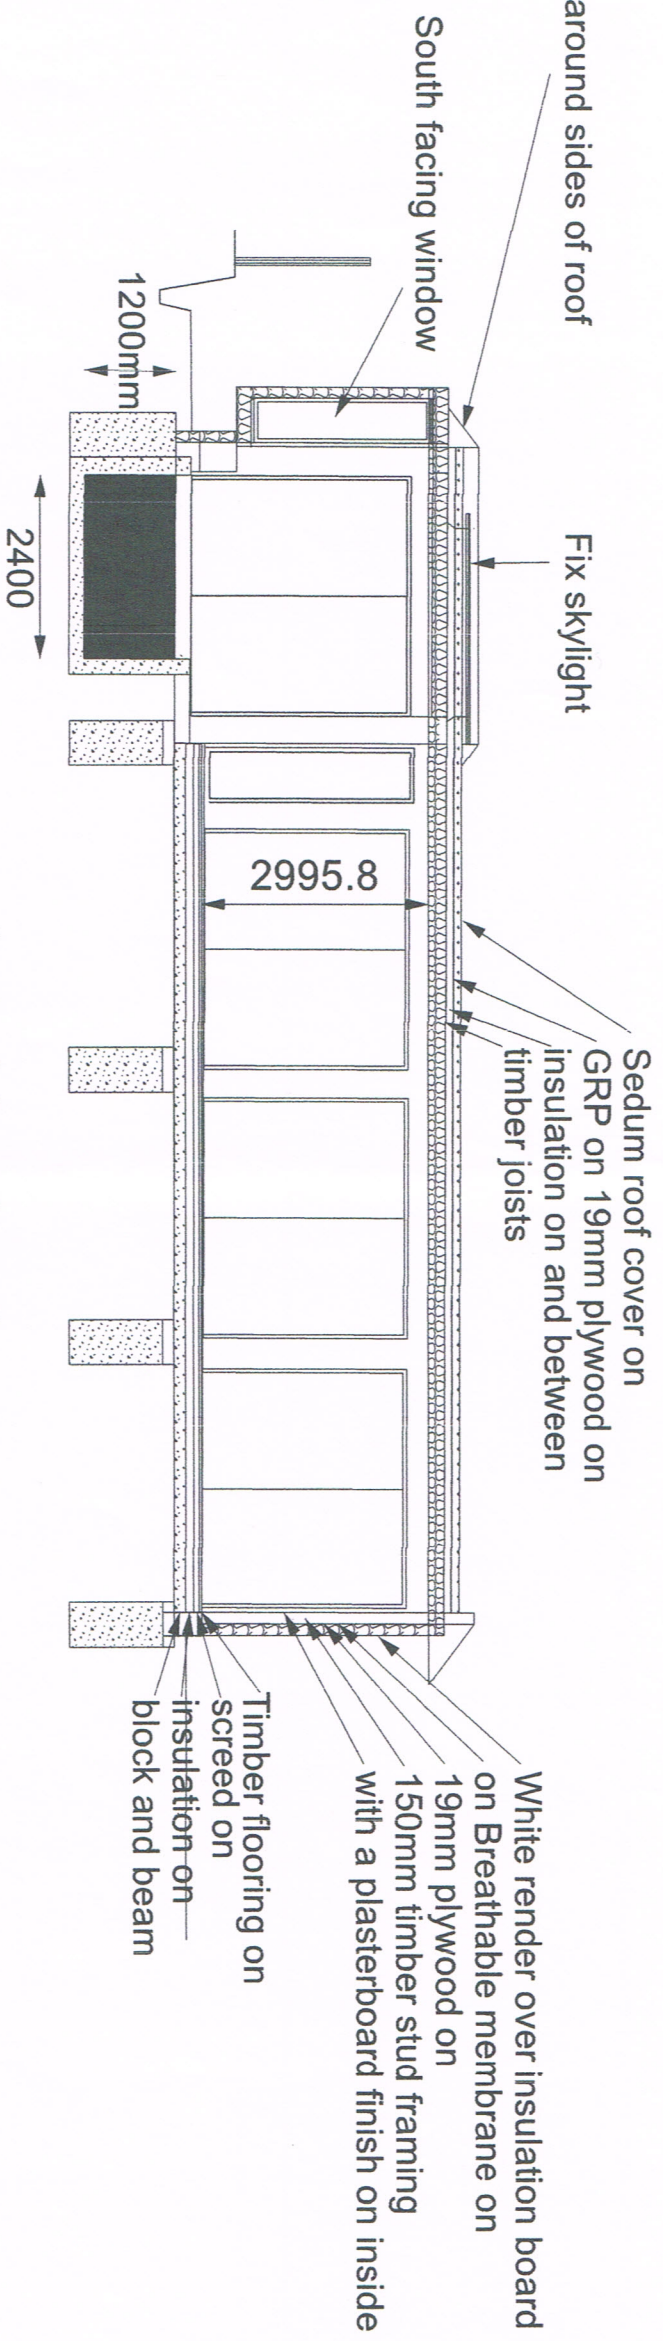

Section A-A rear flat roof

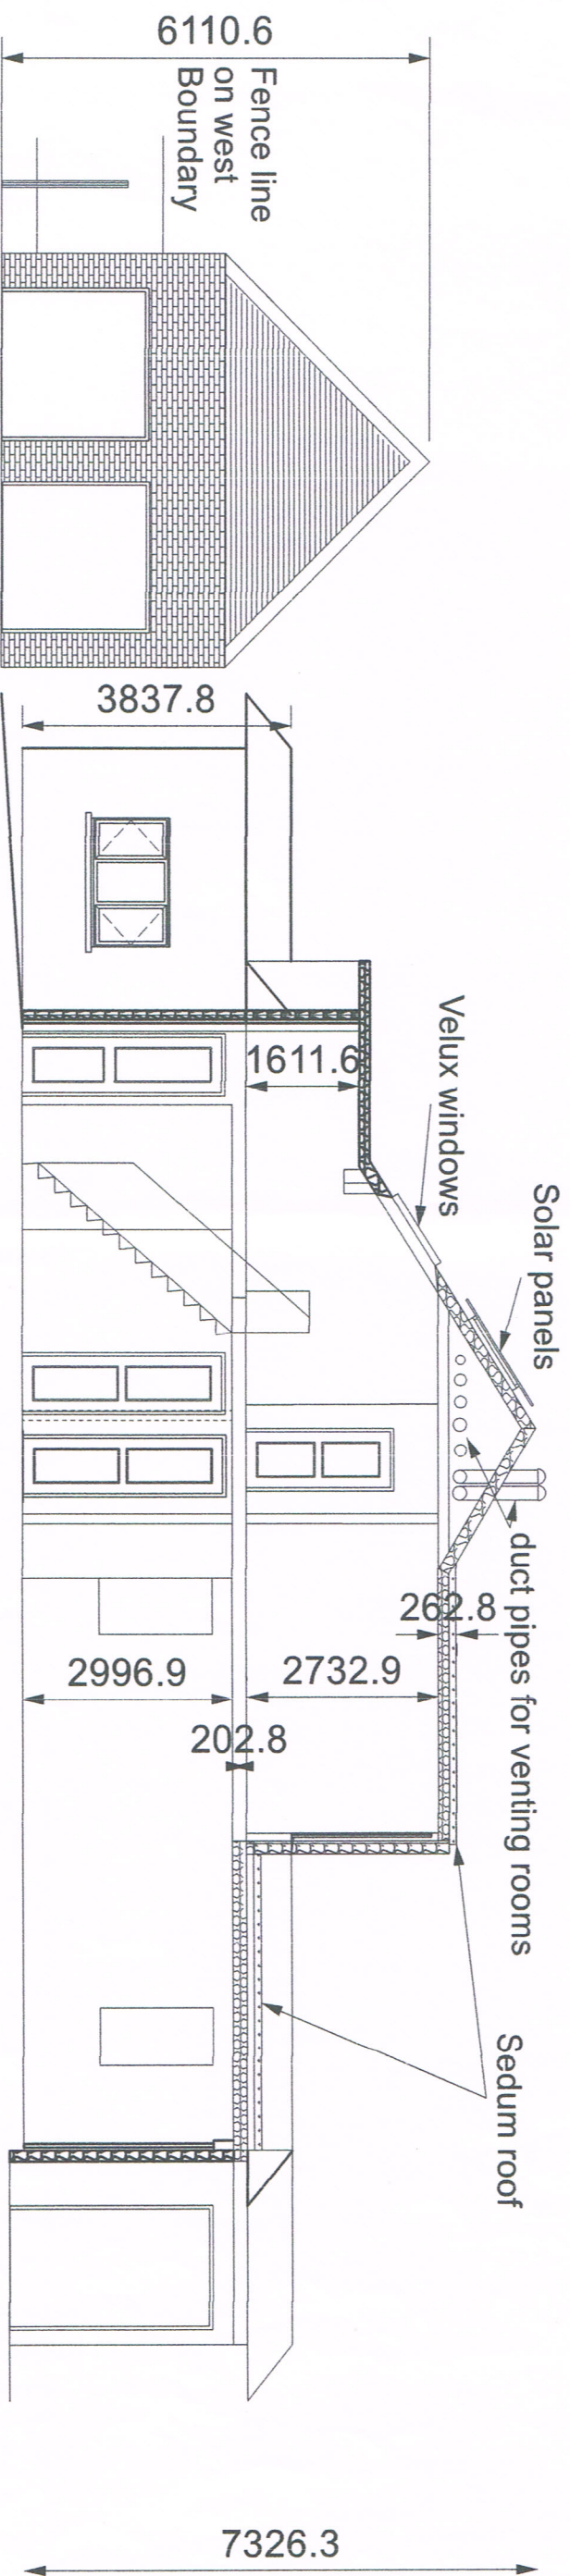

section B-B stairs



Peter Milburn
Peter Hewlins Designs
128 Duke Road
London
W4 2DF
Mobile: 07973 814 108

Email: phewlins@aol.com

HEWLINS HOUSE
Proposed sections A-A and B-B

Scale 1:100
on A3
Drawing No HHPSEC

Site: Plot 1 next to the Retreat
Croft Lane
Hayling Island