


© Crown copyright.
All rights reserved.
Reproduced by permission.
License No. 100046837

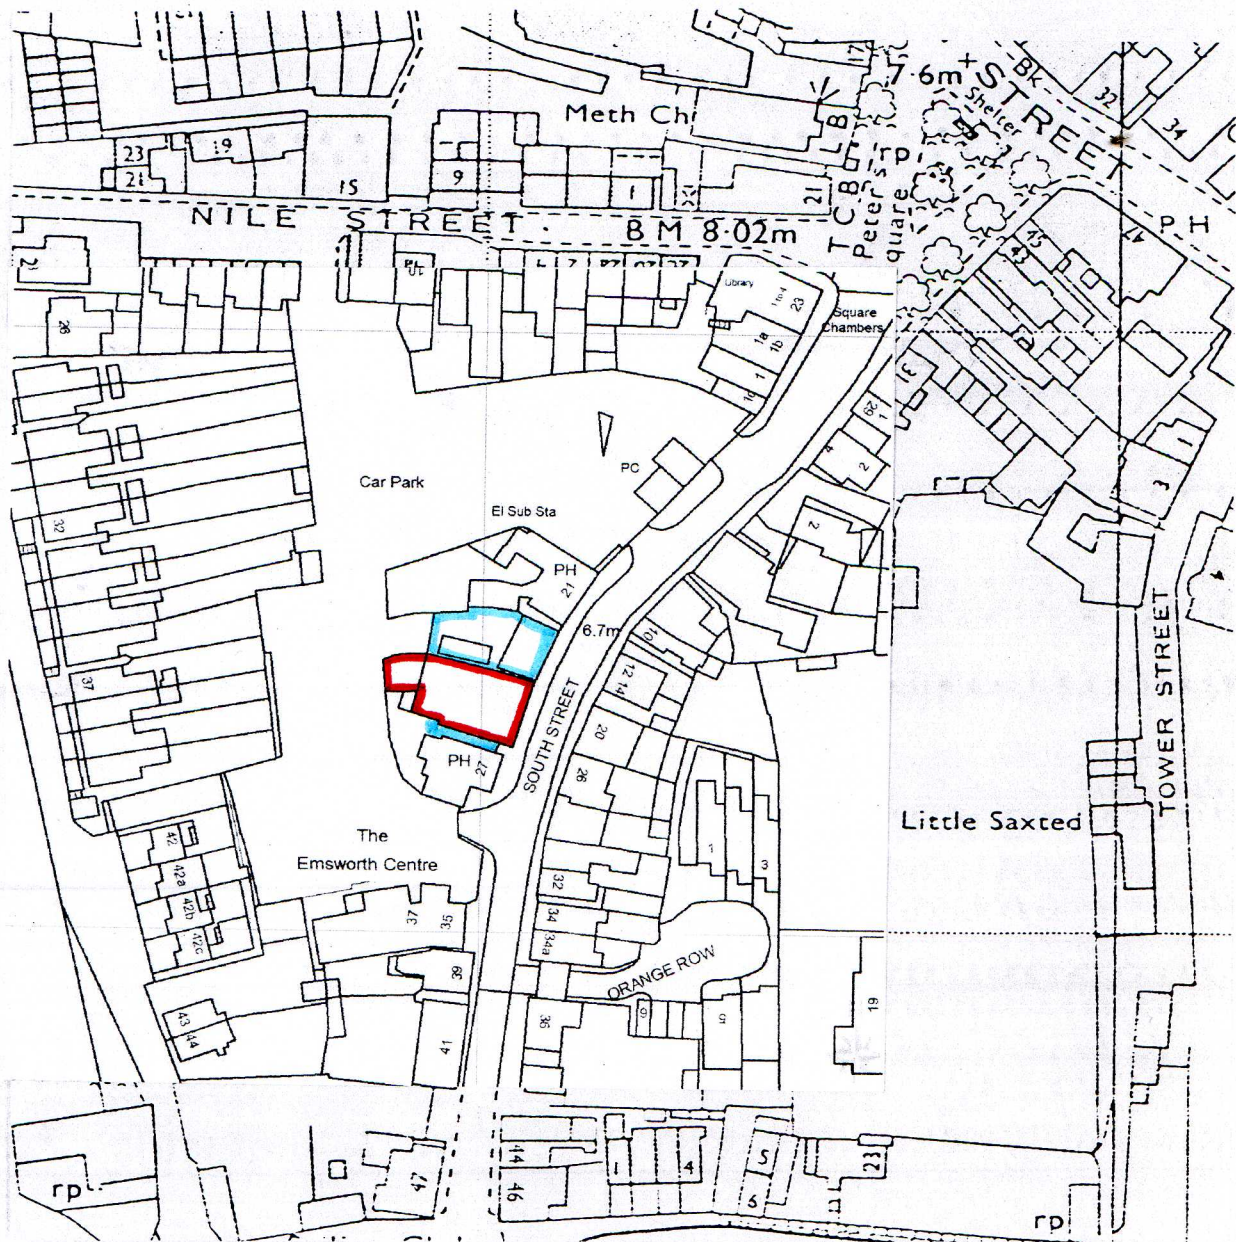

Martin Critchley
CHARTERED ARCHITECT

The Old Brewery,
15E South Street, Havant,
Hampshire, PO9 1BU
023 92 474 919
critchleyarchitect@hotmail.com

Date: 04/11/14

Scale: 1:1250

Drawn: P.C.

Job

25 SOUTH STREET,
EMSWORTH, PO10 TEG

Title

LOCATION PLAN

Job No.

1456

Drawing No.

201