


36 Lower Road, PO9 3LJ

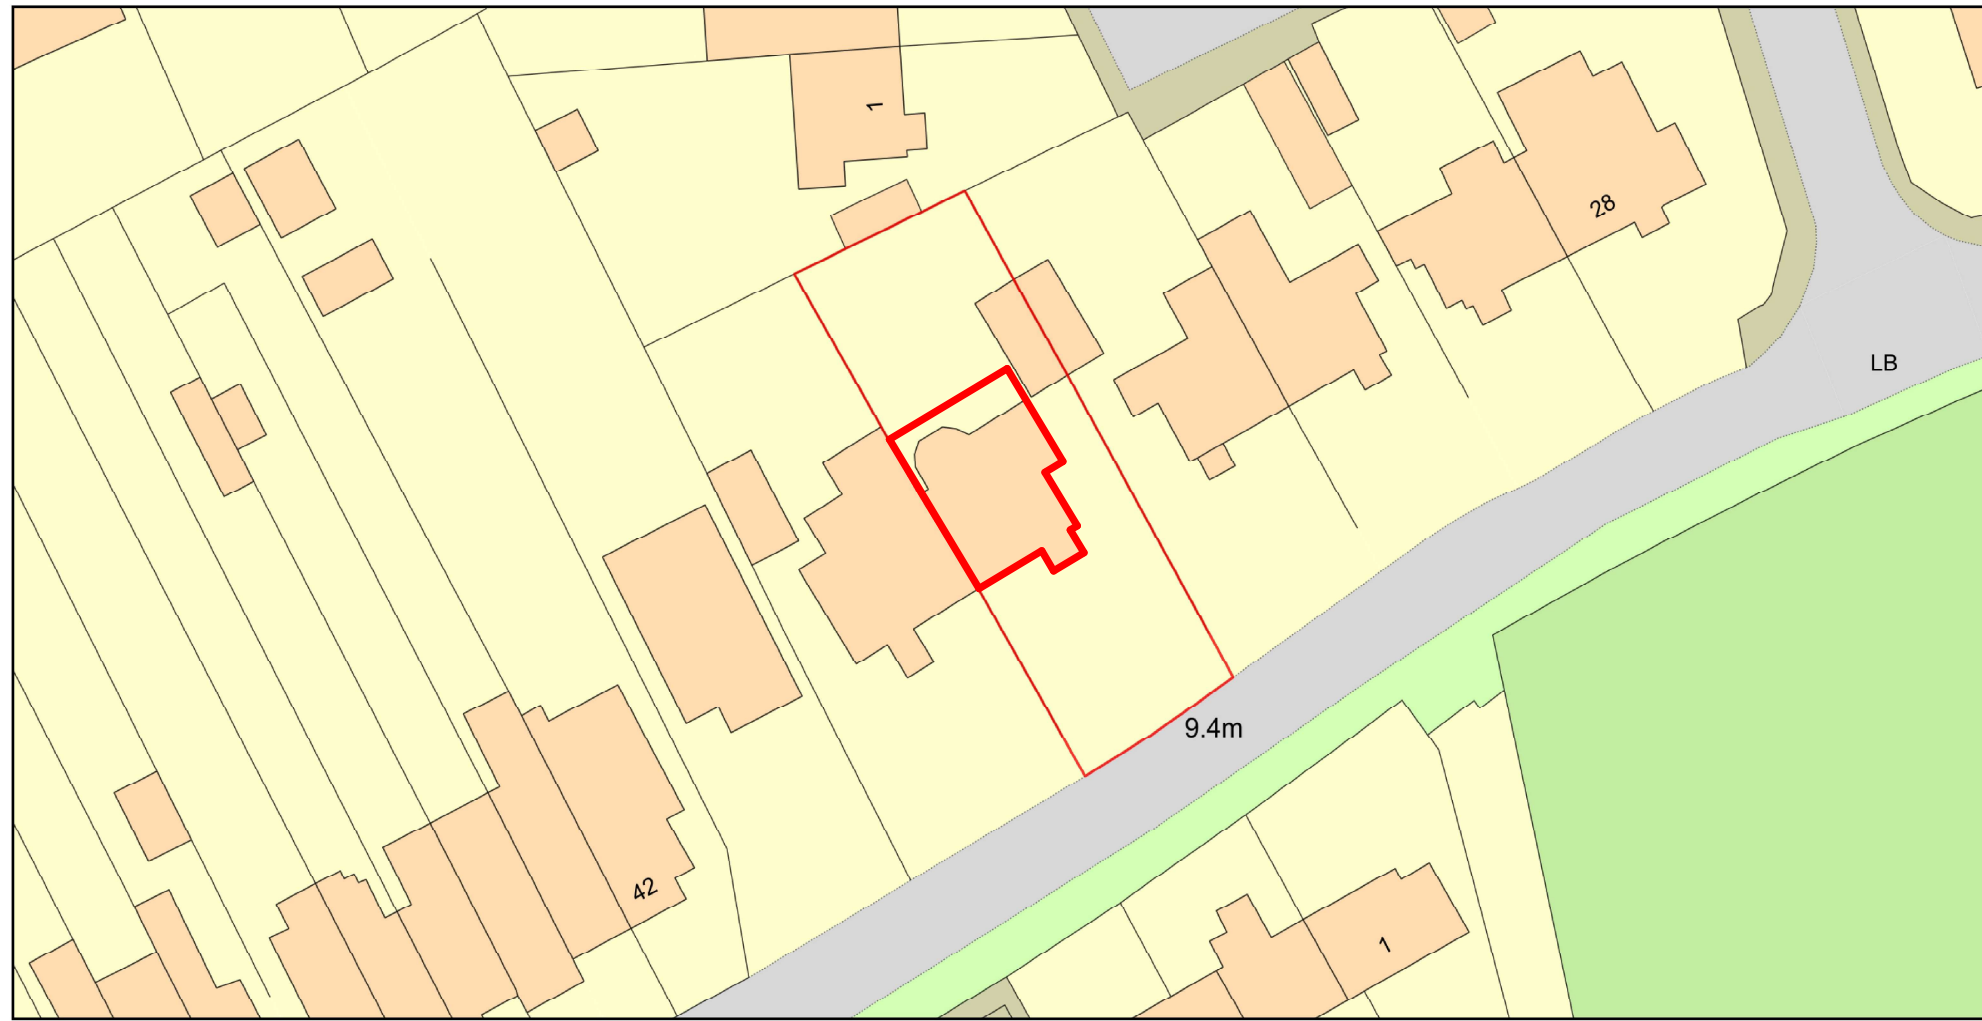

Plan Produced for: Faye Clarke
 Date Produced: 17 May 2021
 Plan Reference Number: TQRQM21137140642502
 Scale: 1:500 @ A4
 © Crown copyright and database rights 2021 OS 100042766

1:500		50
1:200		20
1:100		10
1:50		5



All measurement to be checked on site prior to any comment
 (C) Copyright of Parkers Design (Southern) Limited. Any reproduction of these drawings will require written authority from the copyright owner.

Parkers Design Limited - The Studio @ 90, PO9 2PR

www.pexd.co.uk - info@pexd.co.uk - 07776 008822

PROJECT	36 Lower Road			
	Owner			
	Date	Issue Date	Scale (@ A3)	
	Drawn by	SW	DRAWING NUMBER	REV
SHEET	Block			
	Checked by	SR	P205	