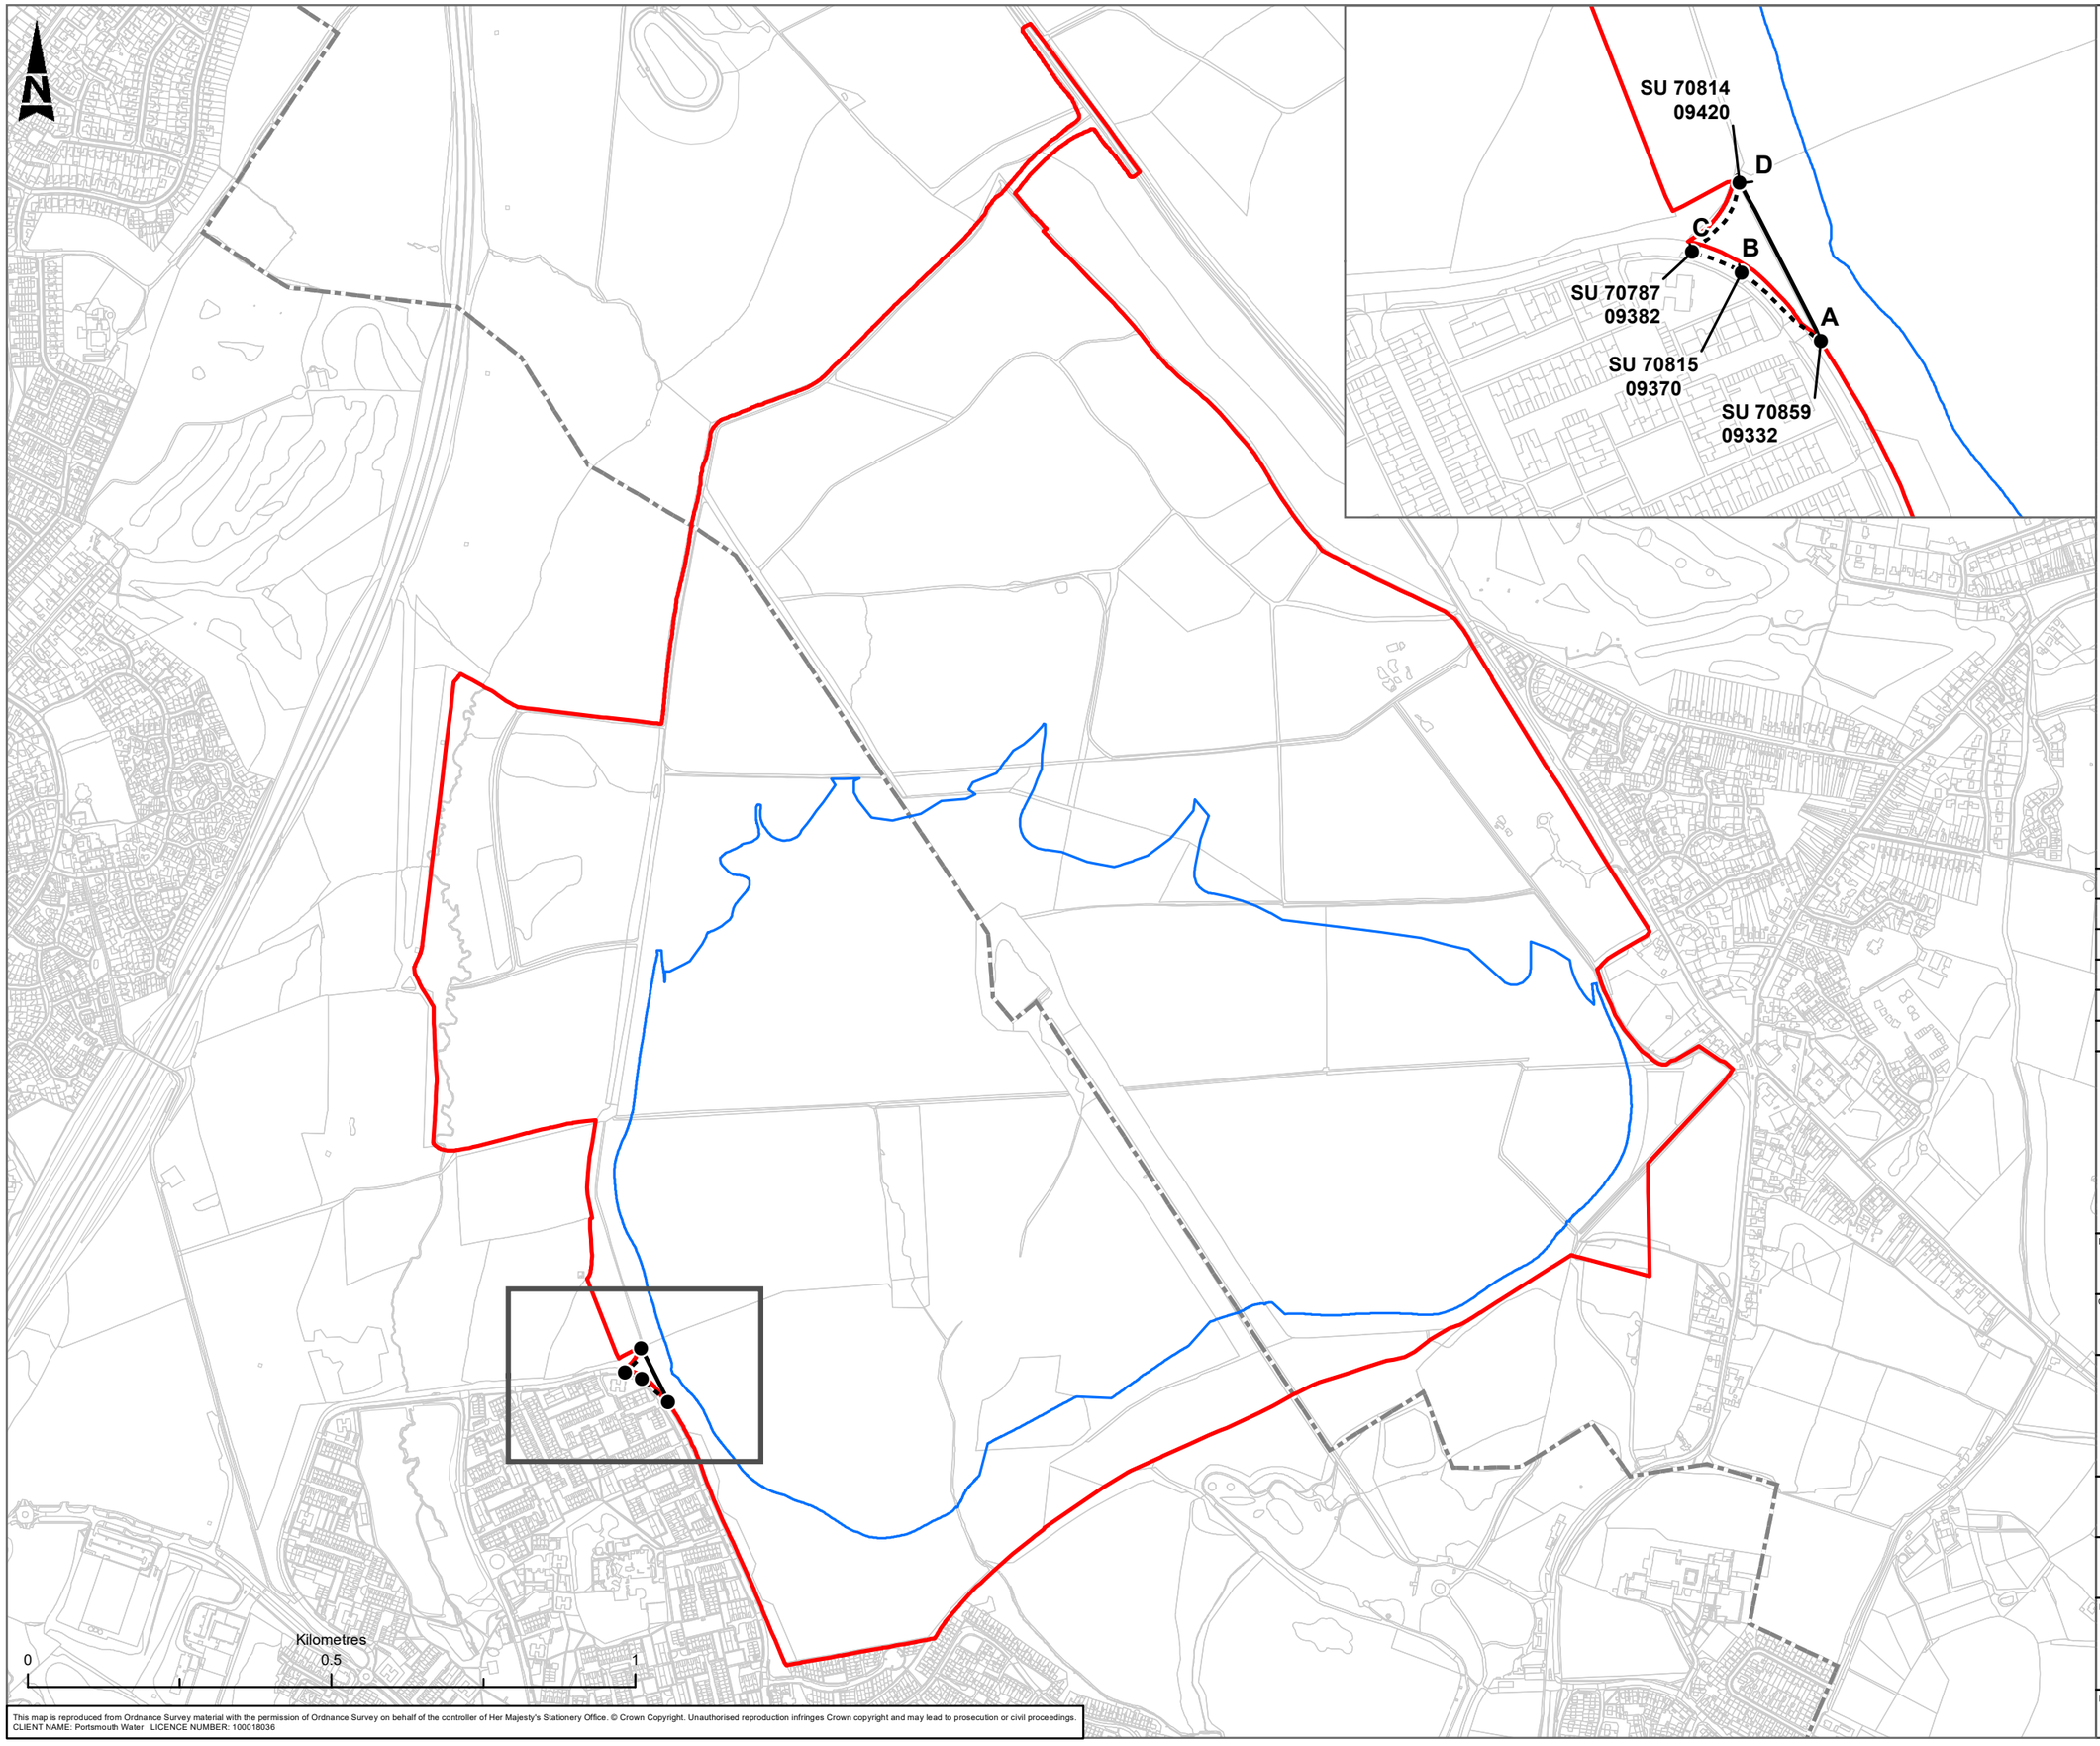

Direction Change
Existing Bridleway
Permanent Diversion
Red Line Boundary
Reservoir Footprint
Local Authority Boundary

Rev.	Drn By	Ckd By	Rev By	Auth By	Description	Date
P00	HM	FD	XX	XX	WORK IN PROGRESS	15/06/2021
P00	FD	XX	XX	XX	WORK IN PROGRESS	15/06/2021

ATKINS
Member of the SNC-Lavalin Group

Aztec West
500 Park Avenue
Almondsbury
Bristol
BS32 4RZ

Tel: +44 (0) 1454 6620000
Fax: +44 (0) 1454 663333
www.atkinsglobal.com

Copyright © Atkins Limited (2019)

Drawing Suitability: WORK IN PROGRESS
Status: S0

Contractors Drawing Number:
HTR - ATK - RZ - RE - GS - Z - 0003
Project | Originator | Volume | Location | Type | Role | Number

Telephone: Havant (023) 9249 9888
Fax: Havant (023) 9245 3632
Website: www.portsmouthwater.co.uk
Registered Office: PO Box 8 West Street
Havant Hampshire PO9 1LG
REGISTERED IN ENGLAND No. 2536455
Portsmouth Water

Project Ref. No	Sheet	Scale	Sheet Size
5169117	1 of 1	1:10,000	A3

Project Title: HAVANT THICKET RESERVOIR

Drawing Title: BRIDLEWAY 121 DIVERSION

Portsmouth Water Drawing Number:
Rev: P00

This map is reproduced from Ordnance Survey material with the permission of Ordnance Survey on behalf of the controller of Her Majesty's Stationery Office. © Crown Copyright. Unauthorised reproduction infringes Crown copyright and may lead to prosecution or civil proceedings.
CLIENT NAME: Portsmouth Water LICENCE NUMBER: 100018036