


20 Rowan Avenue PO8 8AZ

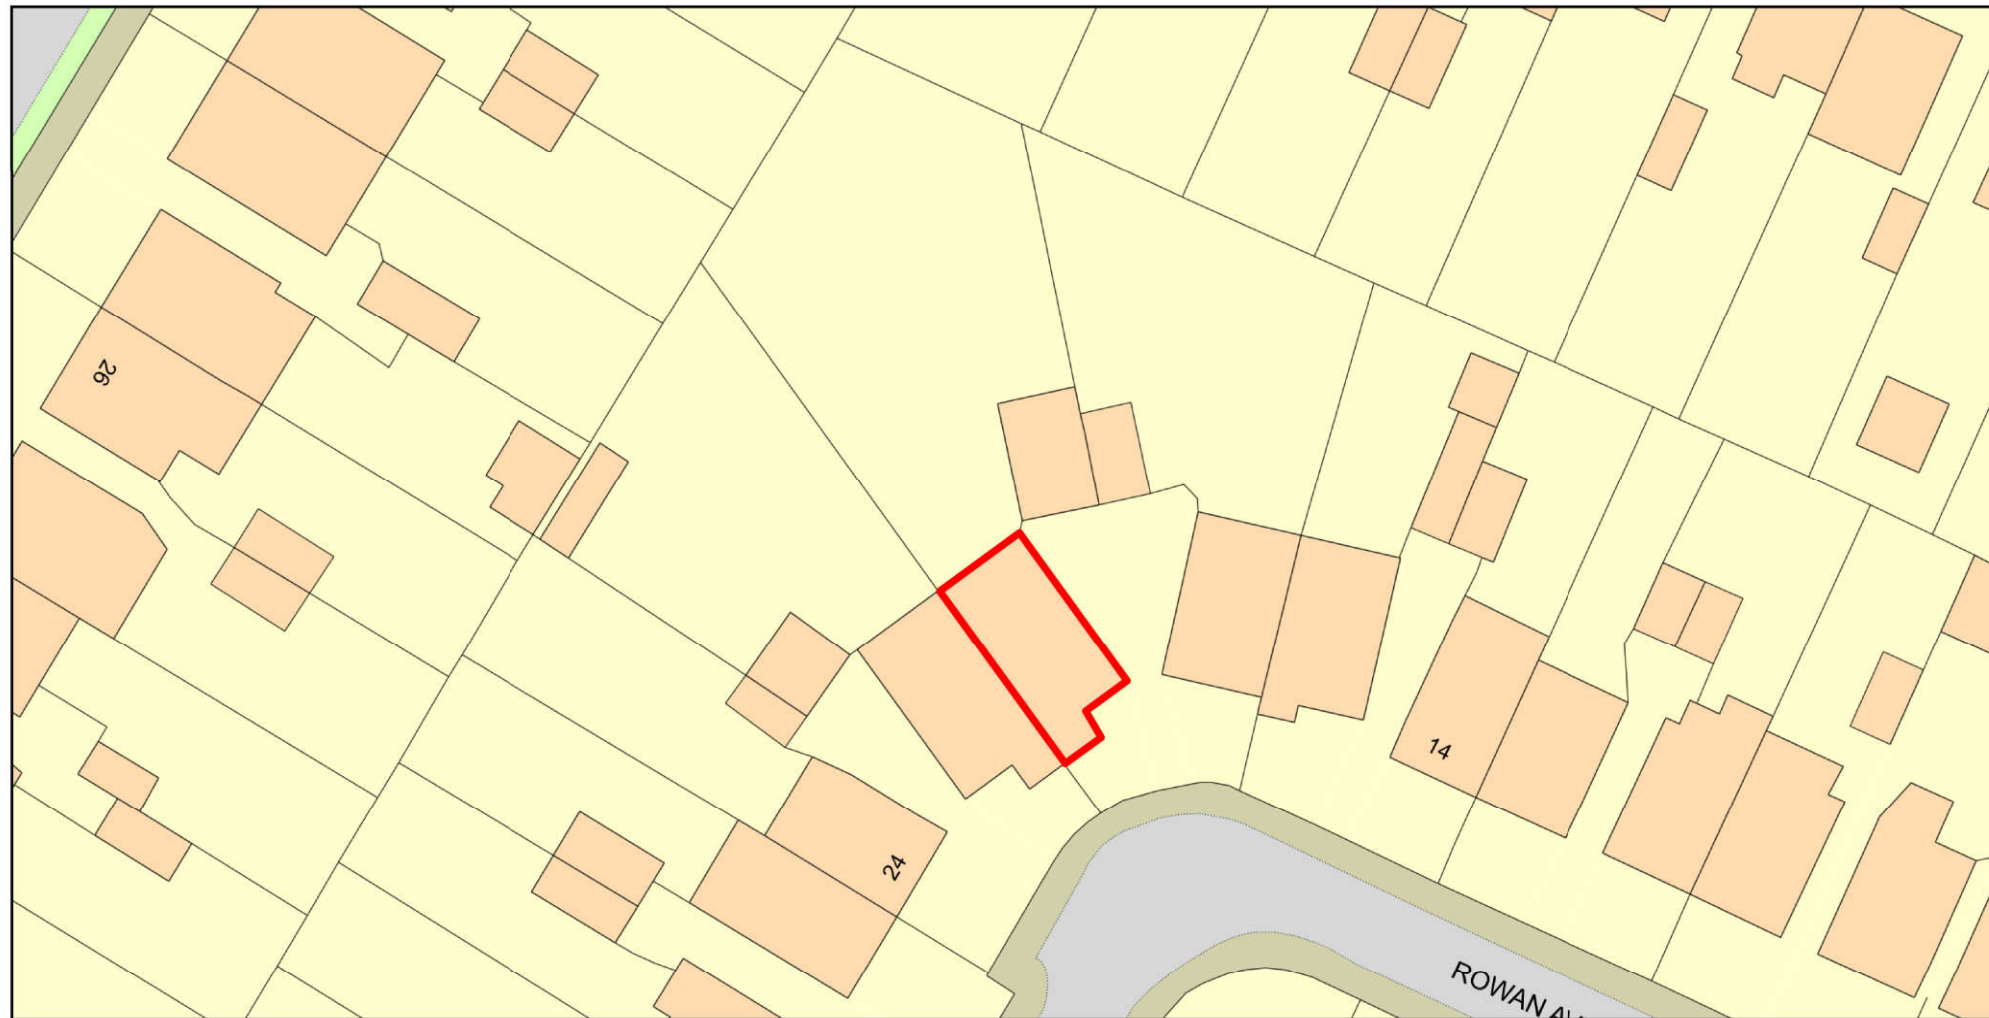

0 20
Metres



Plan Produced for: Parkers Design
Date Produced: 31 May 2021
Plan Reference Number: TQRQM21151211720684
Scale: 1:500 @ A4
© Crown copyright and database rights 2021 OS 100042766

1:500		50
1:200		20
1:100		10
1:50		5



All measurement to be checked on site prior to any comment
(C) Copyright of Parkers Design (Southern) Limited. Any reproduction of these drawings will require written authority from the copyright owner.

Parkers Design Limited - The Studio @ 90, PO9 2PR

www.pexd.co.uk - info@pexd.co.uk - 07776 008822

PROJECT	20 Rowan Avenue		CLIENT		Ayres	
	SHEET		Date	Issue Date	Scale (@ A3)	
Block		Drawn by	SW	DRAWING NUMBER		REV
		Checked by	SR	P 7		