

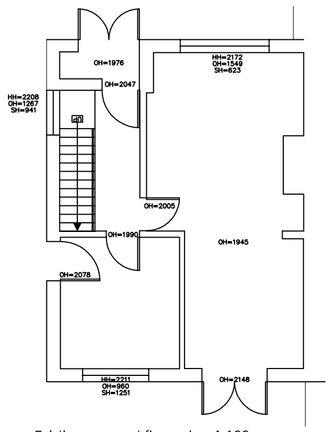



Existing ground floor plan 1:100

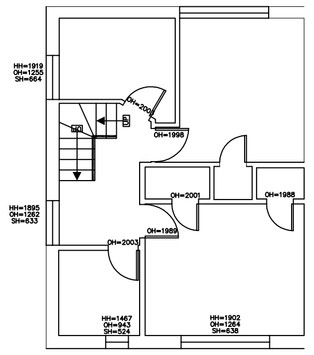


Existing first floor plan 1:100

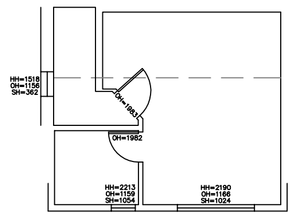


Existing second floor plan 1:100

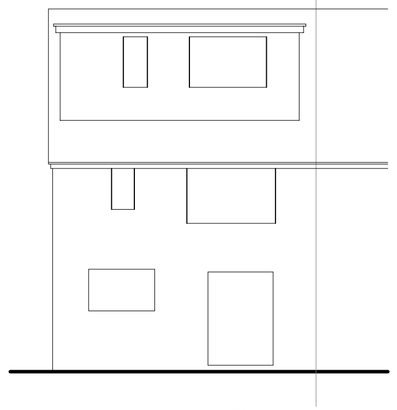

Existing north elevation 1:100

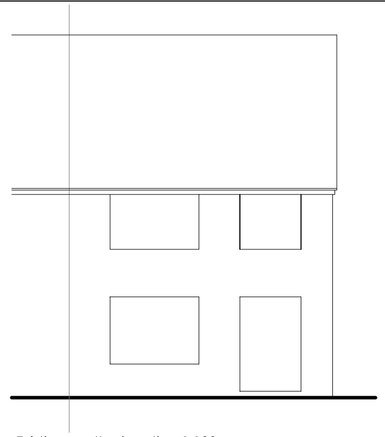

Existing south elevation 1:100

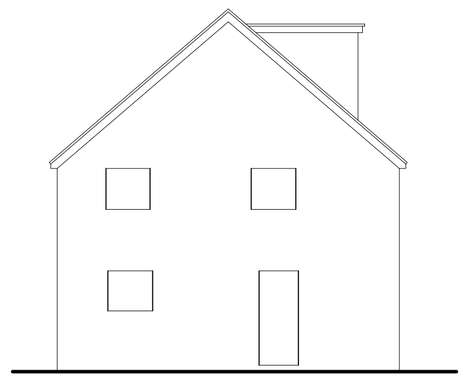

Existing east elevation 1:100


NOTES
Survey accurate at time of site attendance. Do not scale from printed drawings.

Although this is a digital survey the accuracy and amount of detail shown is only commensurate with the graphical scale of mapping as specified. Care should be exercised when working to larger scales.


Visible features in the vicinity of the boundaries as shown above, may not represent the extent of legally conveyed ownership.

Whilst every effort has been made to achieve accuracy on this plan, CRUCIAL clearance dimensions, levels and invert levels should be checked prior to design and construction.


ORDNANCE OVERLAY
Ordnance Survey, (c) Crown Copyright 2012. All rights reserved. Licence number 100020449

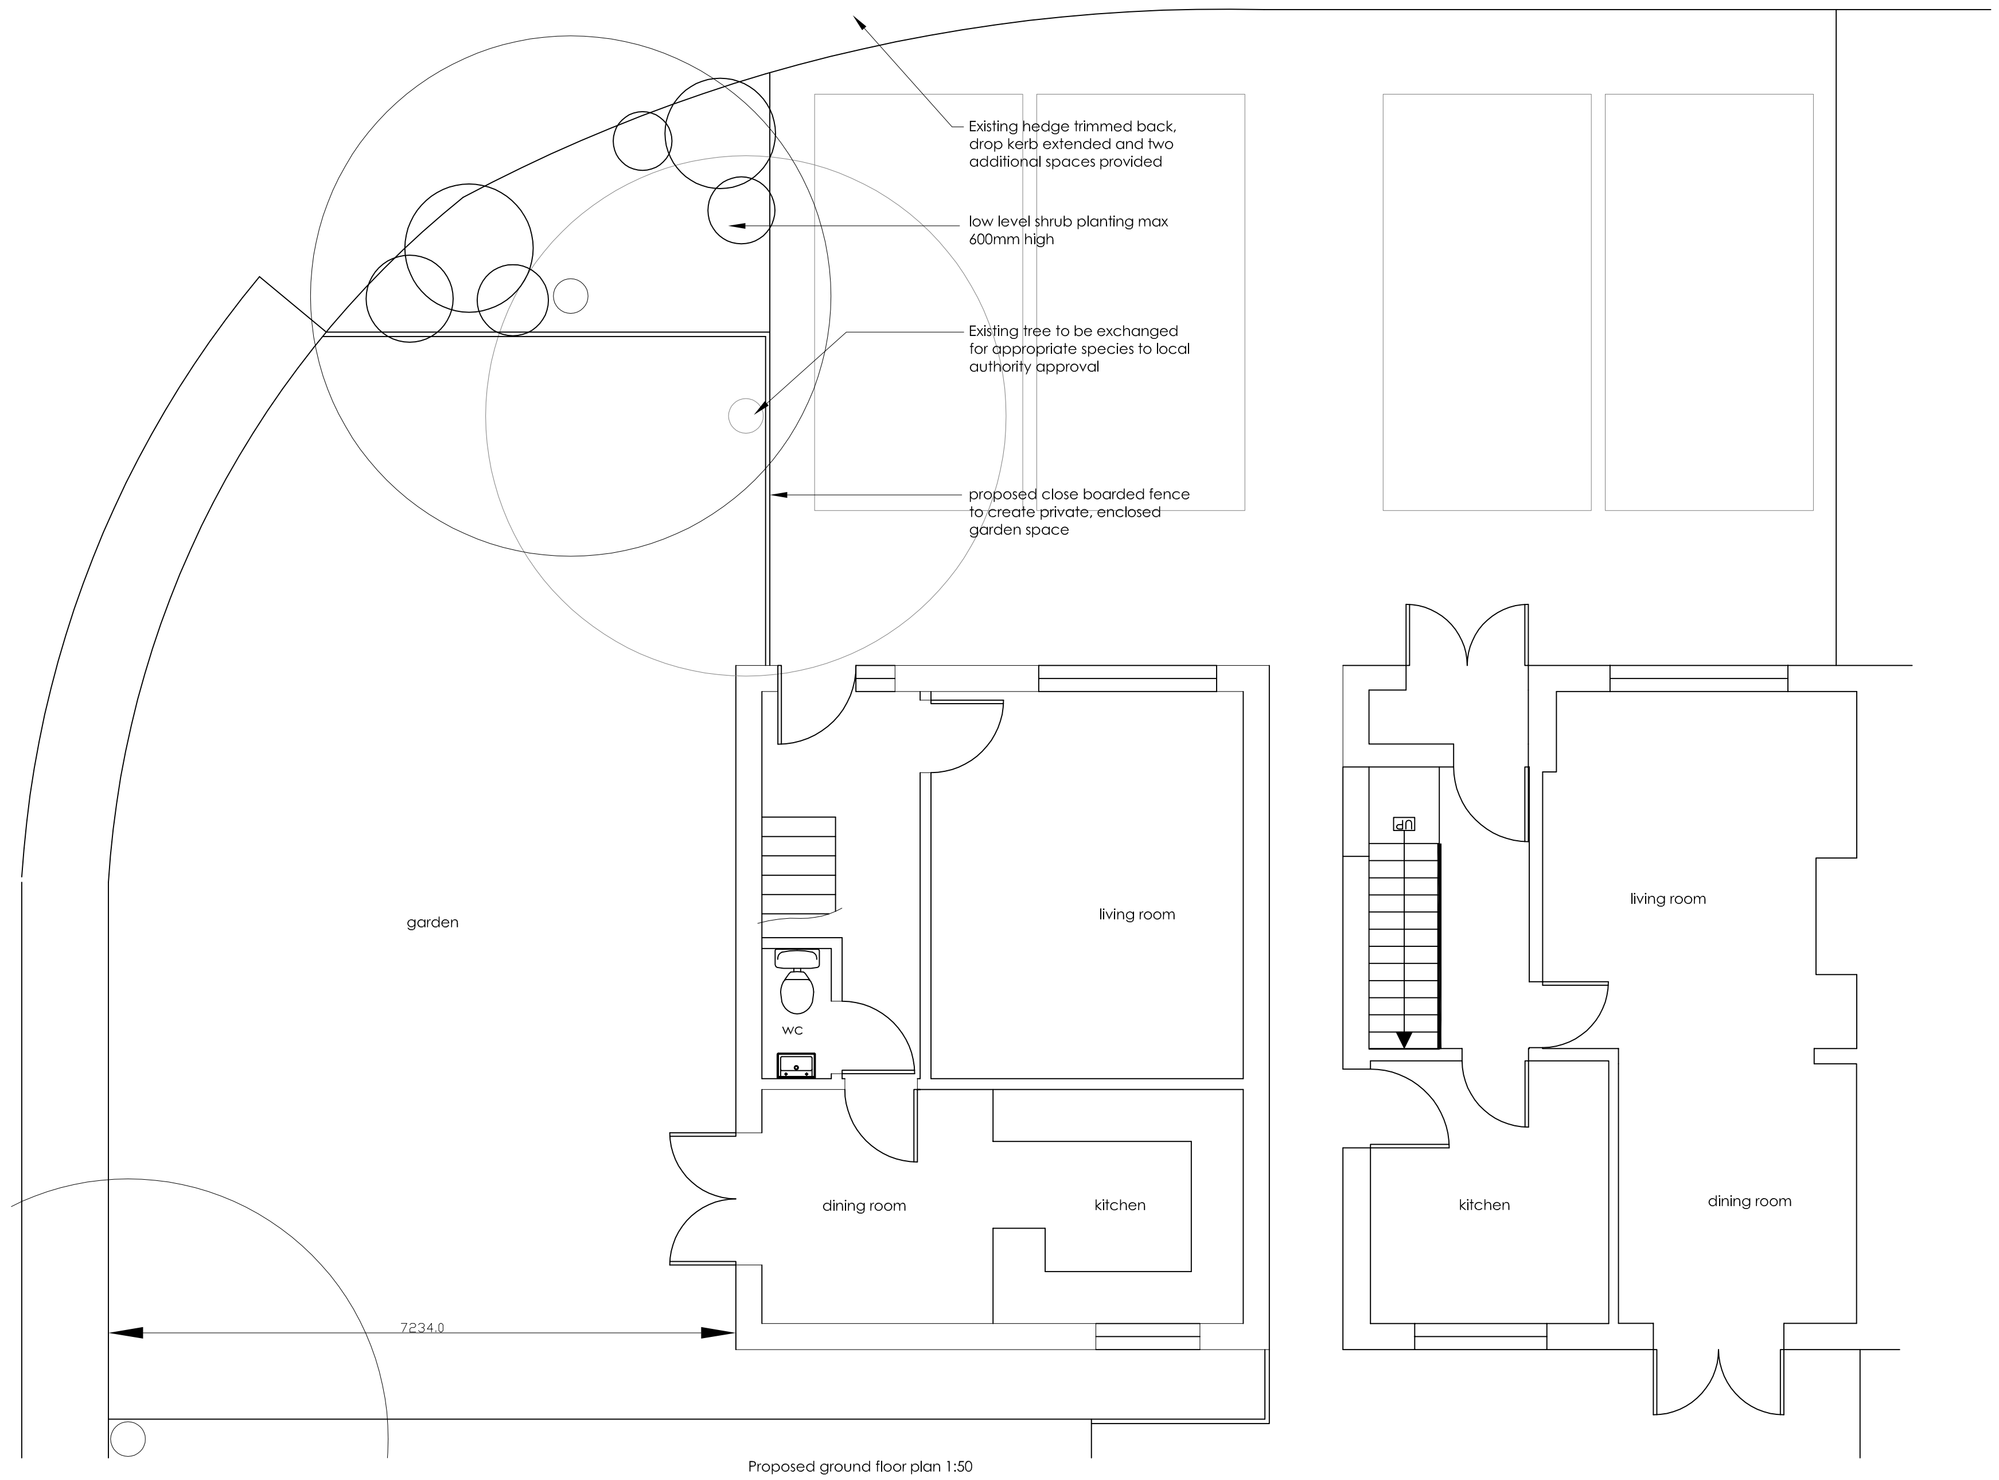


Proposed ground floor plan 1:50

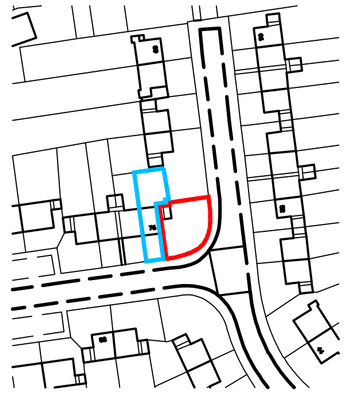


location plan 1:1250

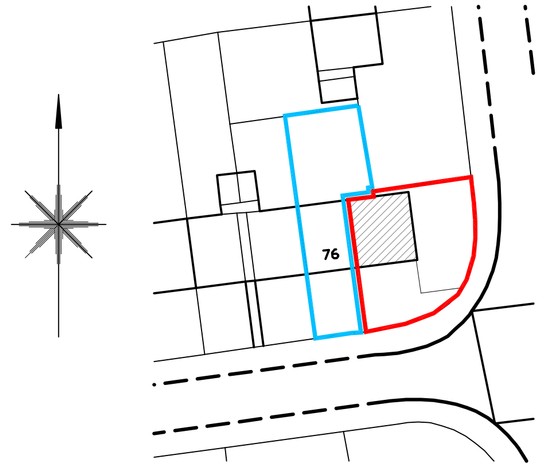

block plan 1:500

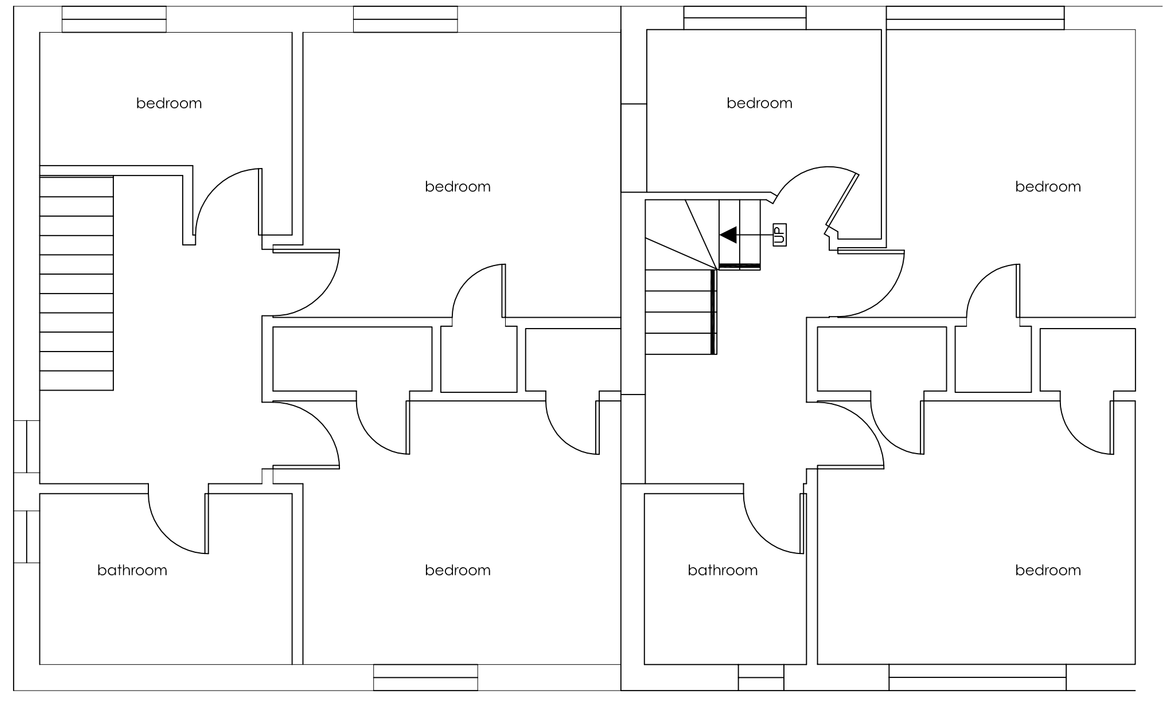

Proposed first floor plan 1:50

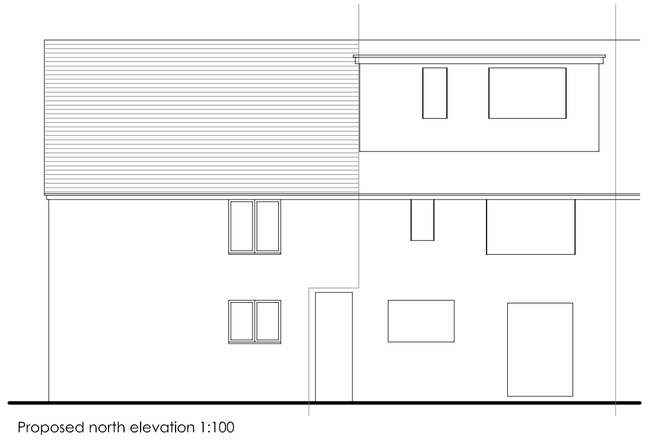

Proposed north elevation 1:100



Proposed south elevation 1:100



Proposed east elevation 1:100

Land east of 76 Bosmere Gardens, Emsworth
Extend existing terrace to create additional dwelling

PL01
04.07.16