


PROPOSED SIDE EXTENSION
20A ASTON ROAD
WATERLOOVILLE

RECEIVED
23 AUG 2016
HBC Development Control

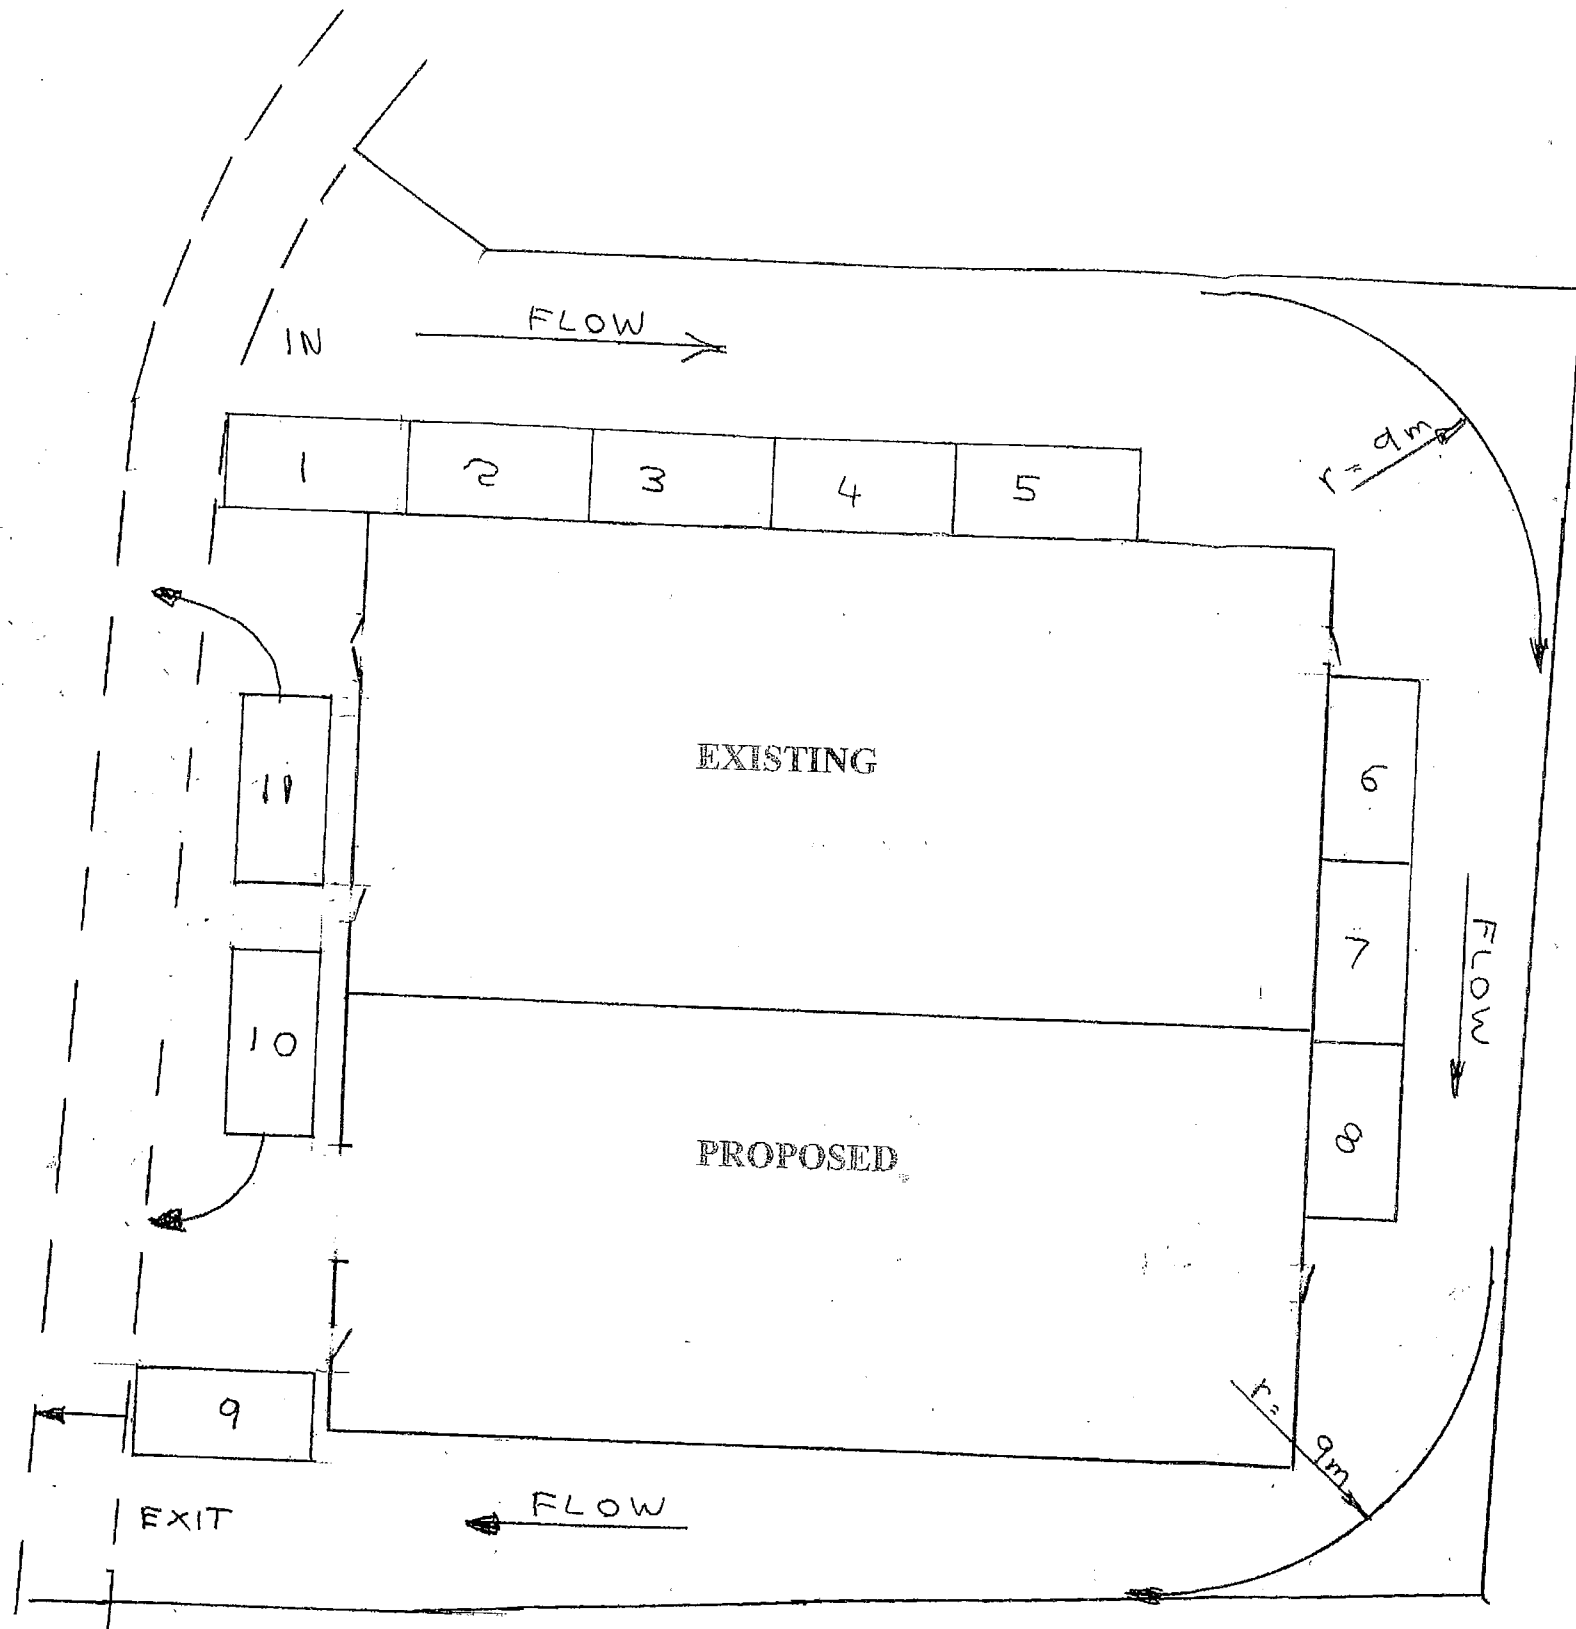

SITE PLAN 1/200