


HAVANT BOROUGH COUNCIL
DEVELOPMENT CONTROL
25 AUG 2016
RECEIVED

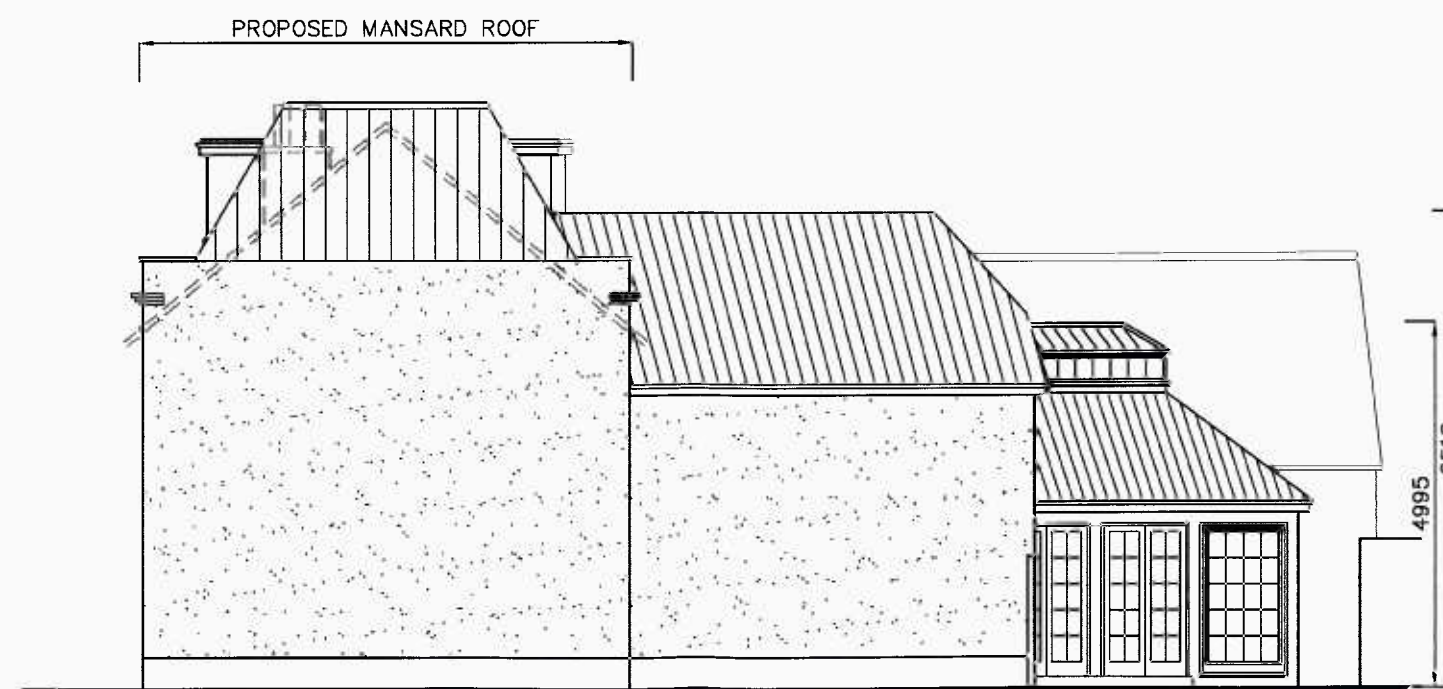

EAST



NORTH

23 South Street
Emsworth
PO10 7EG

PROPOSED
ELEVATIONS

Revisions

- A. Client revision. 23/08/16
- B.
- C.

Martin Critchley
CHARTERED ARCHITECT

The Old Brewery,
15E South Street, Havant,
Hampshire, PO9 1BU
023 92 474 919
critchleyarchitect@hotmail.com

Scale A3 = 1:100
Drawn JHL
Date 25/07/16

metres

10

20

30

1530-521 A