


LEFT BUILDING ELEVATION

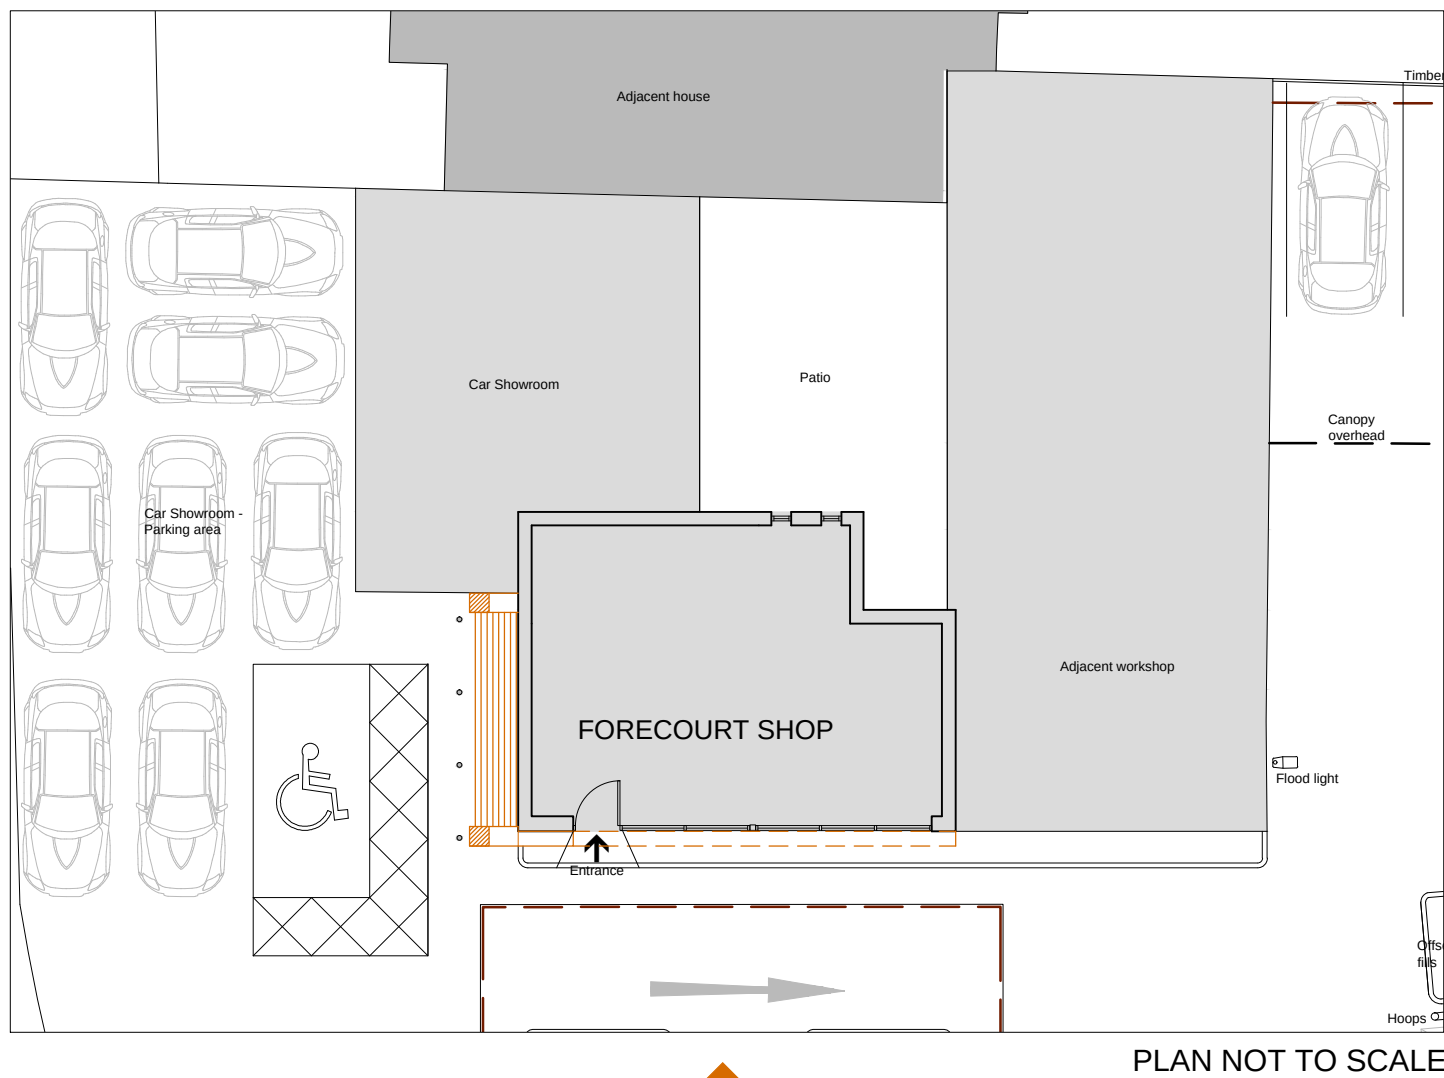

REAR BUILDING ELEVATION

FRONT BUILDING ELEVATION





RIGHT BUILDING ELEVATION

FRONT BUILDING ELEVATION

RIGHT BUILDING ELEVATION

LEFT BUILDING ELEVATION

REAR BUILDING ELEVATION

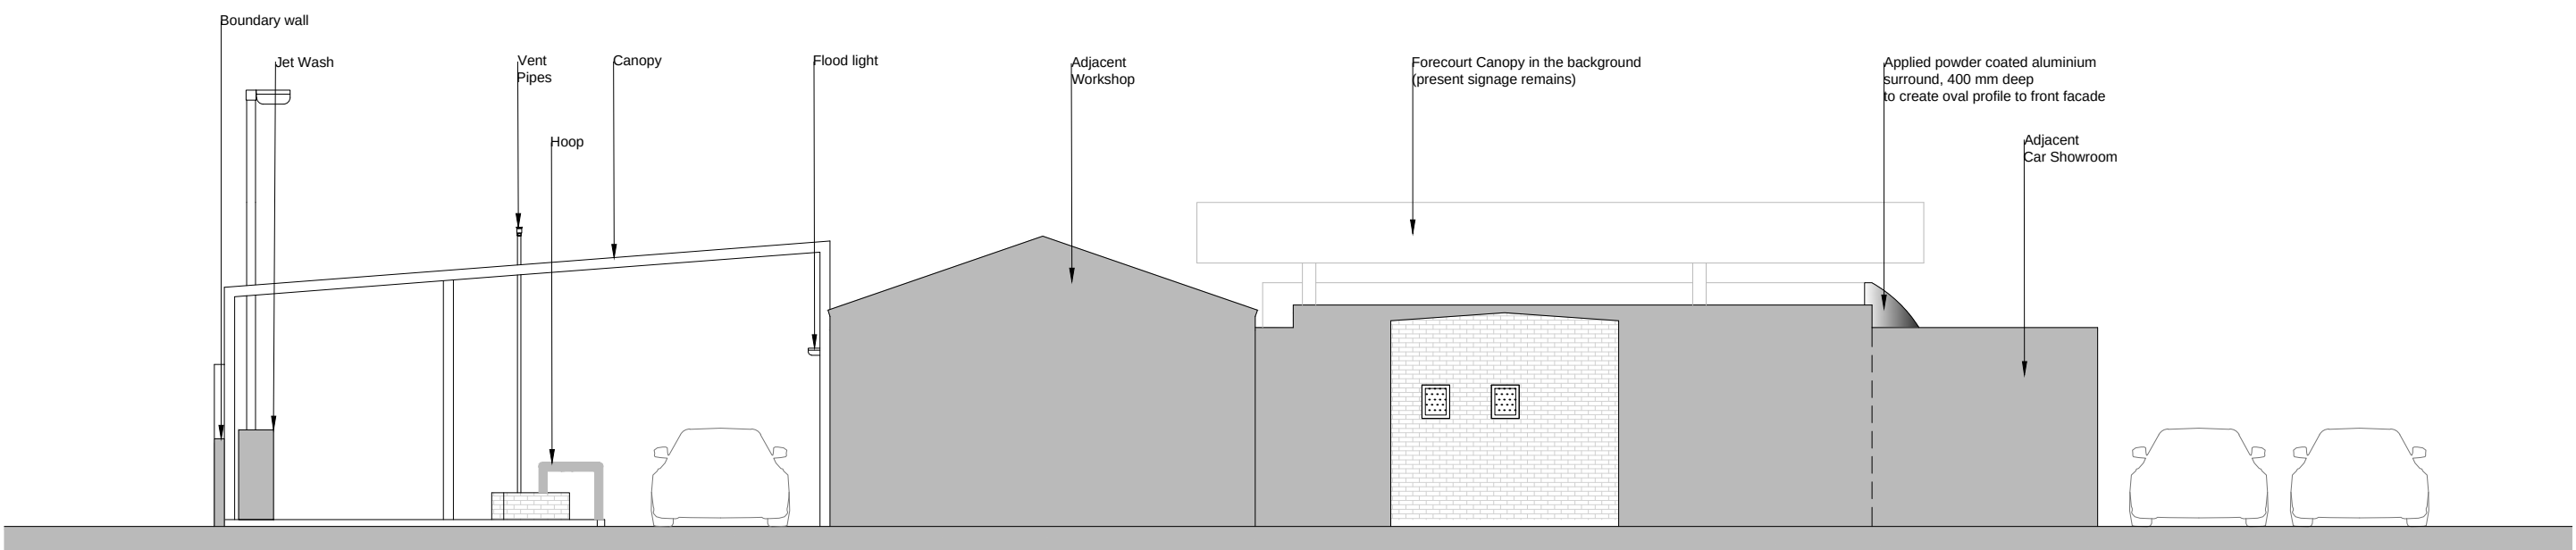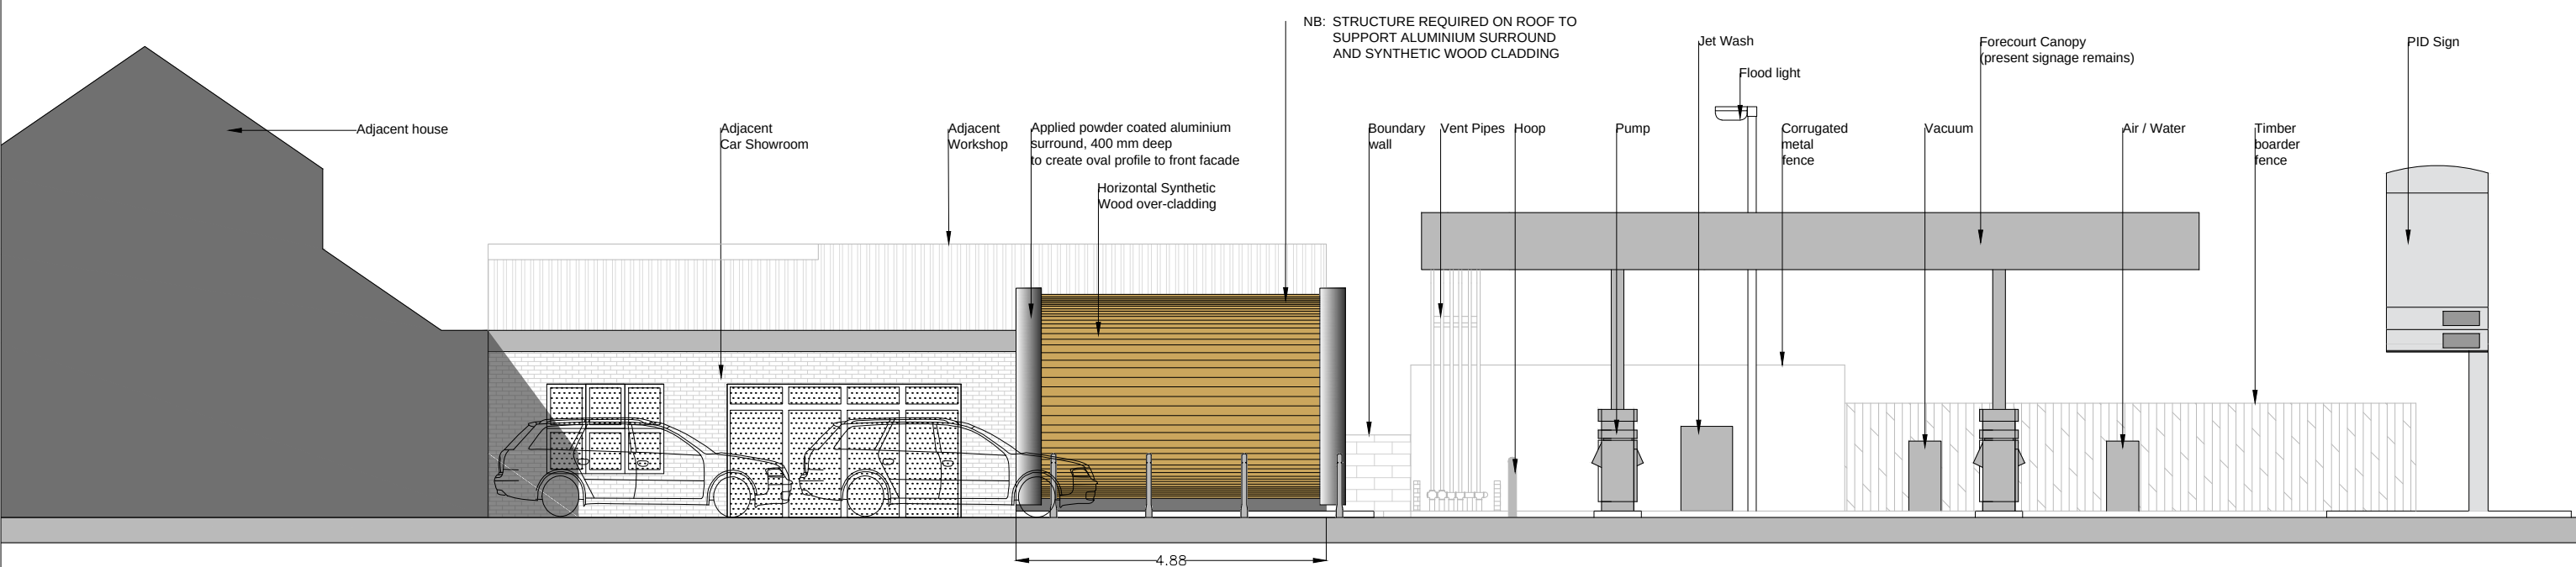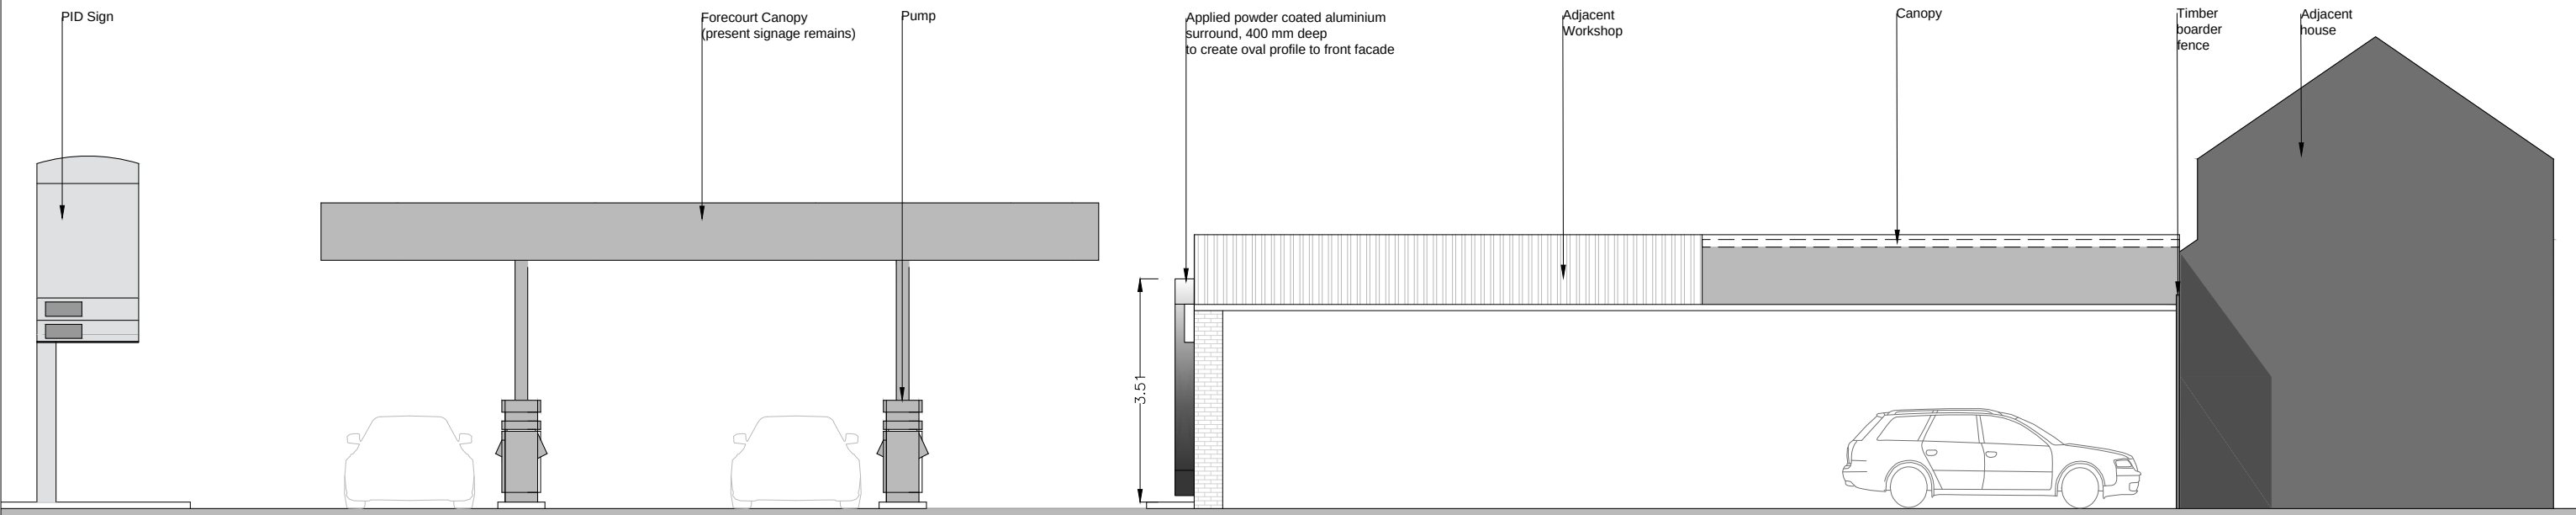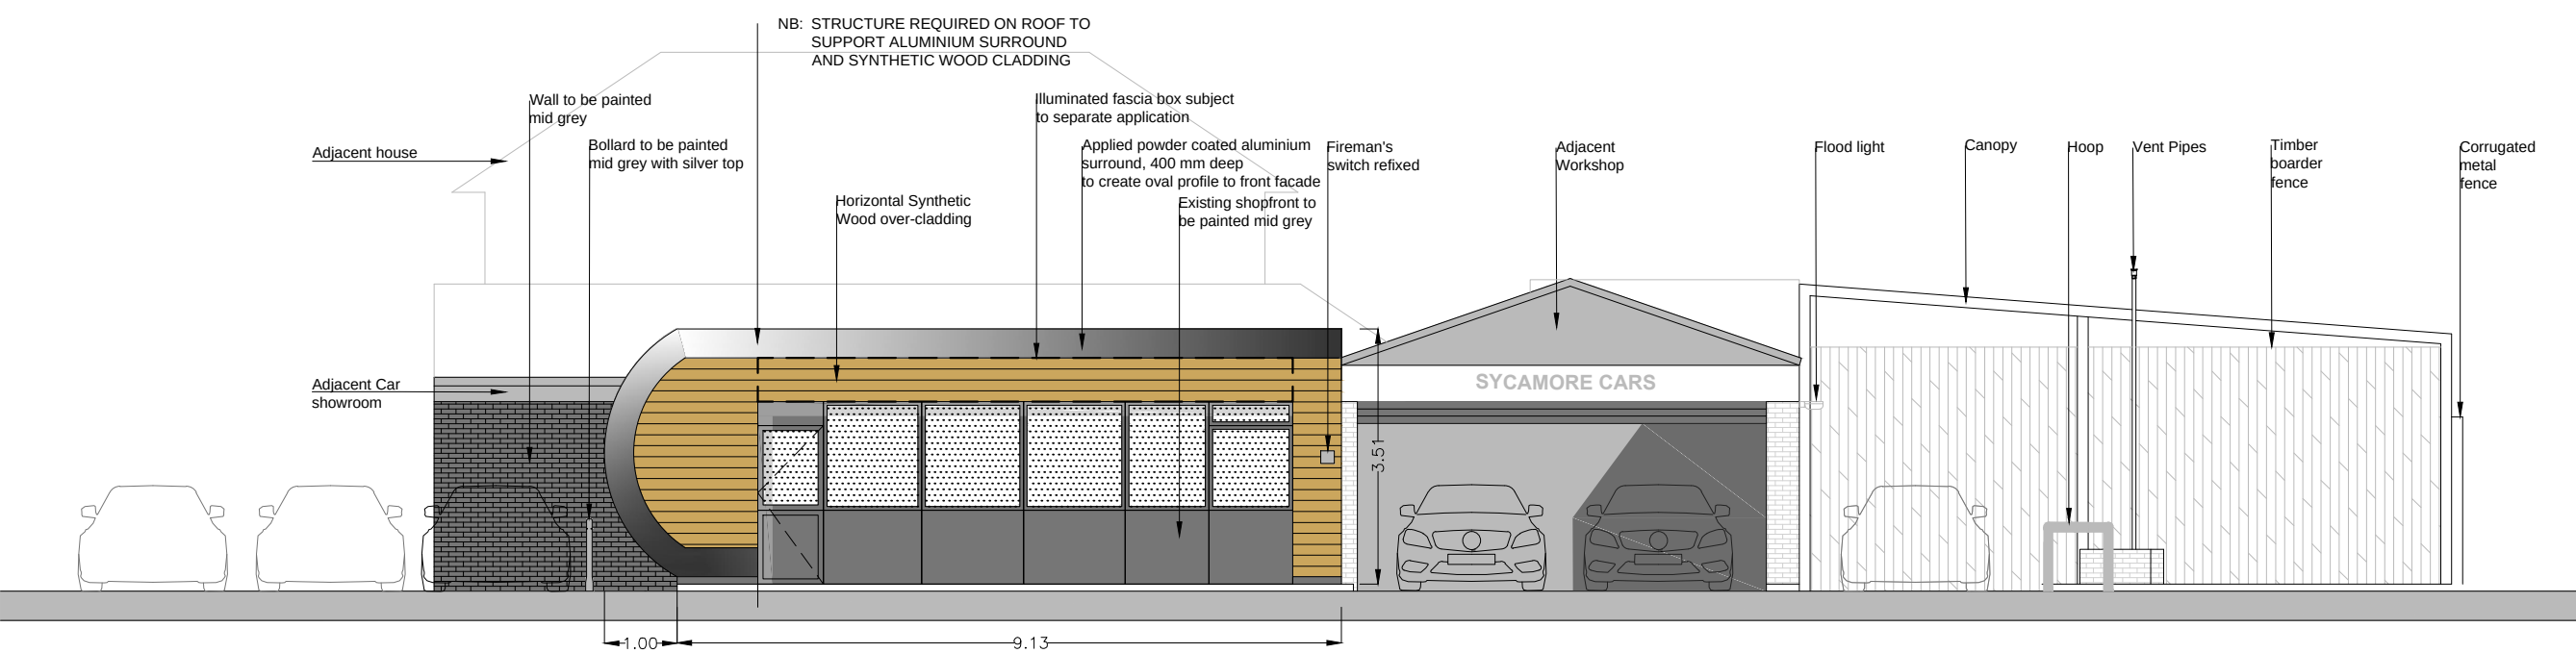

REVISIONS:

REV	NOTE	DATE
-----	------	------

NOTES:

Hard copy prints may not scale accurately. All levels and dimensions are in metres unless specified otherwise. To be read in conjunction with all other relevant drawings and specifications.

Schedule of materials:

Oval metal edge surround in powder coated aluminium finish silver metallic-RAL 9007

Overcladding Synthetic Wood finish Cedar

Side wall of car showroom finished mid Grey paint (Dulux 30BB 31/022)

Existing shopfront painted mid Grey

PLANNING APPLICATION
FS255
HAVANT SERVICE STATION 216

CLIENT **mfg**
motor fuel group

PROJECT EXTERNAL REFURBISHMENT

ADDRESS HAVANT SERVICE STATION
87 HAVANT ROAD
EMSWORTH
HAMPSHIRE PO10 7LE

TITLE PROPOSED BUILDING ELEVATIONS

SCALE 1/100 @ A1 JOB NO 15585-121

DRAWN XIMENA HOLOWATIUK DWG NO PA-05

DATE 20.05.2016

CHECKED REVISION DATE

ADCOCK ASSOCIATES

ELTA HOUSE, BIRMINGHAM ROAD, STRATFORD UPON AVON CV37 0AQ
enquiries@adcockassociates.co.uk Tel: +44(0)1789 414202 Fax: +44(0)1789 267741

DESIGN ARCHITECTURE PROJECT MANAGEMENT