
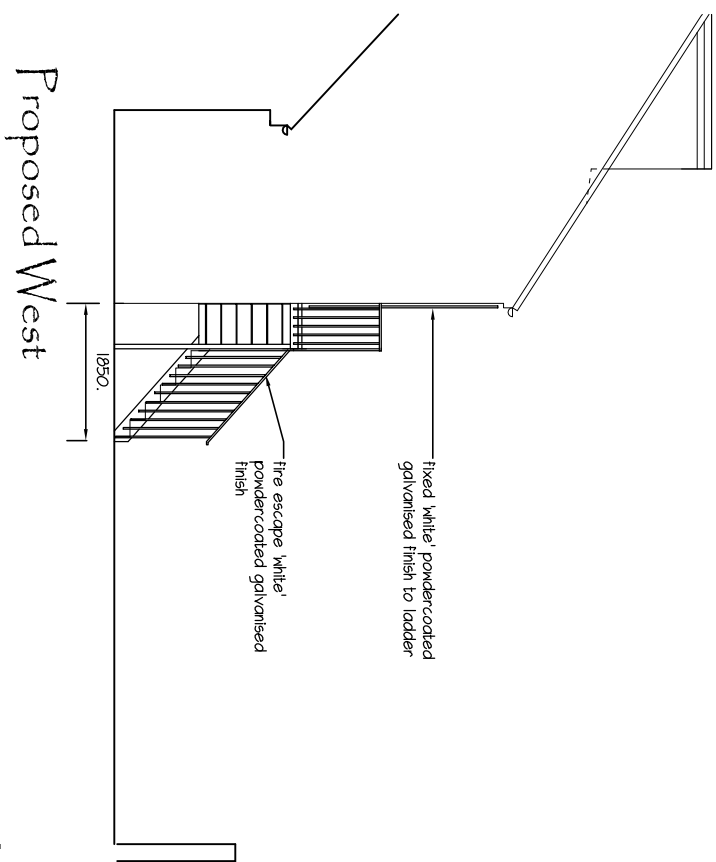
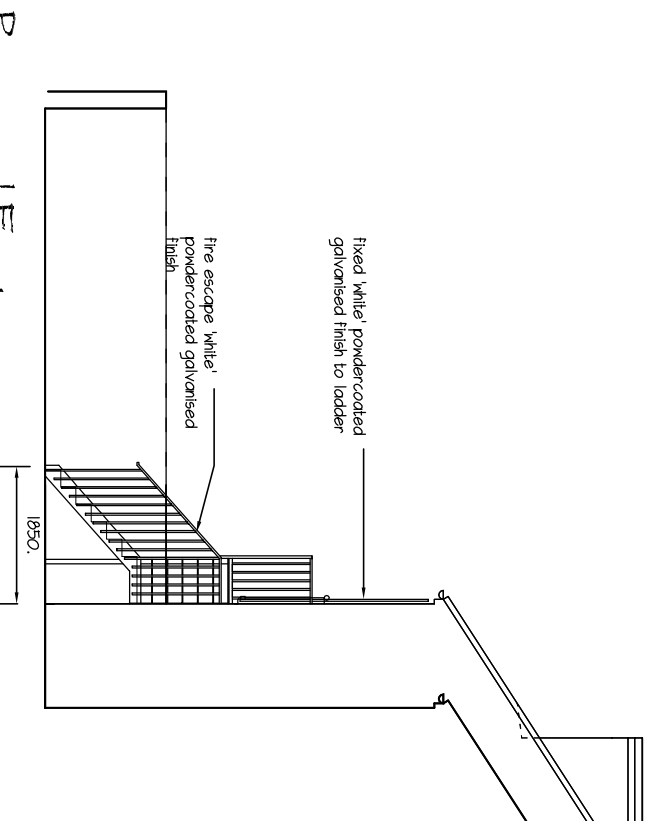
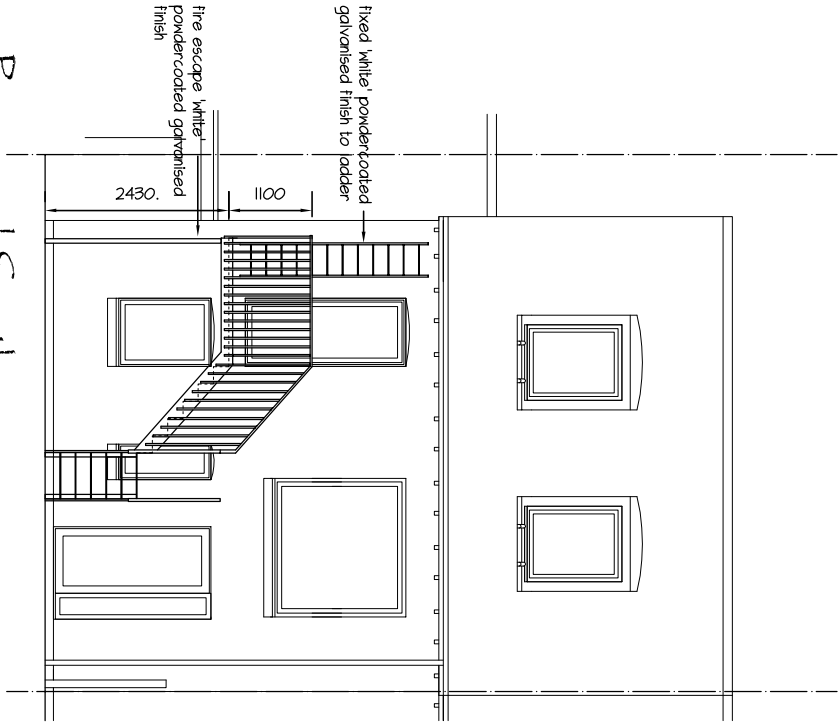
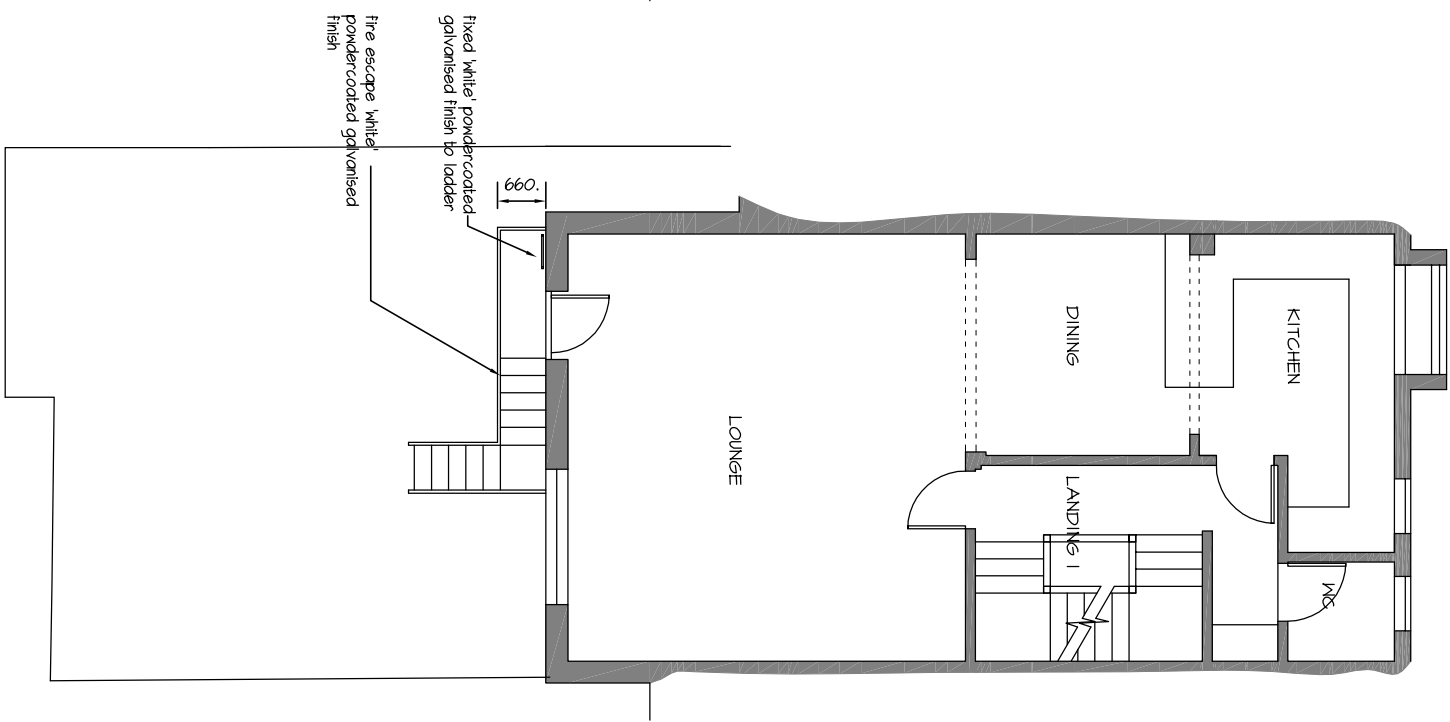


PHYSICAL SCALE IN METERS @ 1:100

NOTES:
This drawing has been produced solely for PLANNING/DESIGN.
Do not Scale from this Drawing except for planning purposes.
Any drainage shown is presumed and to be checked on site
before commencement of works.
This drawing is the copyright of MF Designs Ltd.

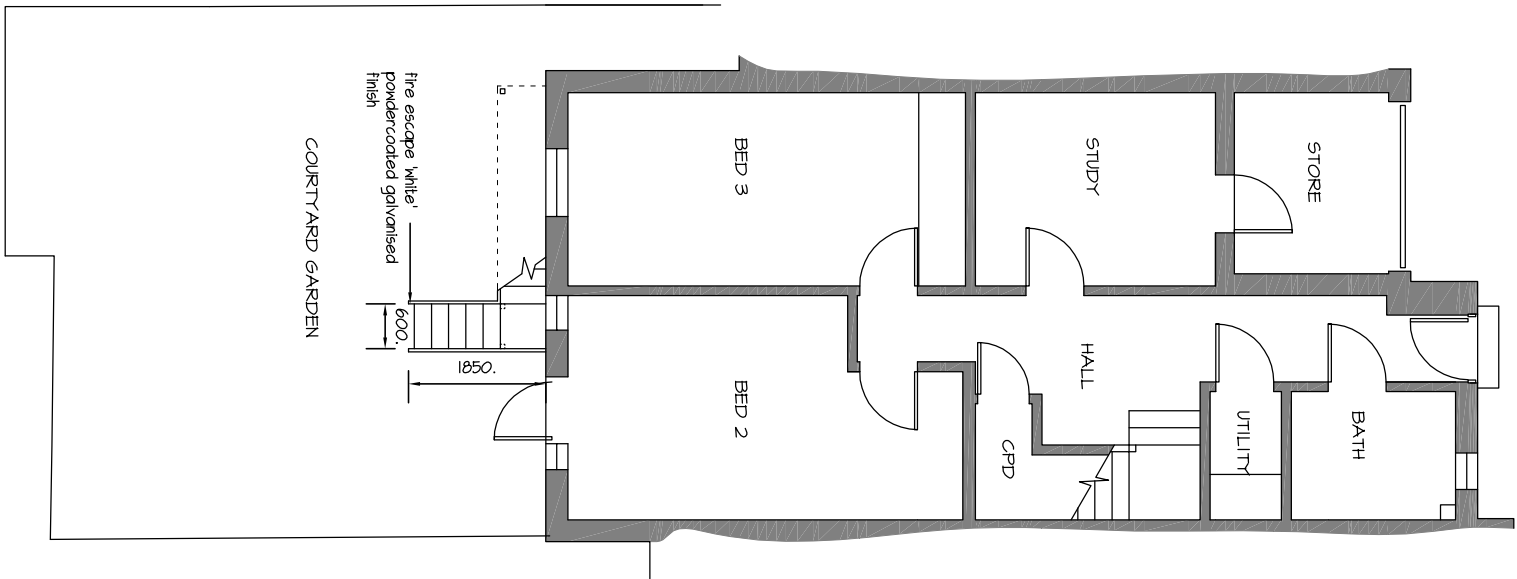

Proposed Ground

Proposed First



mf designs ltd
Chartered Architects



52 King Street • Emsworth • Hampshire • PO10 7AZ
Director: Martin Farrer RIBA • Co Registration No.4507379

Uff 01243 377766
e admin@mfdesigns.org.uk

Date: Sep 2015 Job No: 3105
Scale: 1:100 Dwg No: P_01

EXTERNAL FIRE ESCAPE - 5 Orange Row, Emsworth. PO10 7EL