



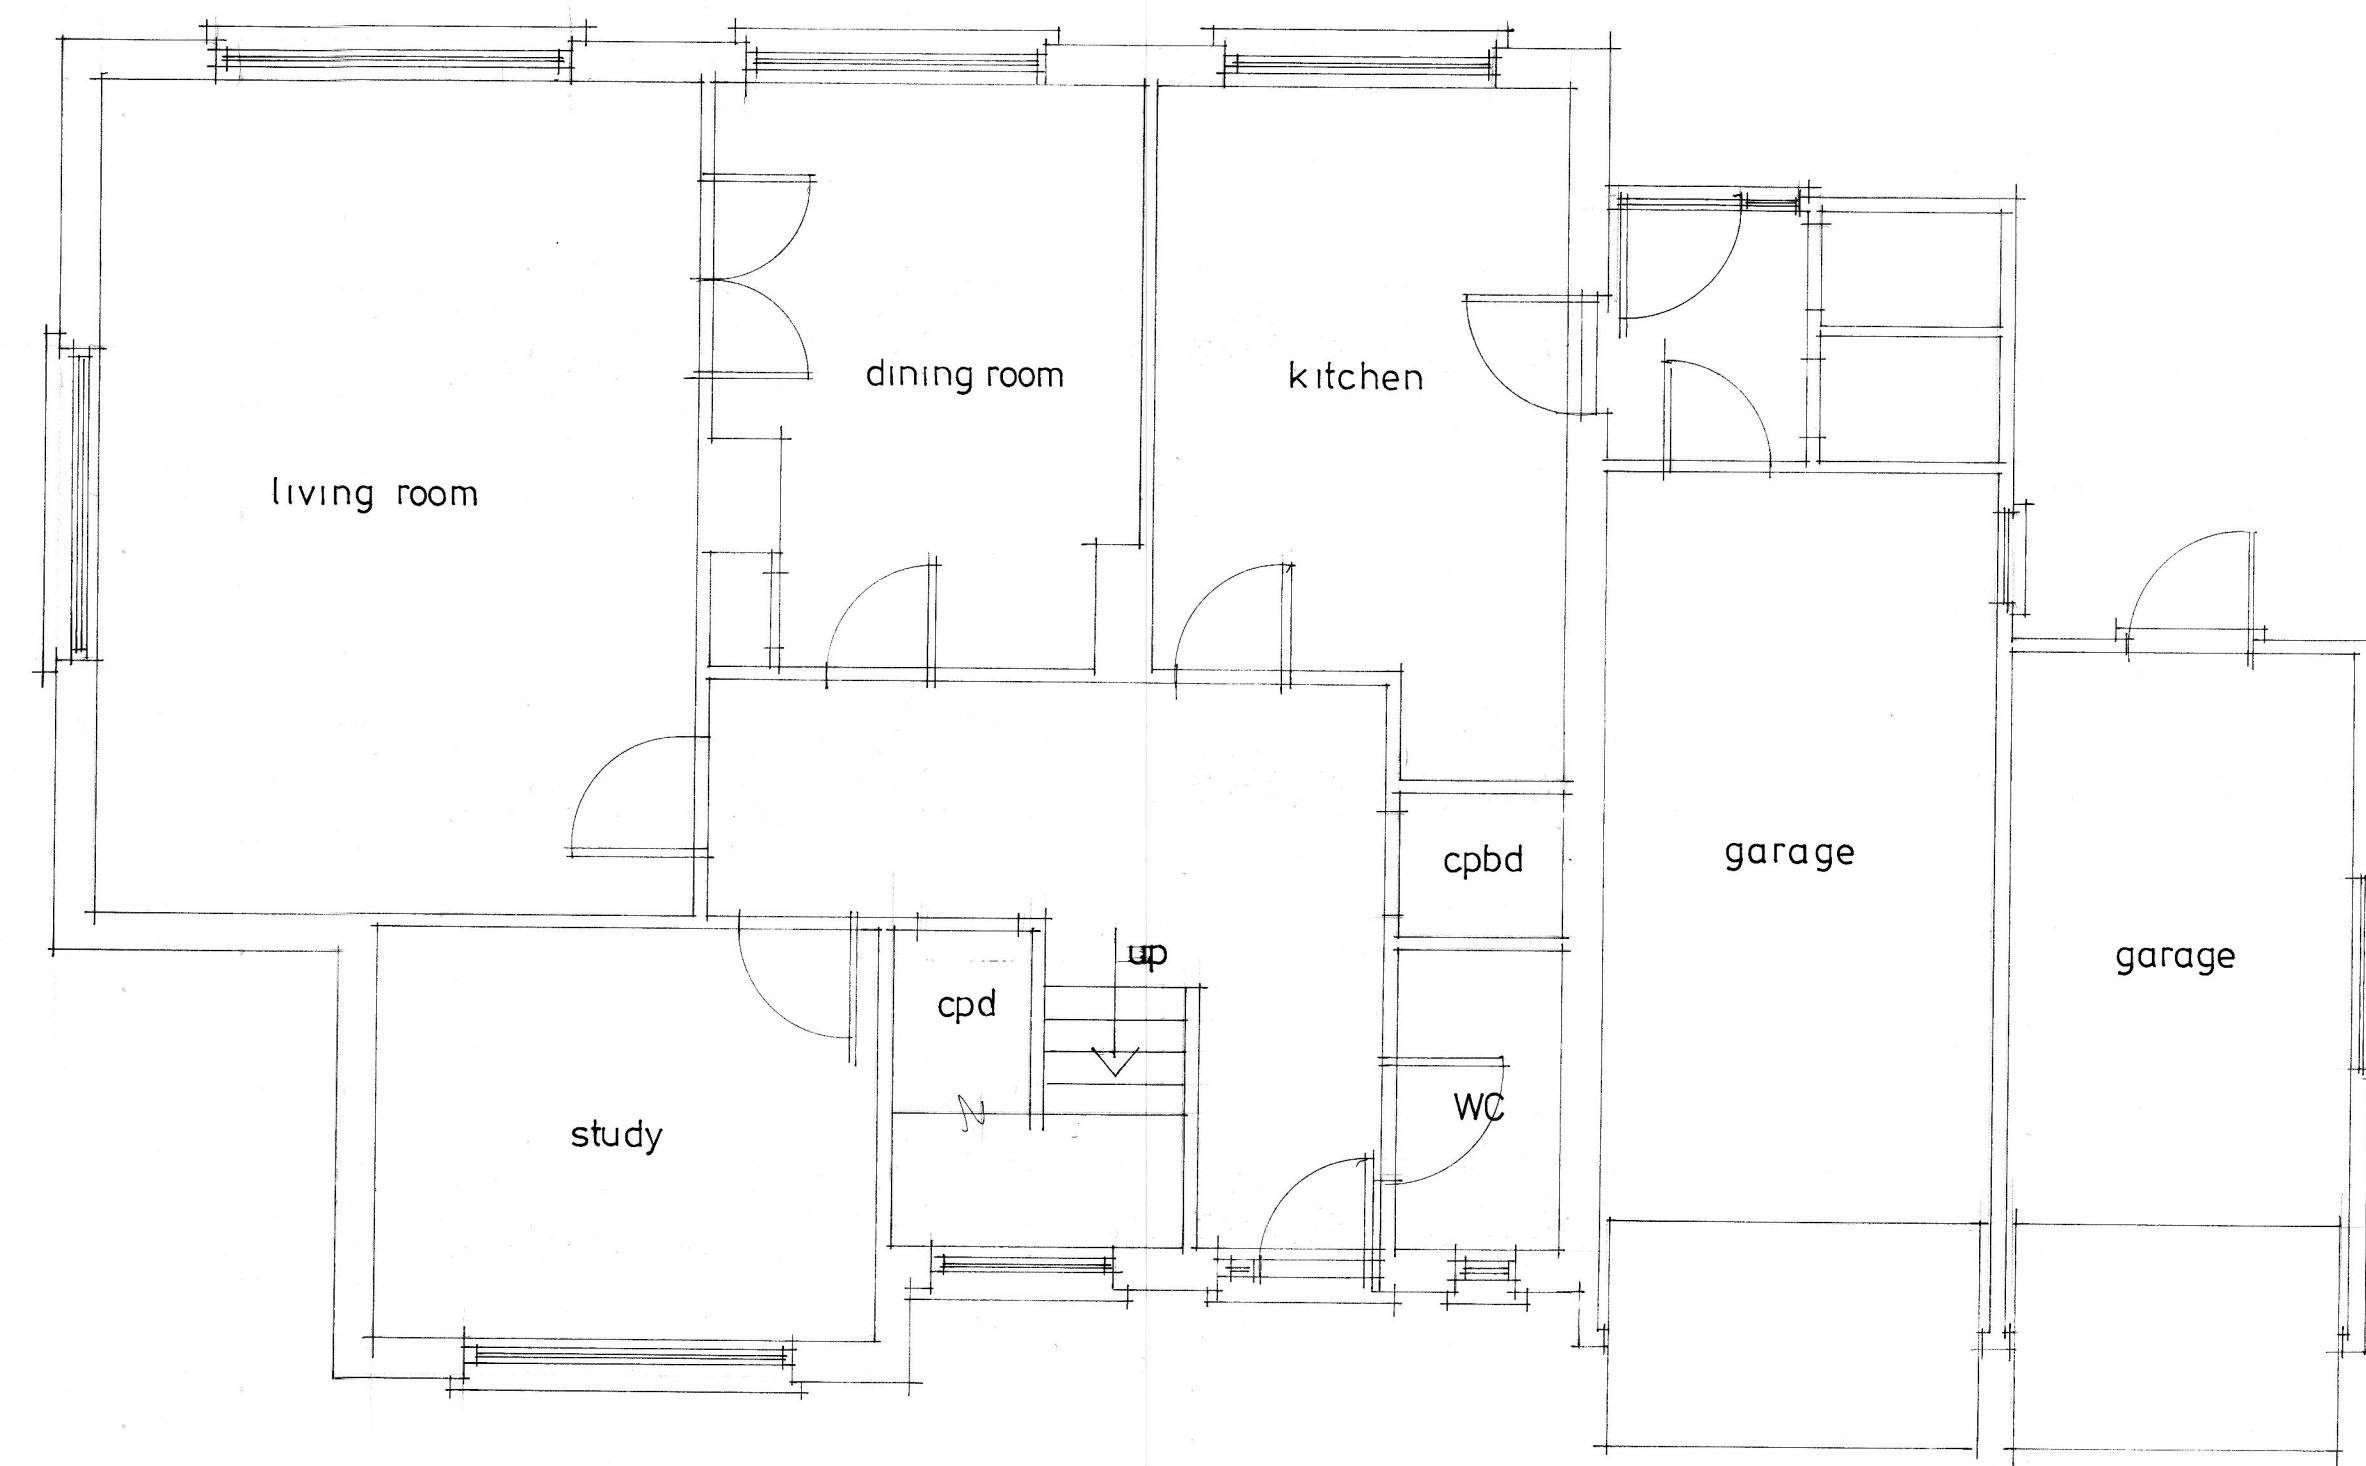


existing ground floor

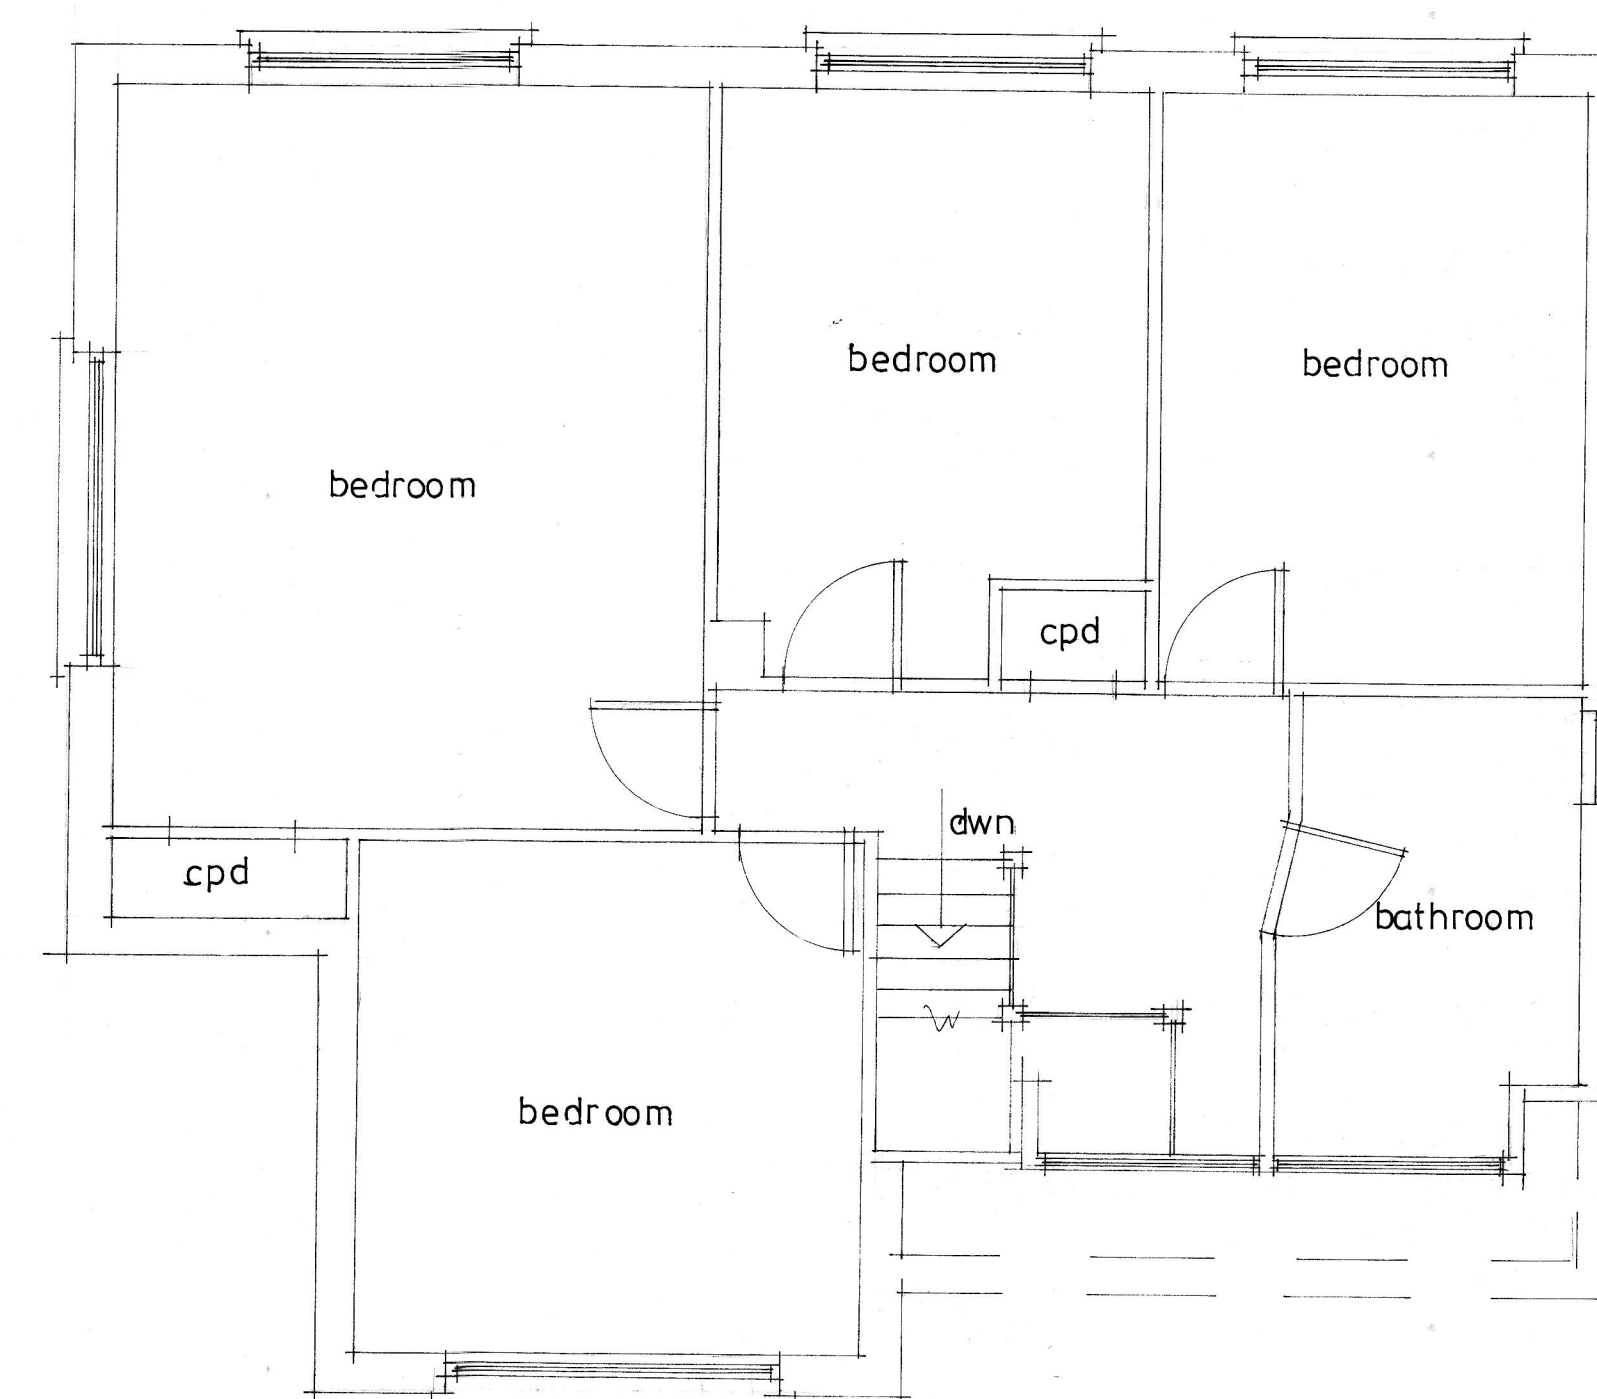


existing first floor




existing front

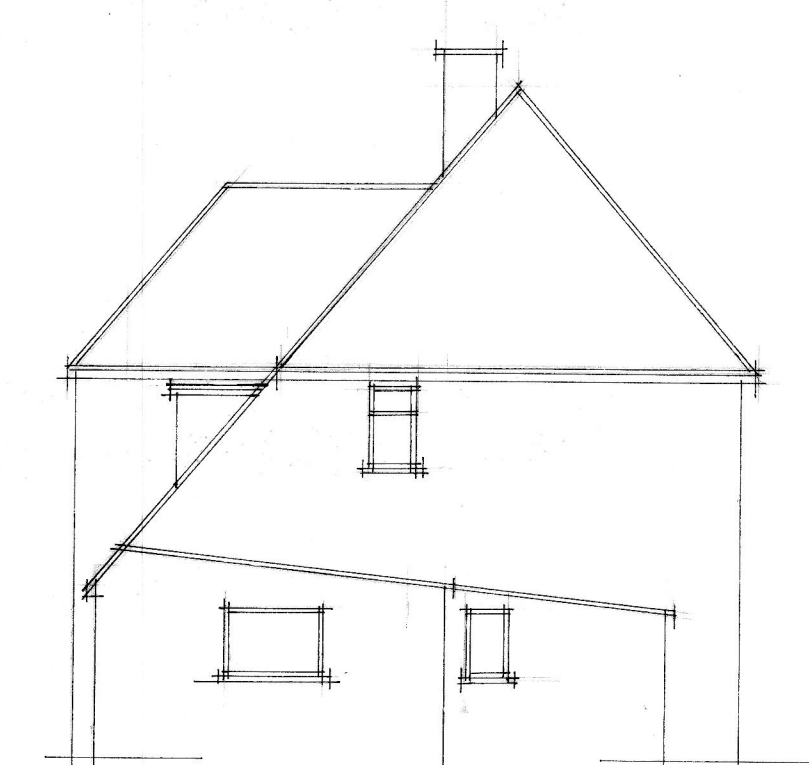

existing side

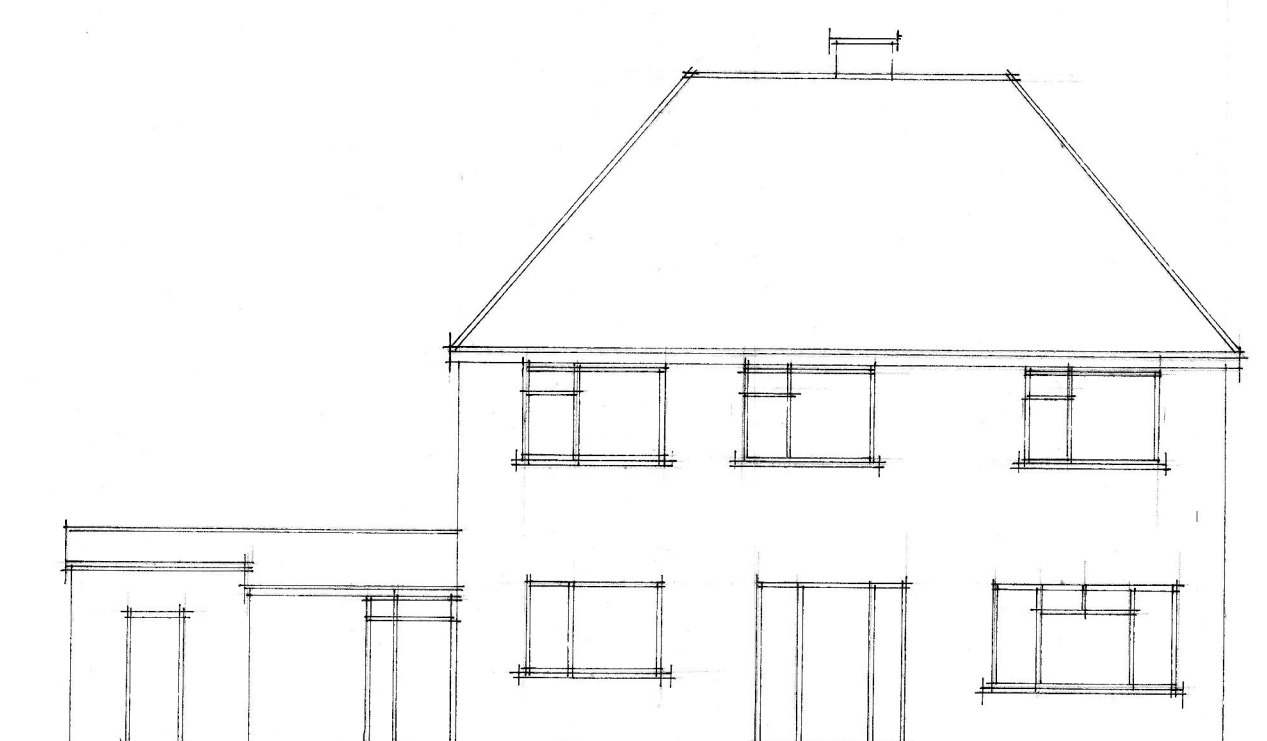

existing rear

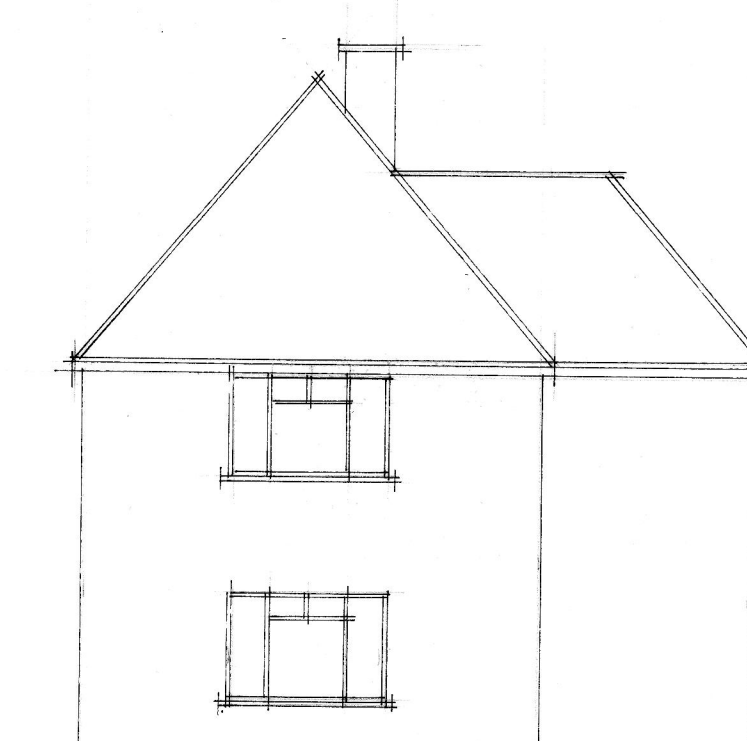

existing side

A		Date	Revision
© copyright			
THORNS-YOUNG ARCHITECTURAL THORNS-YOUNG LTD CHARTERED BUILDING CONSULTANTS 232 London Road, North End, Portsmouth PO2 9JQ Tel: (023) 9267 2883 Fax: (023) 9266 3457 Website: www.thornsyoun.co.uk			
Client			
Mr & Mrs Copland			
Job Title			
Whitegate Edward Gardens Bedhampton			
Drawing Title			
Existing plans			
Scale 1:100 1:50			
Date JULY 2015		Drawn by RN	
Drg. No.		Rev.	
8158-15-1			