



PROPOSED ALTERATIONS AND FIRST FLOOR ADDITIONS.  
6, FISHERY LANE, HAYLING ISLAND, HANTS.  
FOR MR & MRS M. J. HODGE.

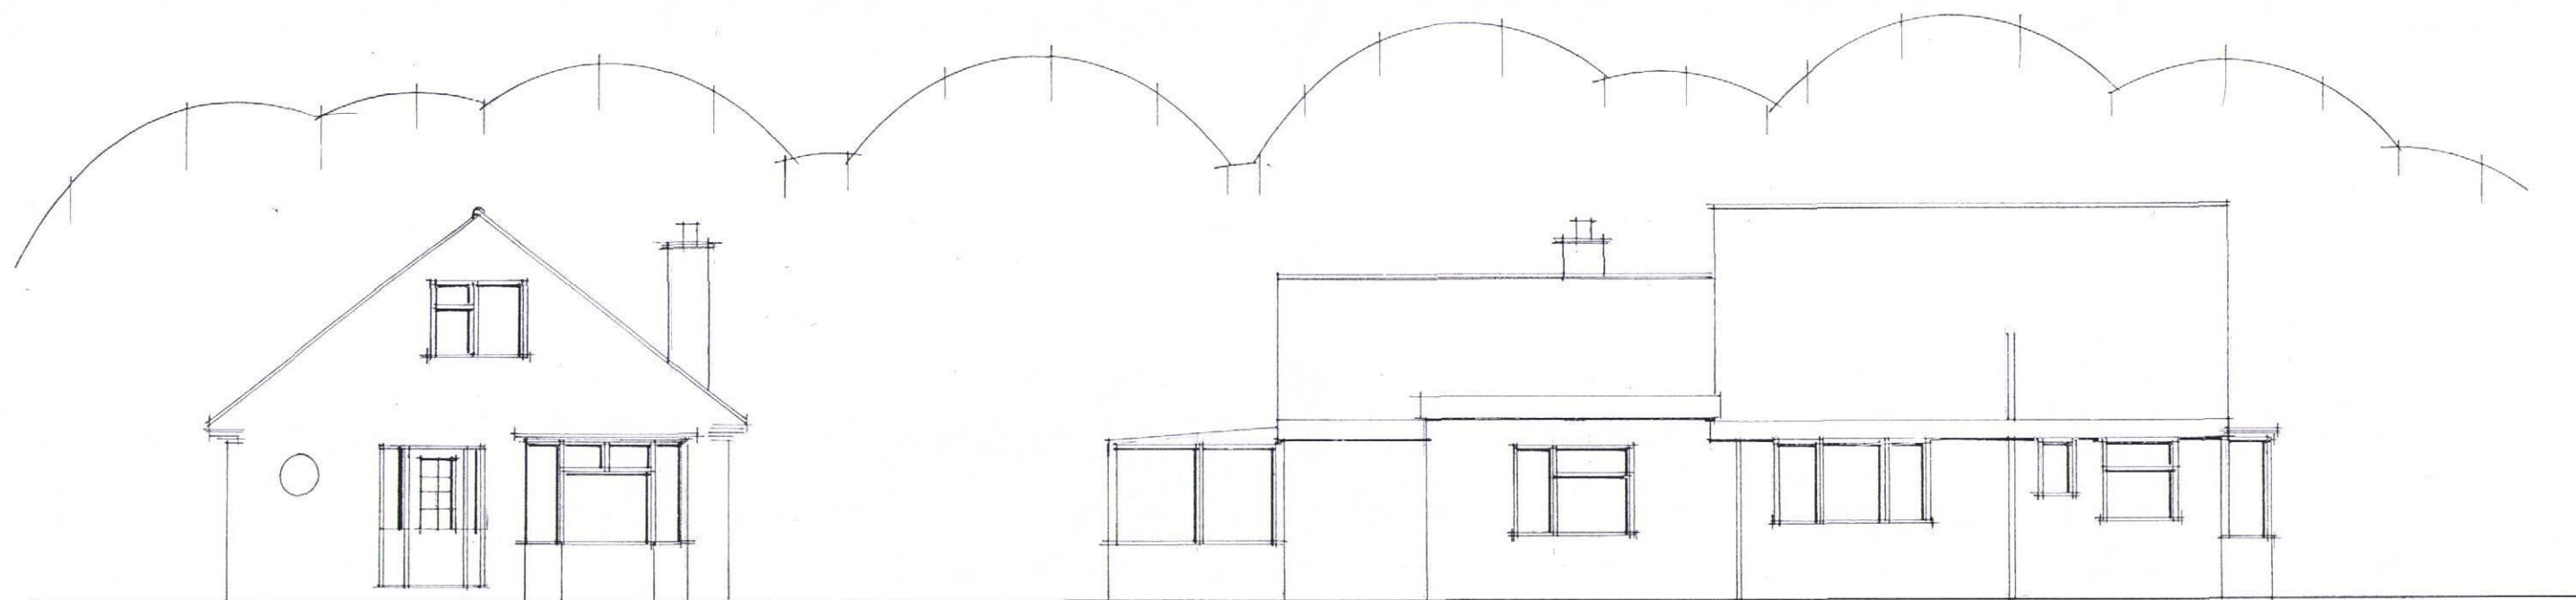

FRONT

SIDE

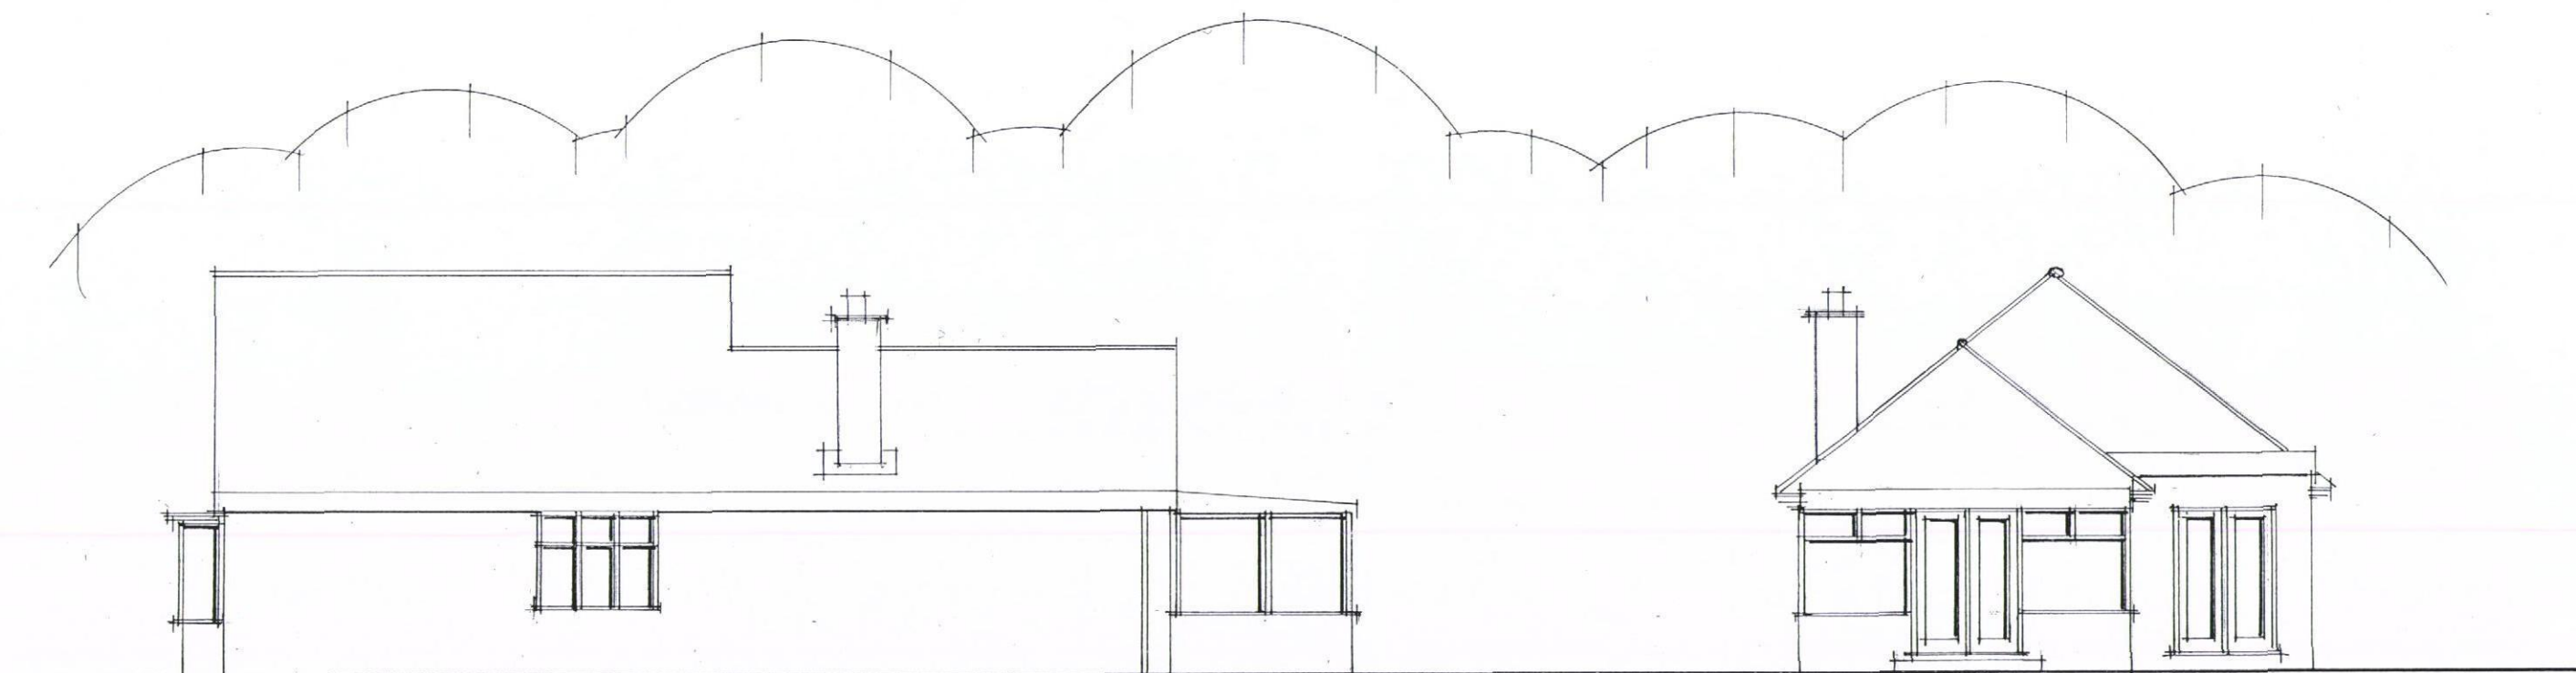

SIDE

REAR

DATE SEPT 15

SCALE 1:100

EXISTING ELEVATIONS

PETER J. WALKER MRICS  
CHARTERED SURVEYOR  
182 SEAFRONT, HAYLING ISLAND, HANTS  
PO11 9 AN