





Produced 23 Jul 2021 from the Ordnance Survey MasterMap (Topography) Database and incorporating surveyed revision available at this date.

The representation of a road, track or path is no evidence of a right of way. The representation of features as lines is no evidence of a property boundary.

Supplied by: Latitude Mapping Ltd
Licence: © Crown Copyright and
database rights 2021 OS 100038864
Reference: 01487659
Centre coordinates: 471214 99840

SITE/LOCATION PLAN

**PROPOSED SINGLE STOREY FRONT ADDITION.
43, DANCES WAY, HAYLING ISLAND, HANTS.
FOR MR S. BROUGH.**

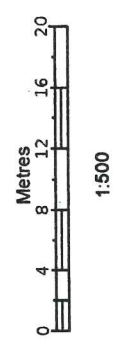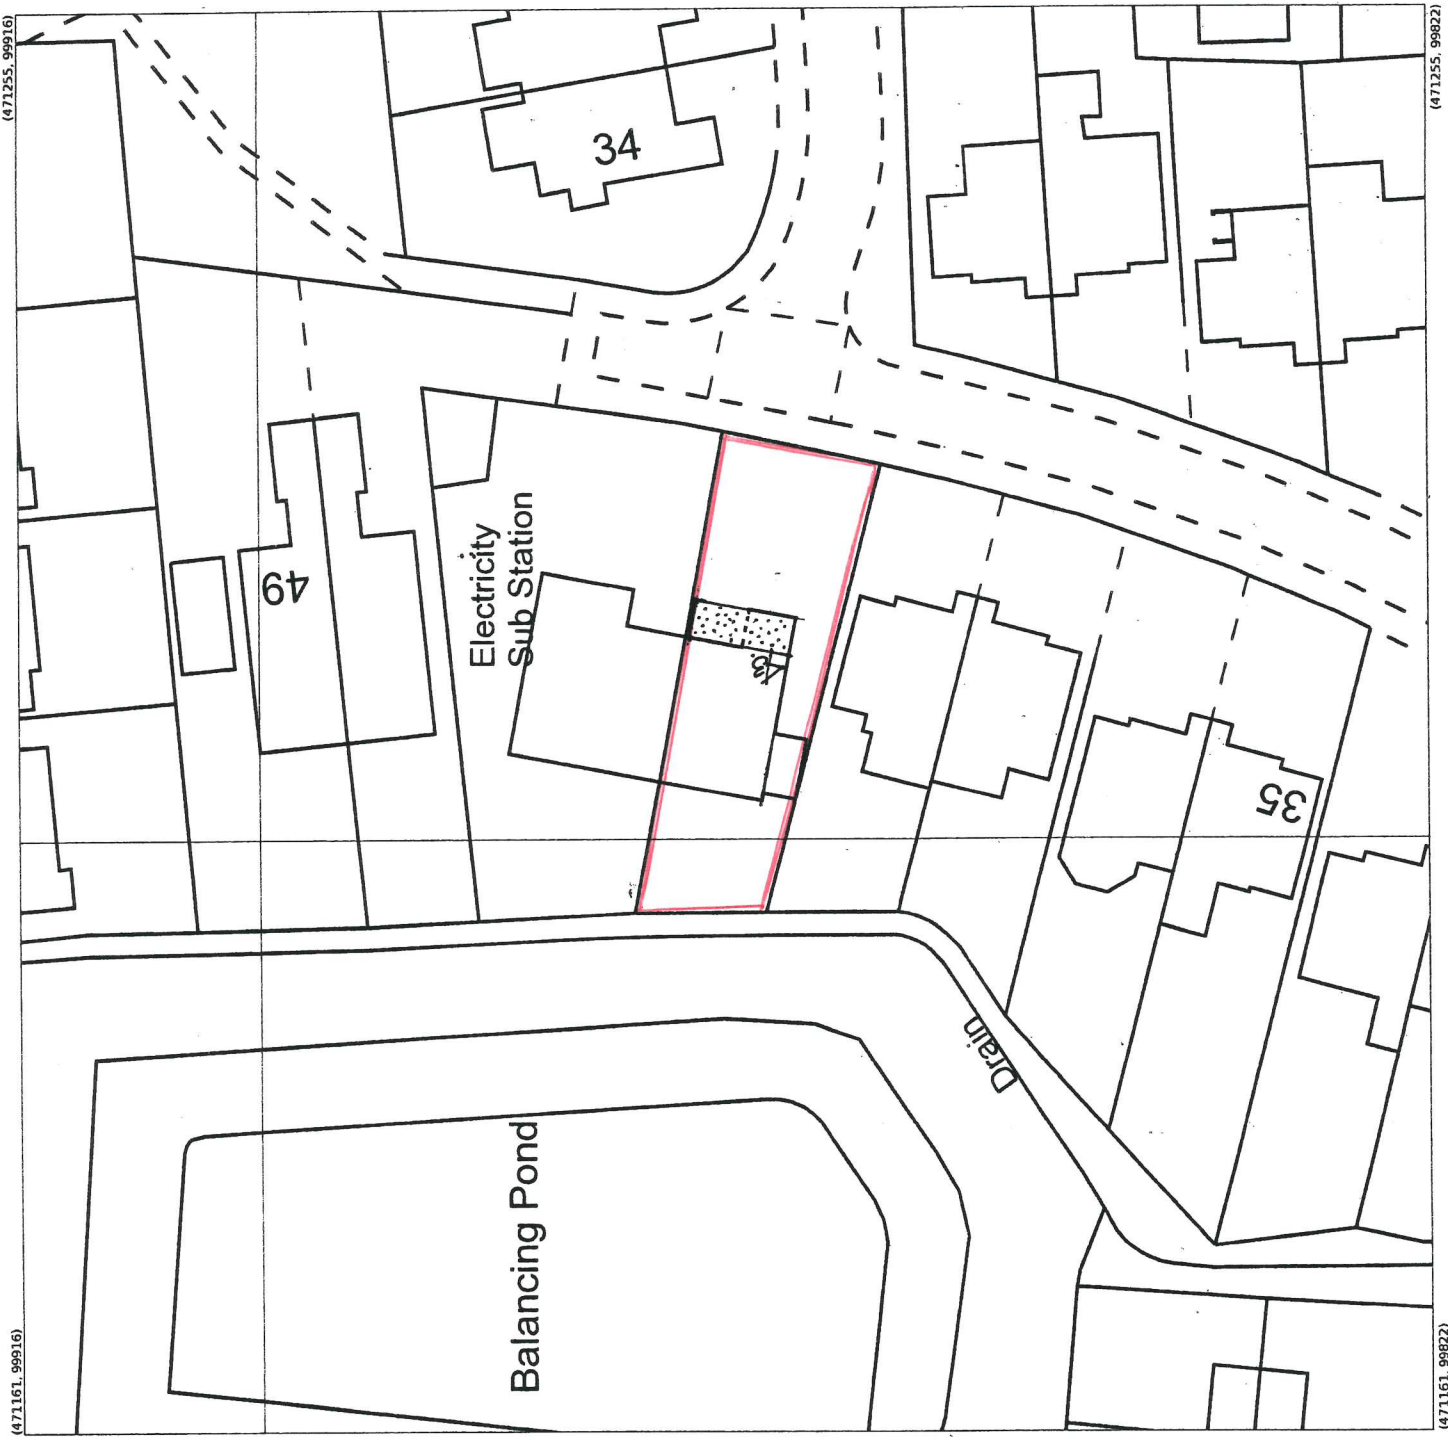

Produced 23 Jul 2021 from the Ordnance Survey MasterMap (Topography) Database and incorporating surveyed revision available at this date.

The representation of a road, track or path is no evidence of a right of way. The representation of features as lines is no evidence of a property boundary.

Supplied by: Latitude Mapping Ltd
Licence: © Crown Copyright and
database rights 2021 OS 100038864
Reference: 01487660
Centre coordinates: 471208 99859

HAVANT BOROUGH COUNCIL

02 AUG 2021

RECEIVED