
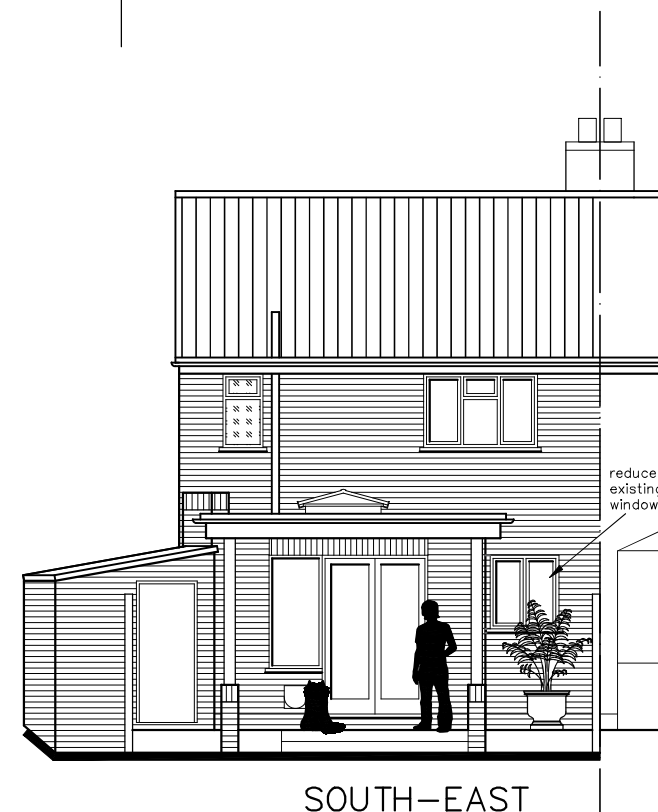


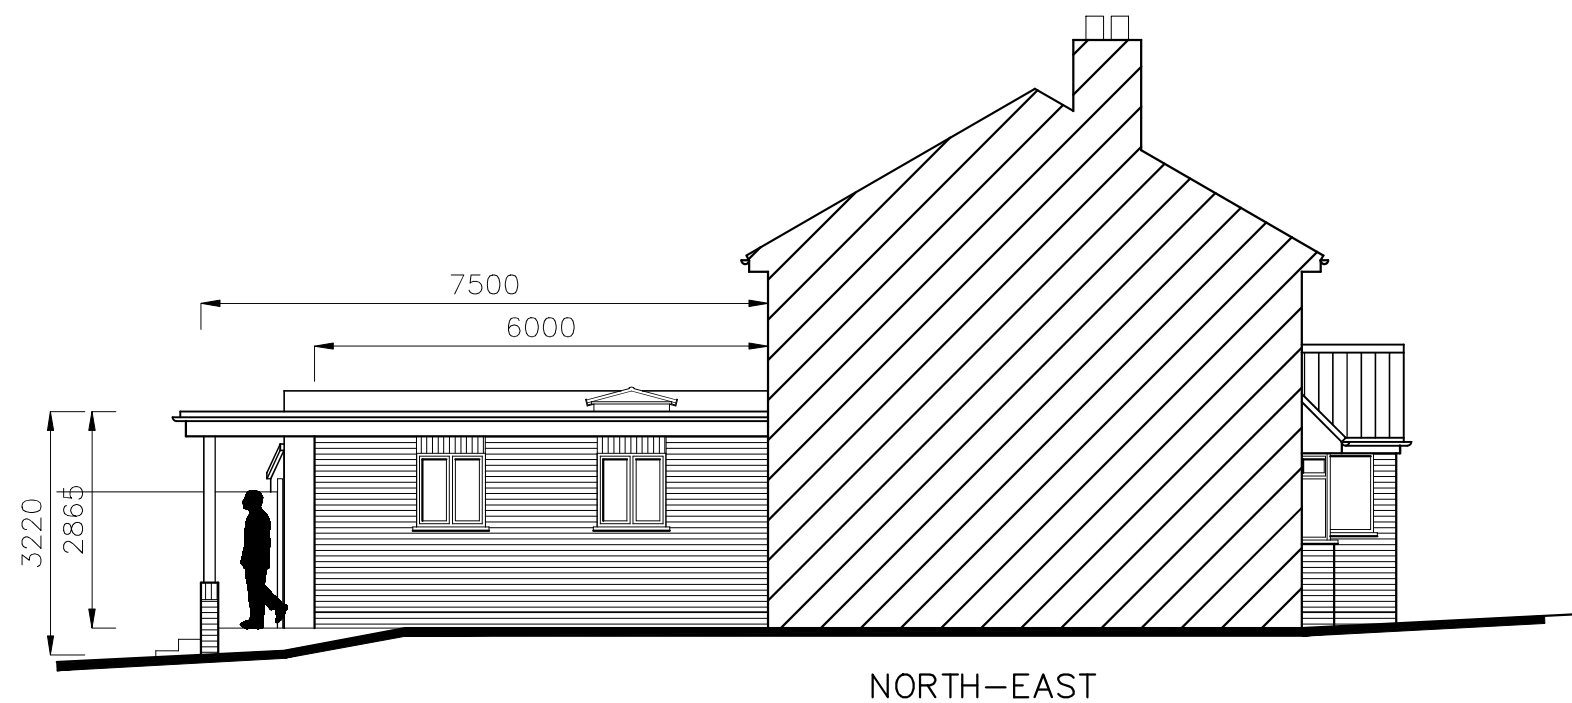

CAD

Critchley Architecture And Design Ltd.
Contact: 02392 474 919 | info@caad.online

The Old Brewery, 15E South Street, Havant, PO9 1BU

PROPOSED ELEVATIONS

Revisions a) Note/Date/Initial
b)
c)
d)

35 Woodgreen Avenue,
Havant,
PO9 3ED

Scale A1=1:50, A3=1:100
Drawn JHL
Date 28/06/2021

21032-502⁰

10m

20m

30m

40m