


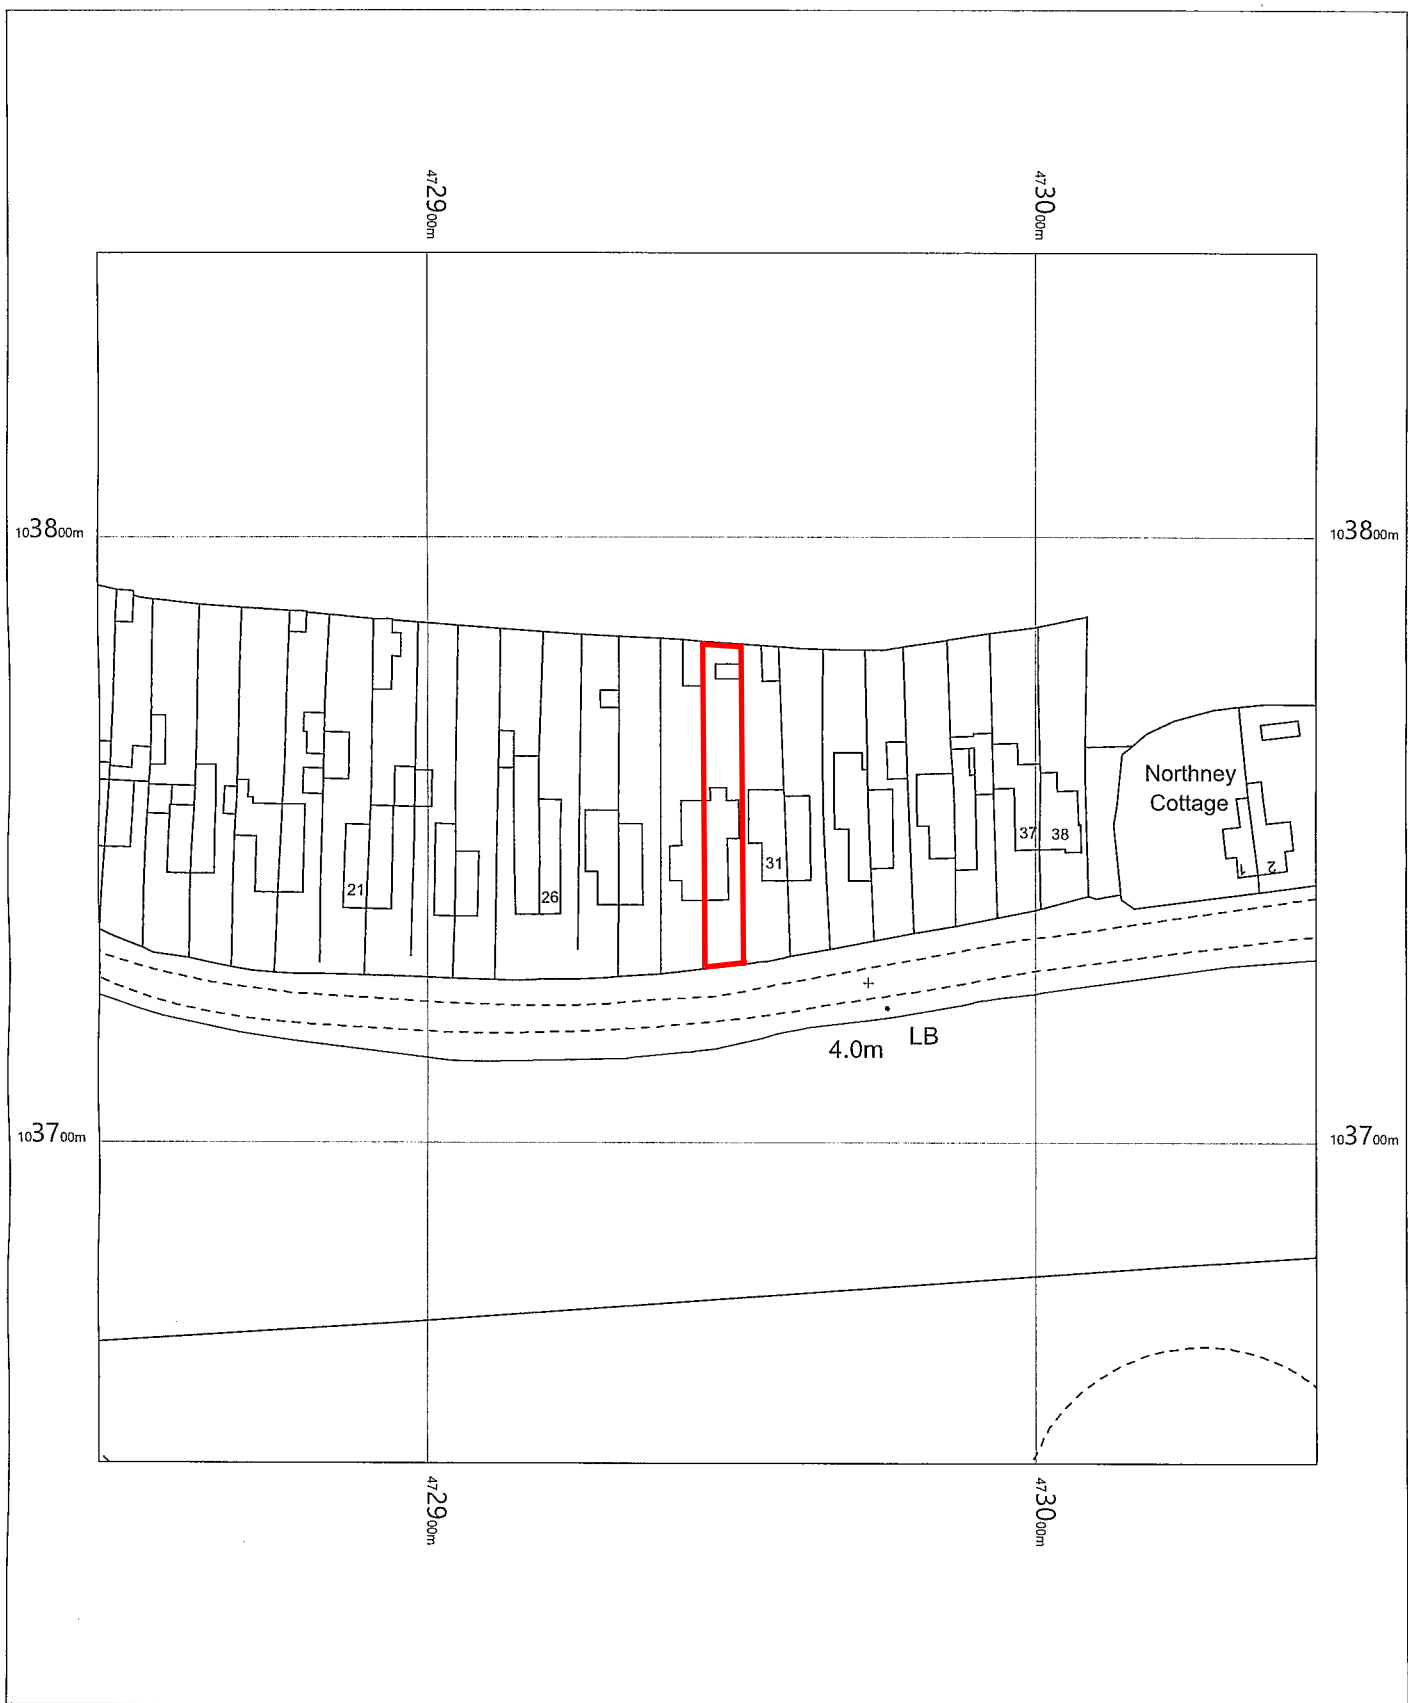


30 Northney Road,
Hayling Island,
Hampshire
PO11 0ND

OS MasterMap 1250/2500/10000 scale
Thursday, July 22, 2021, ID: MPMBW-00978826
www.blackwellmapping.co.uk

1:1250 scale print at A4, Centre: 472946 E, 103747 N

©Crown Copyright Ordnance Survey. Licence no. 100041041

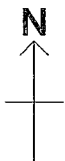

BLACKWELL'S
MAPPING SERVICES
PERSONAL & PROFESSIONAL MAPPING
www.blackwellmapping.co.uk

TEL: 0800 151 2612
maps@blackwell.co.uk