




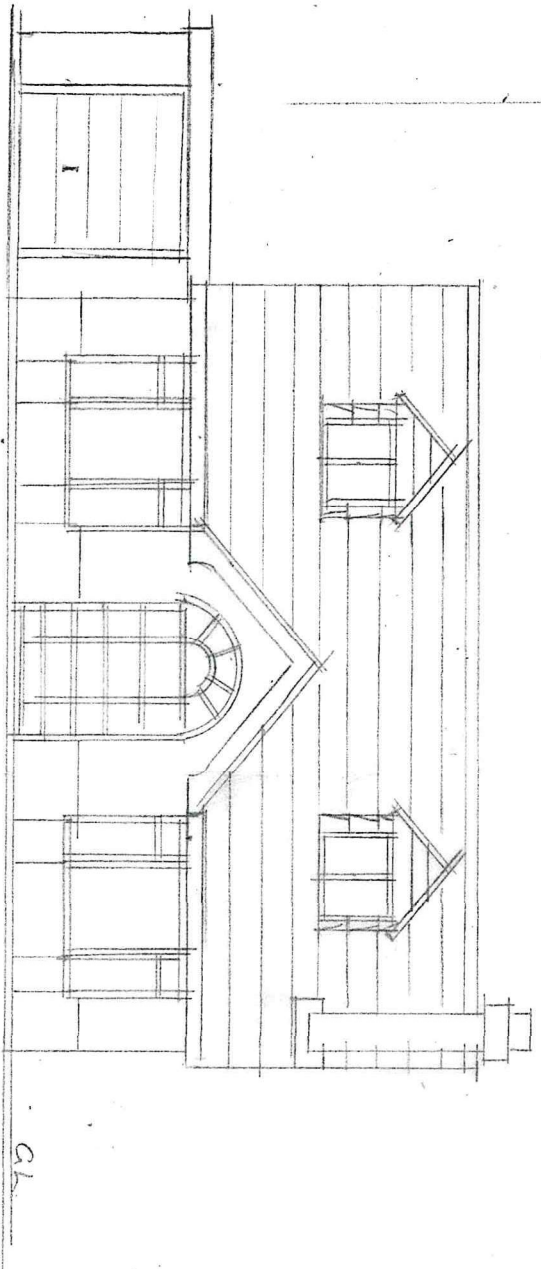

FRONT ELEVATION.

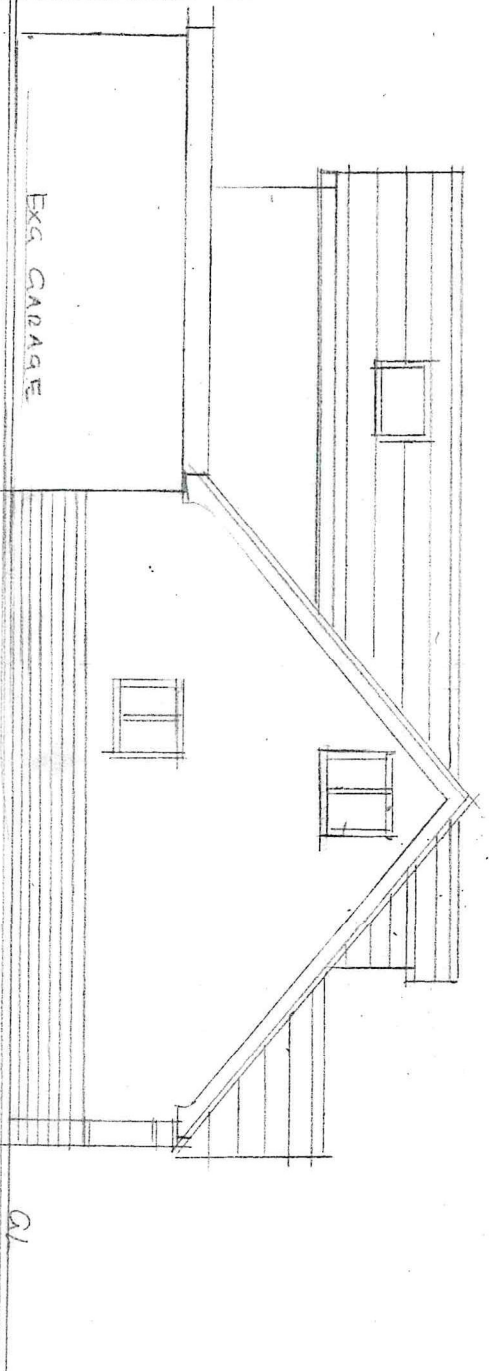


SIDE ELEVATION.

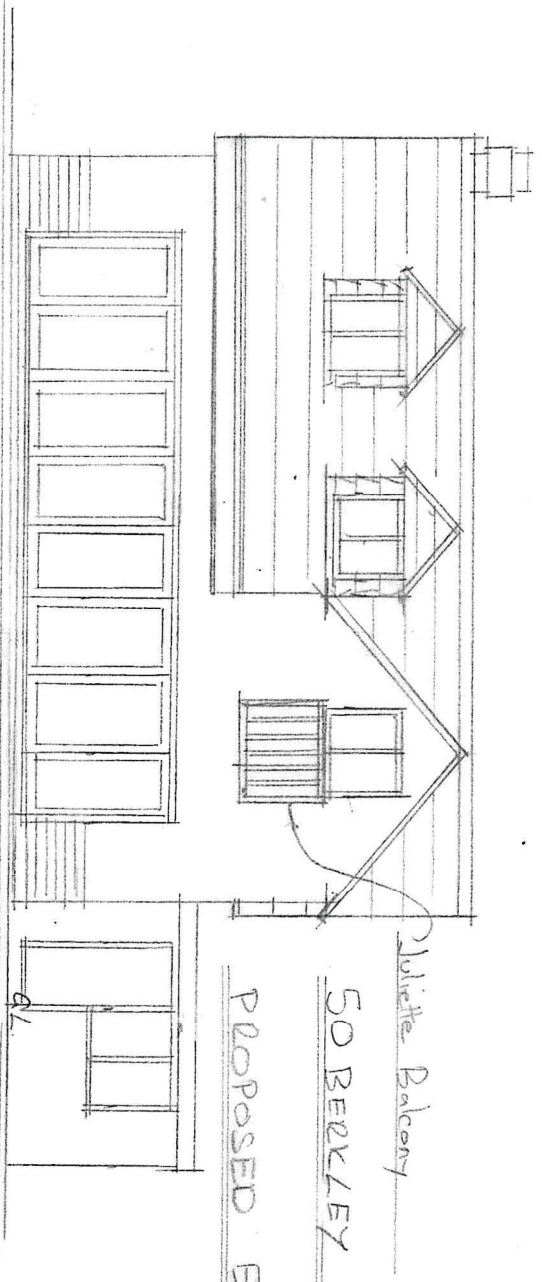

REAR ELEVATION.

Juliette Balcony
50 BEELEY SQ, WARRINGTON
PROPOSED ELEVATIONS. 1:100 REV A.

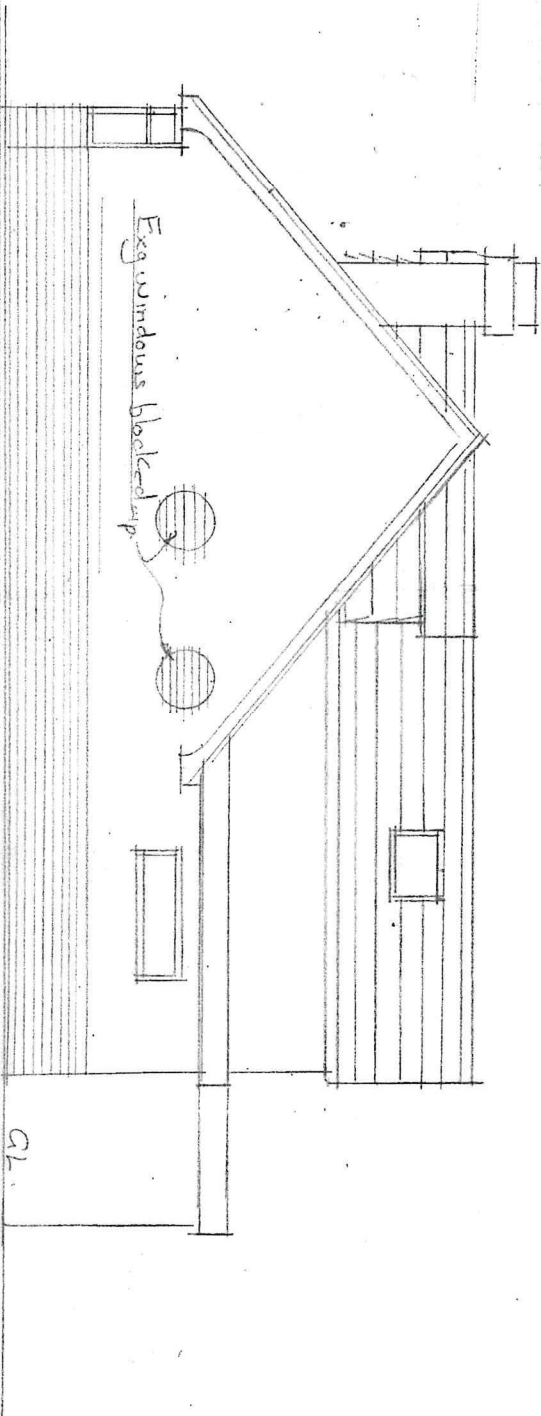

SIDE ELEVATION.