

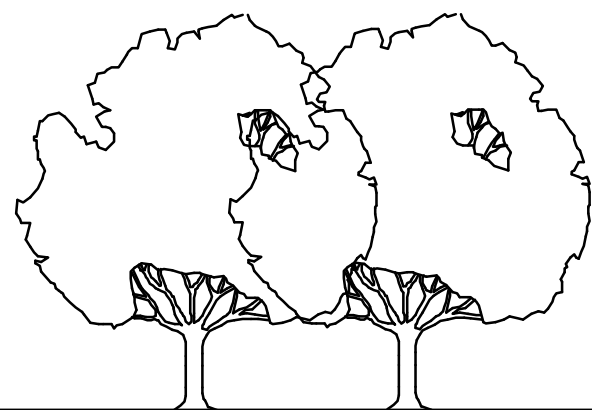


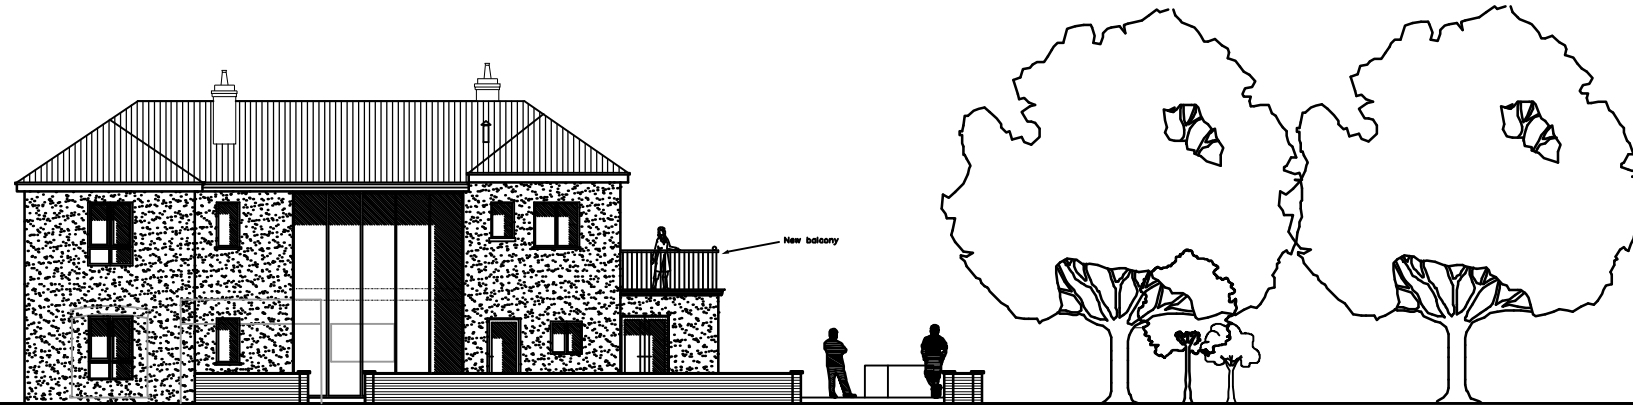

SOUTH EAST

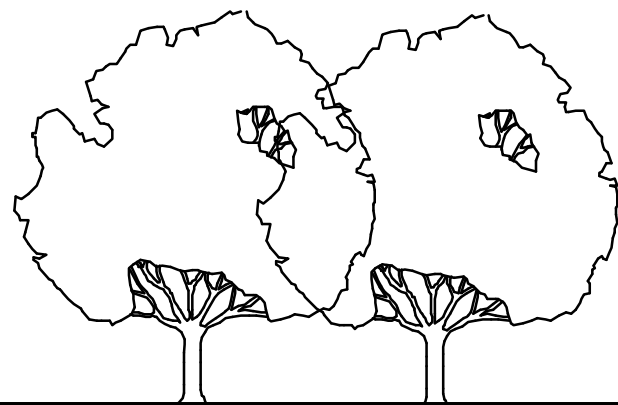

NORTH WEST

Broad Oak
Cope Lane
Hayling Island

PROPOSED ELEVATIONS

Revisions
A.



Scale A3 = 1:200
Drawn SAR
Date 26/08/16

1413-511⁰

