



Site Section A-A

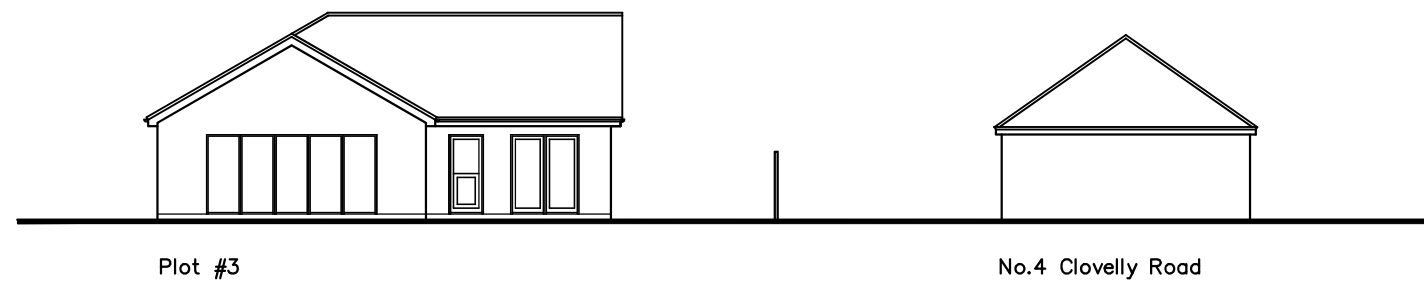

Site Section B-B

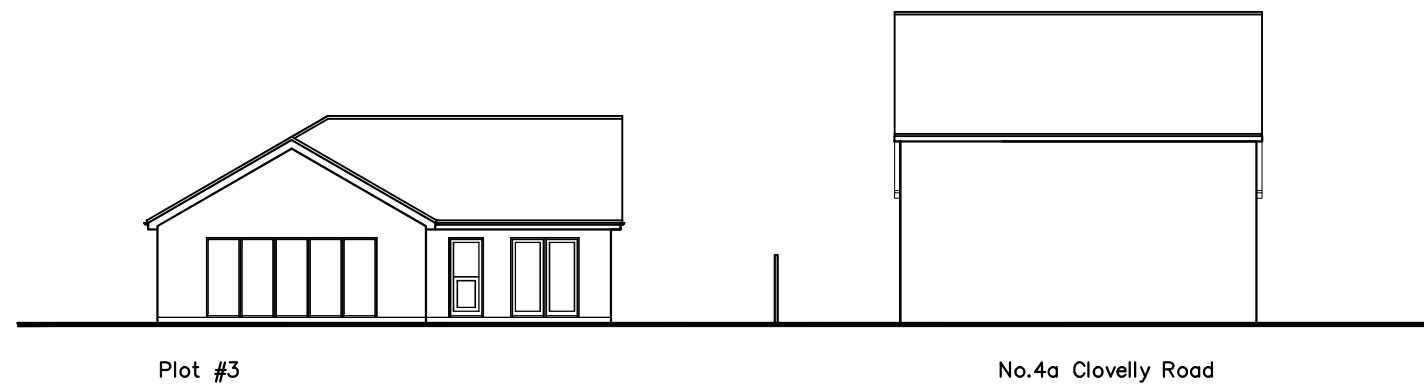

Site Section C-C



Critchley Architecture And Design Ltd.
Contact: 02392 474 919 | info@caad.online
The Old Brewery, 15E South Street, Havant, PO9 1BU

Proposed Site Sections

Revisions	a) Note/Date/Initial
	b)
	c)
	d)

Land Rear,
34 Havant Lane,
Emsworth,
PO10 7JG

Scale A1=1:100, A3=1:200
Drawn SAR
Date 22/06/2021

21020-514⁰

20m

40m

60m

80m