




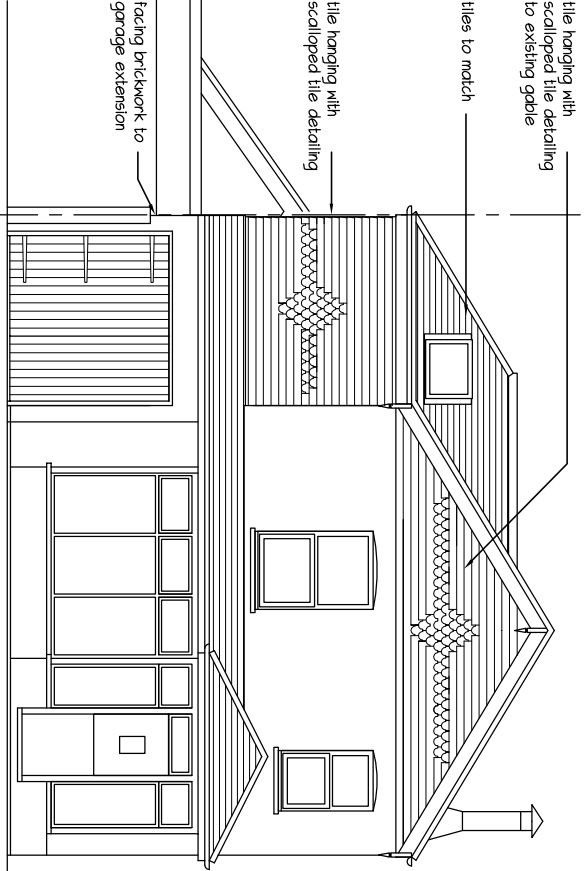


Proposed West

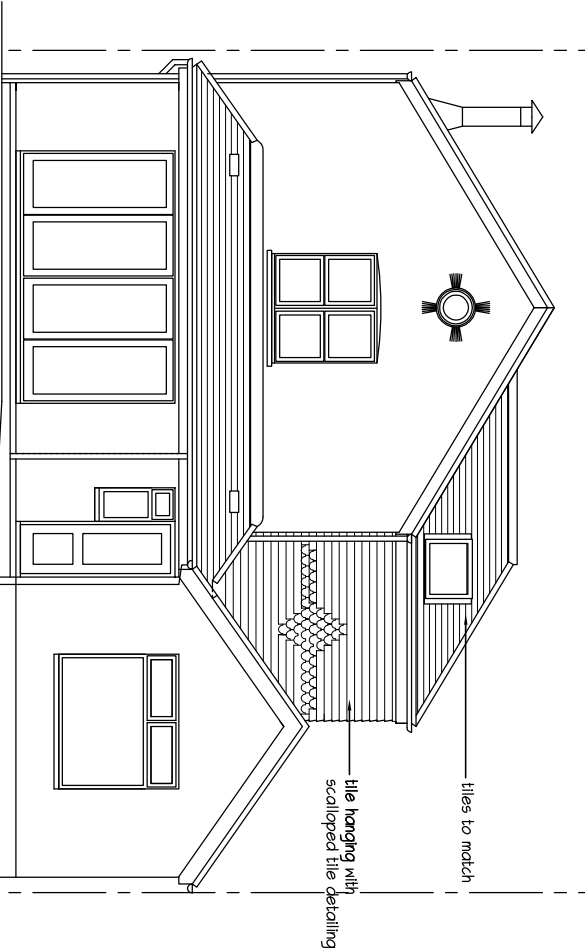


Proposed East

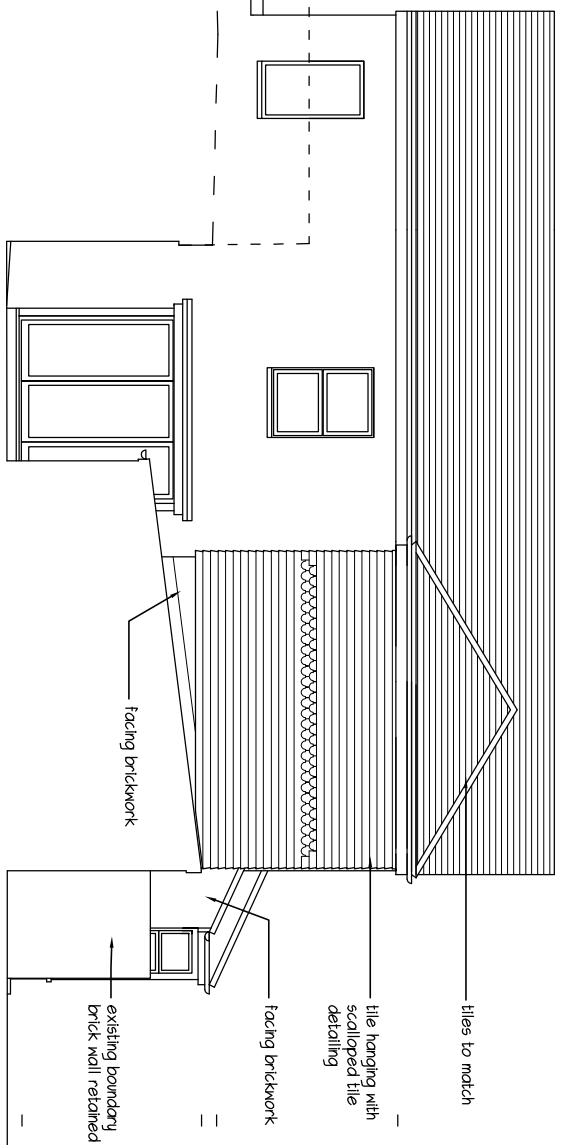

Proposed North (Section through neighbouring garage)

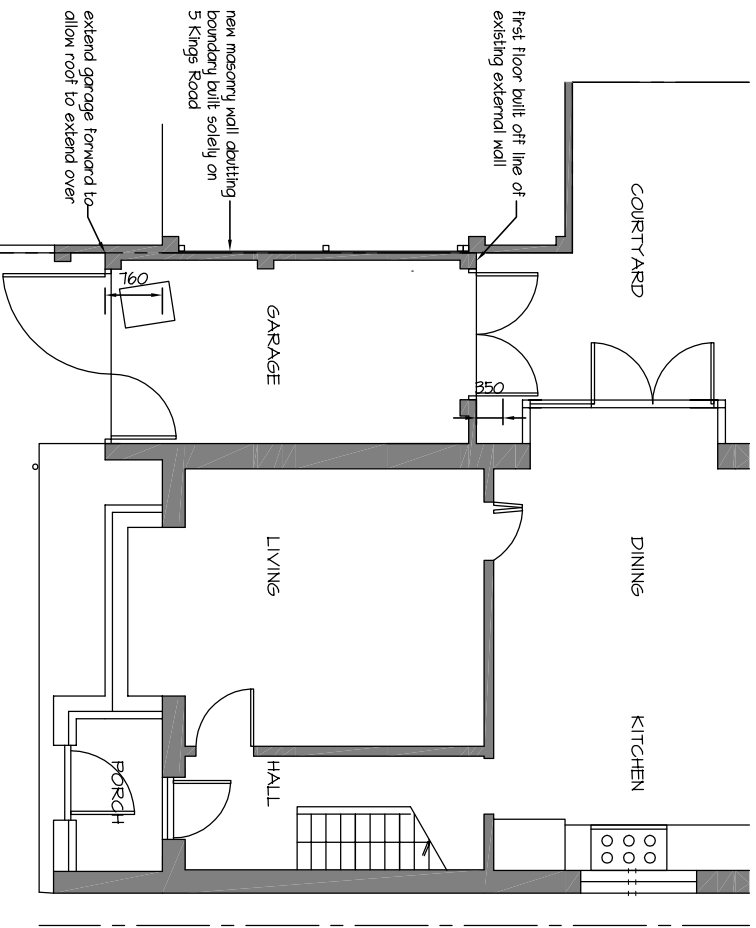


Proposed Ground

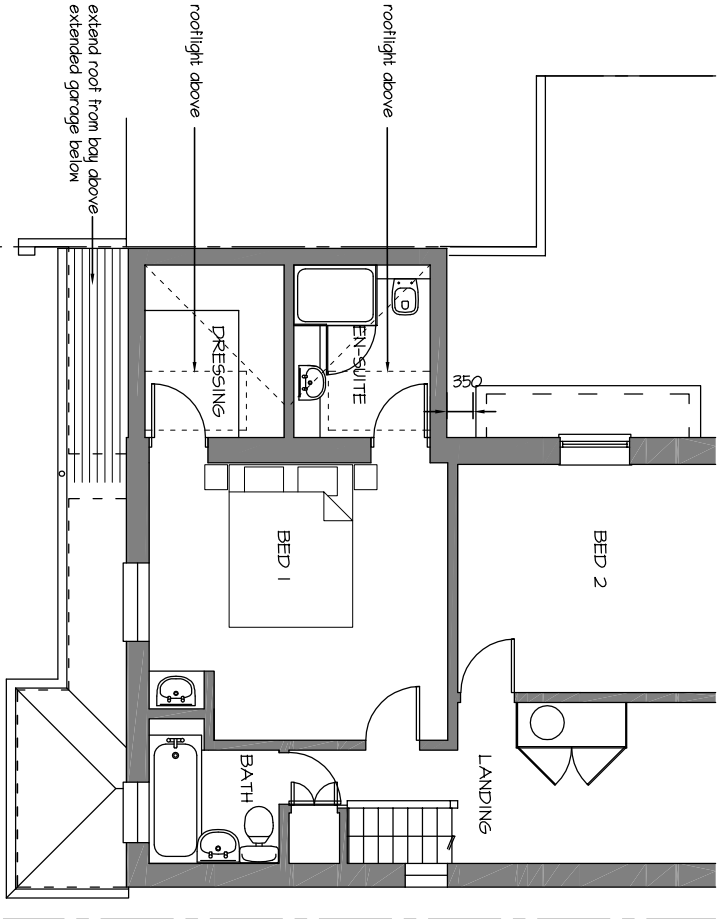

Proposed First

Proposed Typical Section

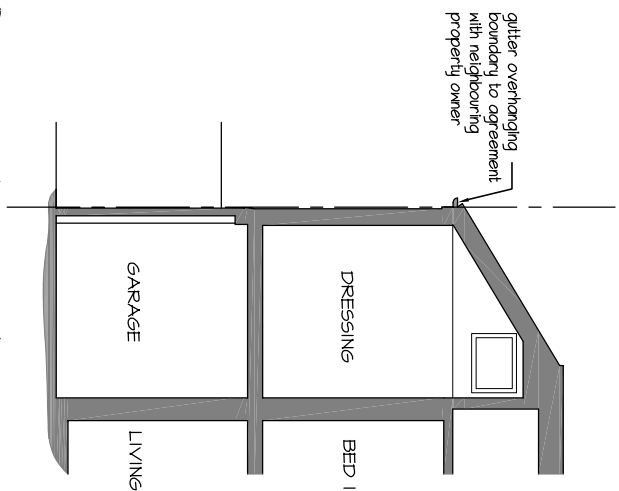

NOTES:
This drawing has been produced solely for PLANNING/DESIGN.
Do not Scale from this Drawing except for planning purposes.
Any drainage shown is presumed and to be checked on site before commencement of works.
This drawing is the copyright of MF Designs Ltd.



mf designs ltd
Chartered Architects



52 King Street • Emsworth • Hampshire • PO10 7AZ
Director: Martin Farrer RIBA • Co Registration No.4507379
Date: Nov 2016
Scale: 1:100

Job No: 3166
Drg No: P_01