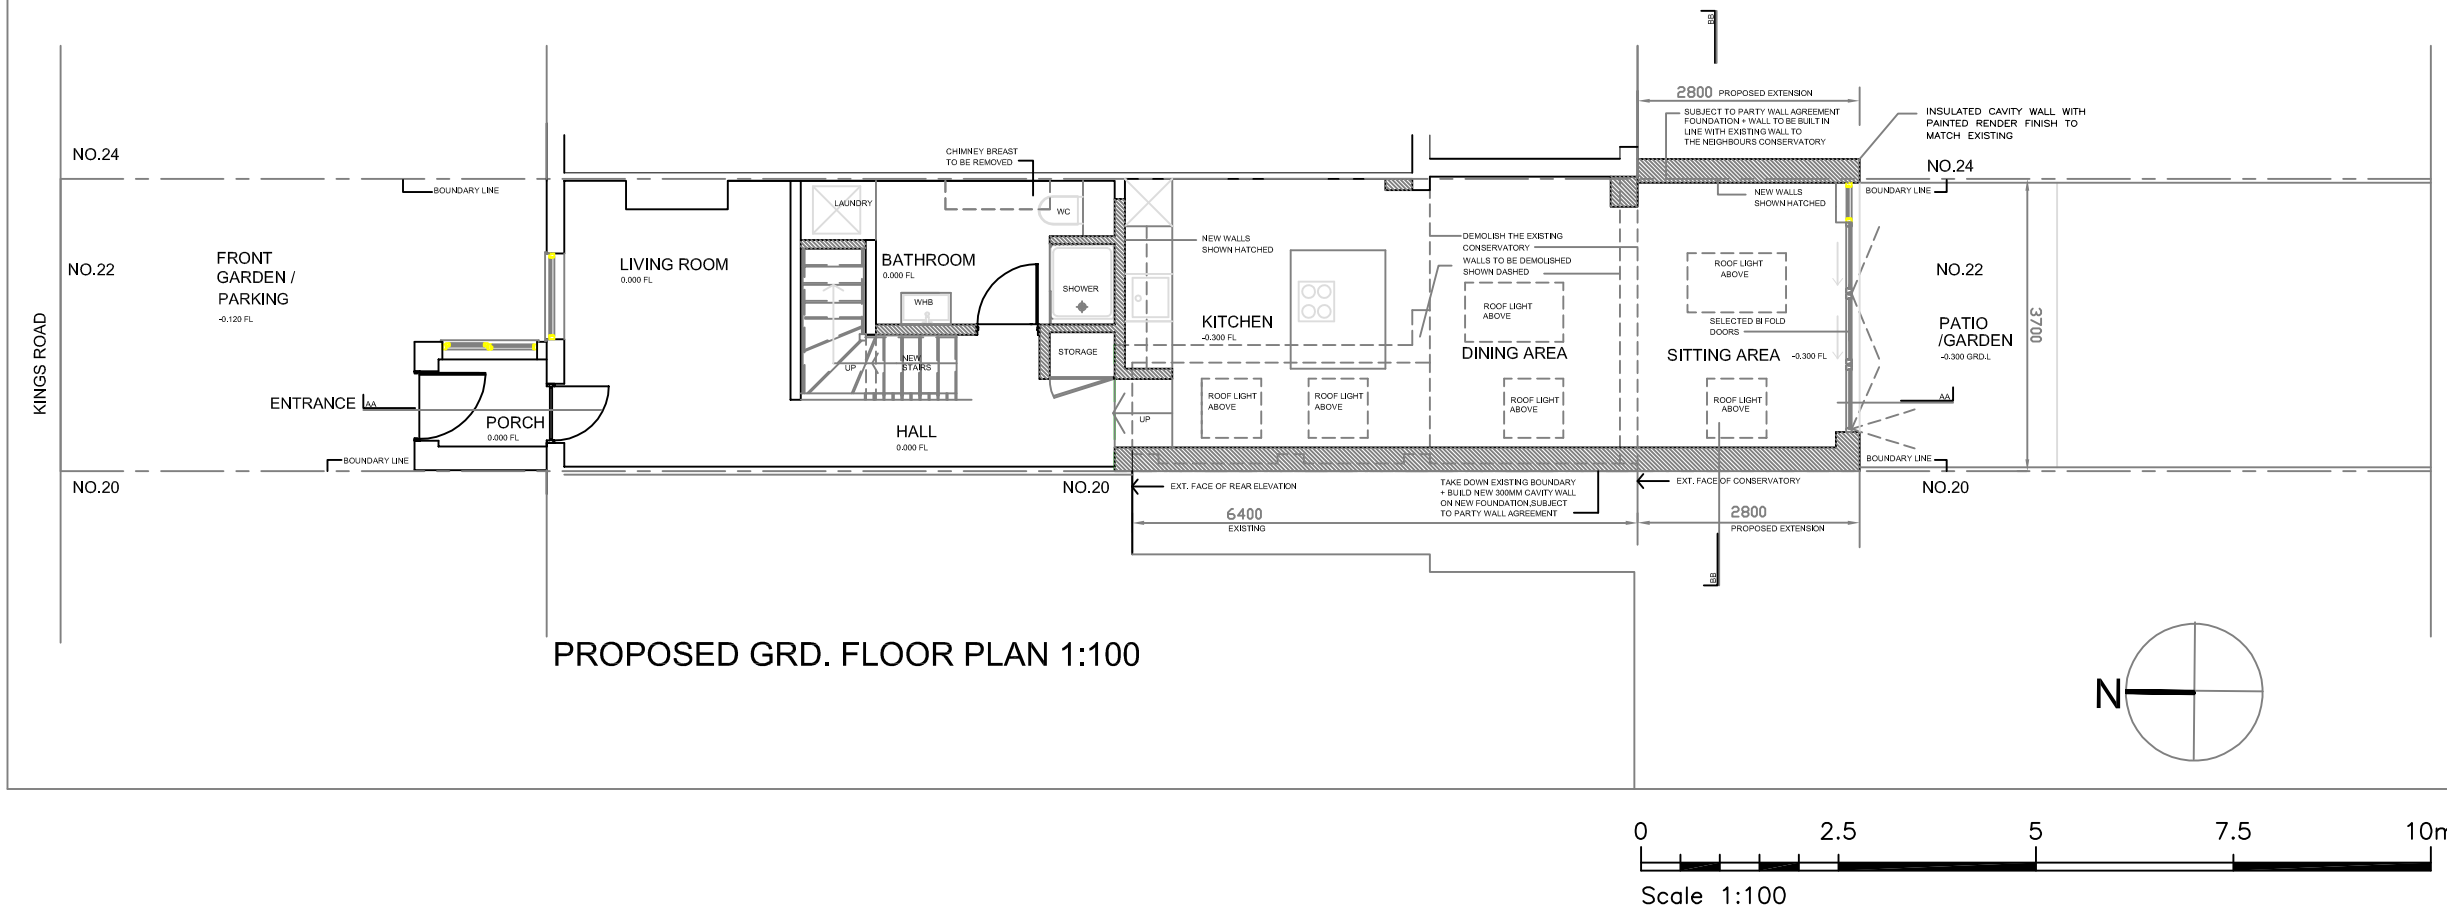
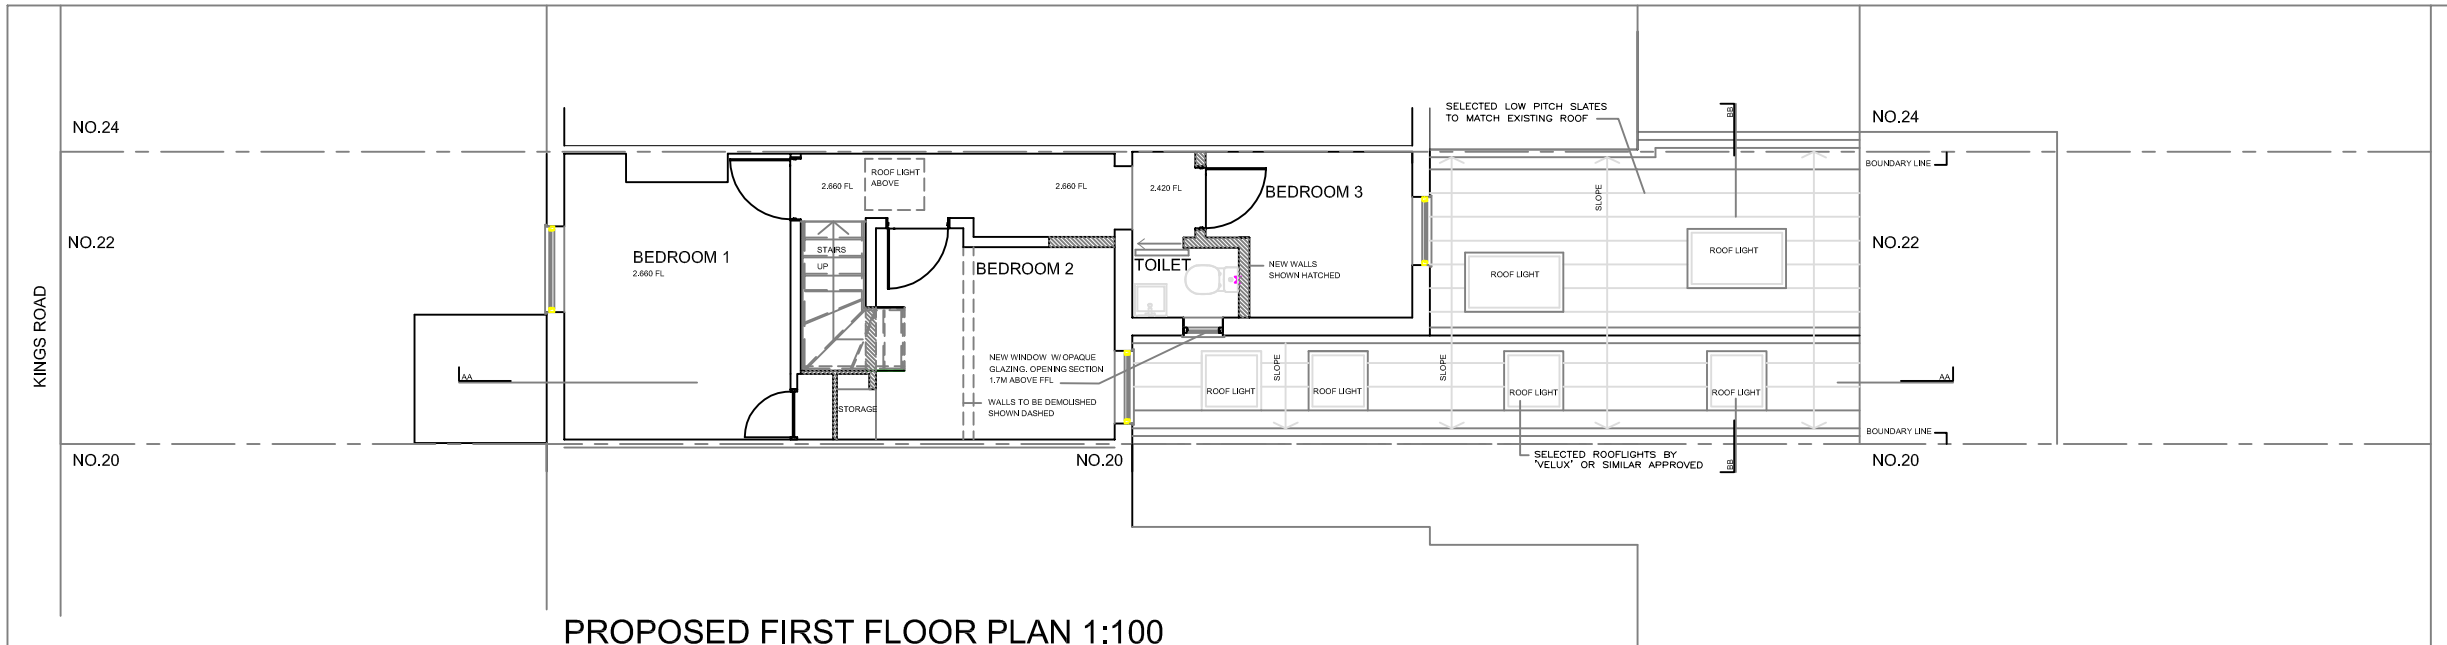


PROJECT : PROPOSED REAR EXTENSION 22 KINGS ROAD EMSWORTH PO10 7HN	
CLIENT : BARNES	
DWG : PROPOSED PLANS	
DATE : 27/07/21	
SCALE : 1:100 @ A3	
DRAWN : AB	
DWG. NO. : 252-05-PL	REV. :

ANNE BARNES ARCHITECT	
47 Marlborough Park North, Belfast BT9 6HL Northern Ireland MOB: +00447970371292 Email: annebarnes@nitworld.com	
THIS DRAWING IS COPYRIGHT	