



Department of Planning and Development
Havant Borough Council
Public Service Plaza
Civic Centre Road
Havant
Hampshire
PO9 2AX

Your ref
APP/21/00942

Our ref
PLAN-041855

Date
29/09/2021

Contact
Tel 0330 303 0119

Dear Sir/Madam,

Proposal: Proposed new single storey front, side and rear extensions, two storey rear extension (incorporating internal swimming pool) and new roof accommodation including increase in ridge height and front roof dormer, following removal of existing extensions and 2no. outbuildings; associated internal alterations; render finish to main dwelling.

Site: APP/21/00942: - 76A Durley Avenue, Waterloooville, PO8 8UZ.

Thank you for your letter dated 09/09/2021.

It appears that the developer is intending to build close-to a public surface water sewer which is crossing the site. Building over a "public sewer" is not normally permitted by Southern Water. An investigation of the sewer is required to confirm its size and depth, ascertain its condition, number of properties served and potential means of access before any decision can be made as to whether it would be acceptable for Southern Water to allow building- close-to the sewer.

The length of sewer to be built over under the terms of Part H of the Building Regulations dictates that the matter is determined by the sewerage undertaker, which in this case is Southern Water. The conditions and application associated with the build-over/close-to a public sewer are available at Southern Water's Get Connected service: developerservices.southernwater.co.uk.

The attached extract from Southern Water records showing the approximate position of public foul sewer close to the existing development. Any new external works proposed within the standoff distance of public apparatus the applicant will be required to contact Southern Water.

Furthermore, it is possible that a sewer now deemed to be public could be crossing the development site. Therefore, should any sewer be found during construction works, an investigation of the sewer will be required to ascertain its ownership before any further works commence on site.



In order to protect drainage apparatus, Southern Water requests that if consent is granted, the following condition is attached to the planning permission; Prior to the commencement of development, the developer must advise the local authority, in consultation with Southern Water, of measures which will be undertaken to protect the public sewers.

Southern Water requires a formal application for any new connection to the public foul sewer to be made by the applicant or developer.

To make an application visit Southern Water's Get Connected service: developerservices.southernwater.co.uk and please read our New Connections Charging Arrangements documents which are available on our website via the following link: southernwater.co.uk/developing-building/connection-charging-arrangements

In situations where surface water is being considered for discharge to our network, we require the below hierarchy for surface water to be followed which is reflected in part H3 of the Building Regulations. Whilst reuse does not strictly form part of this hierarchy, Southern Water would encourage the consideration of reuse for new developments.

- Reuse
- Infiltration
- Watercourse
- Storm sewer
- Combined Sewer

Guidance on Building Regulations is here:

gov.uk/government/publications/drainage-and-waste-disposal-approved-document-h

For further advice, please contact Southern Water, Southern House, Yeoman Road, Worthing, West Sussex, BN13 3NX (Tel: 0330 303 0119).


Website: southernwater.co.uk or by email at: SouthernWaterPlanning@southernwater.co.uk

Yours faithfully,

Growth Planning Team
Business Channels

southernwater.co.uk/developing-building/planning-your-development

SOUTHERN WATER

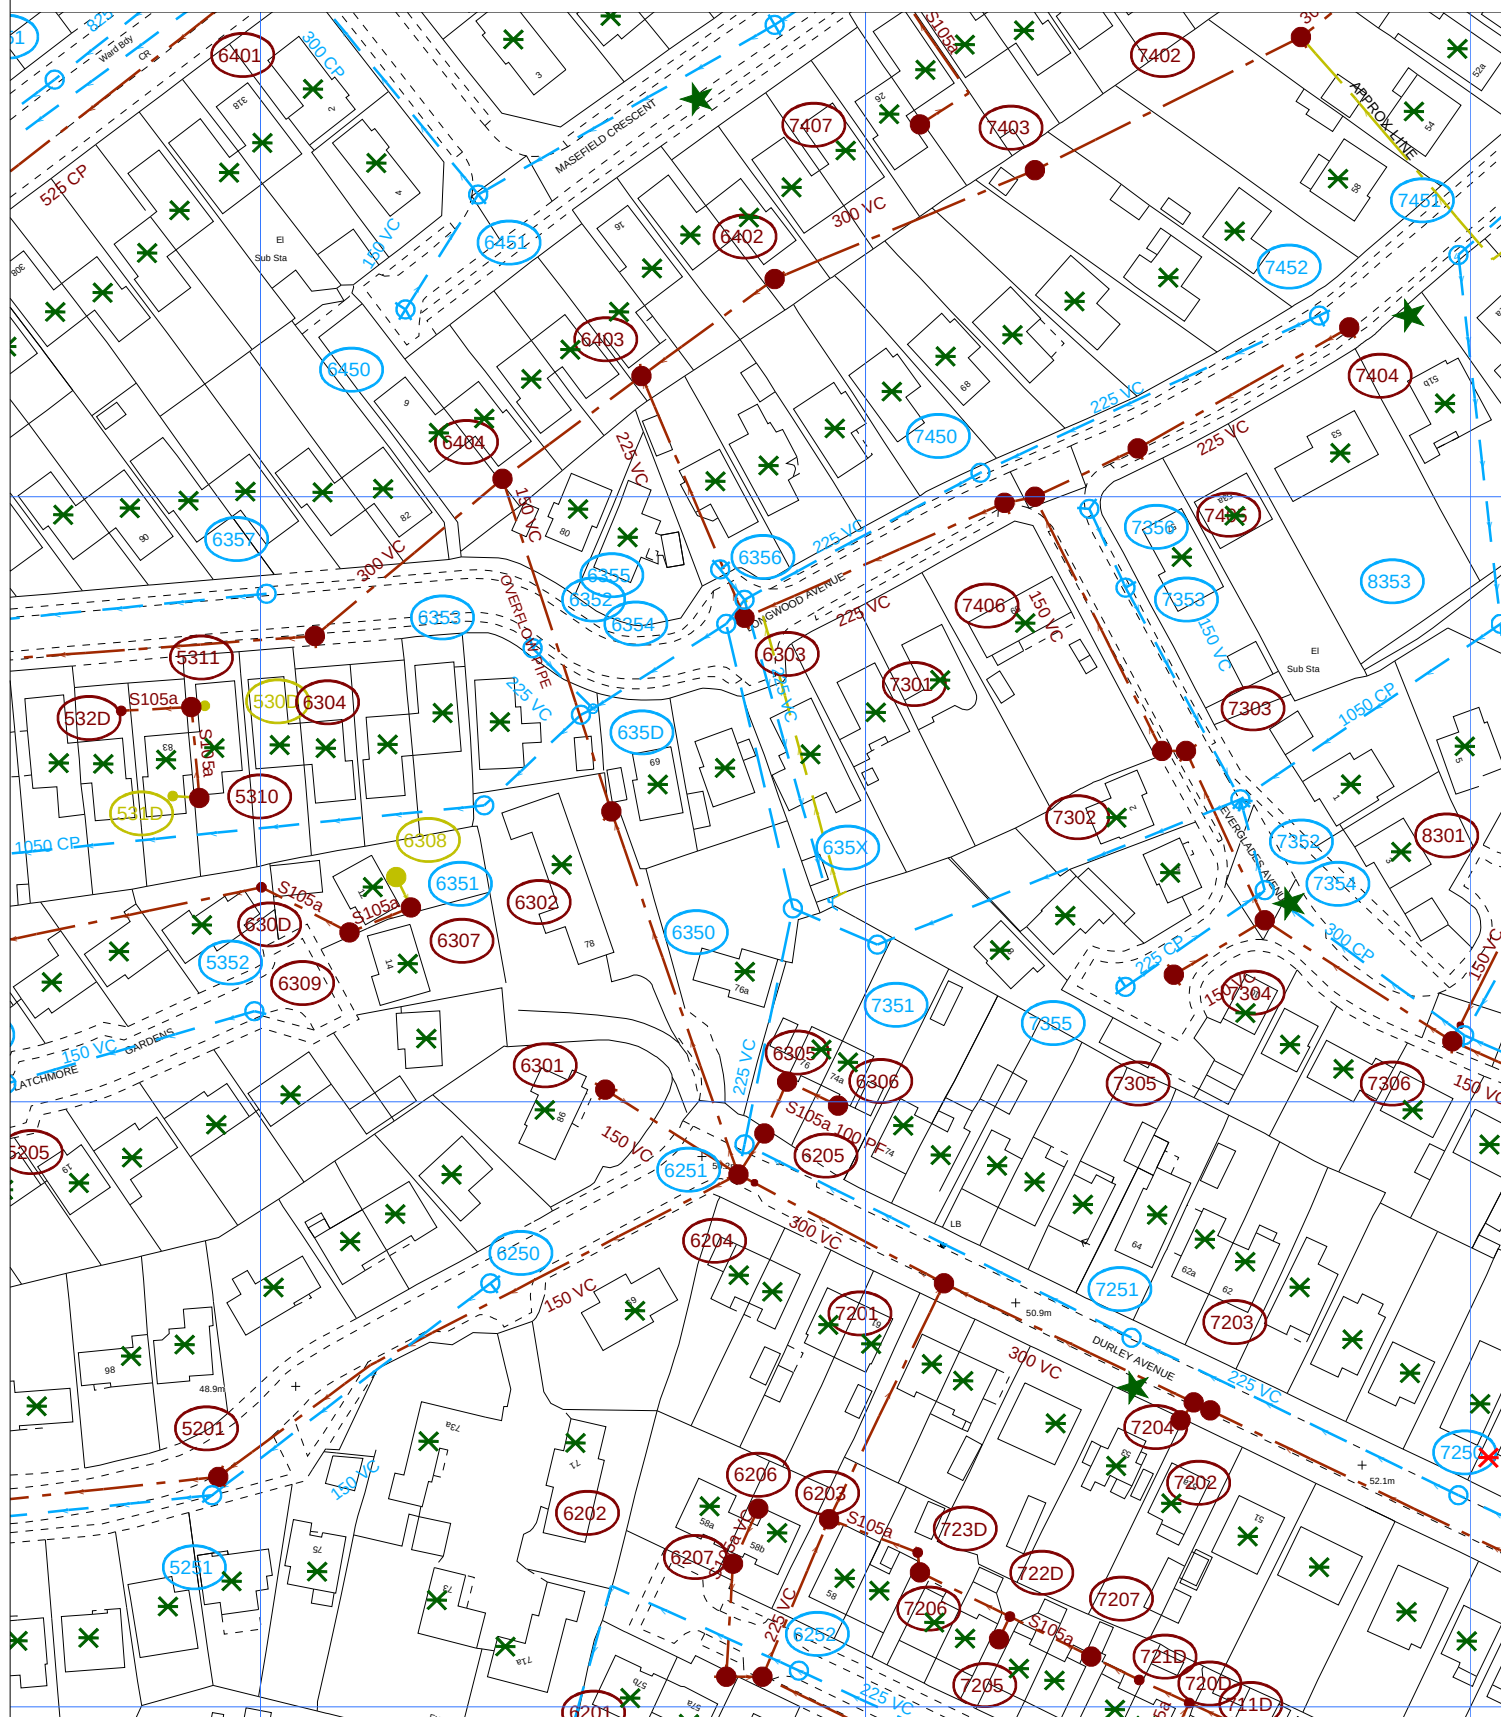

The positions of pipes shown on this plan are believed to be correct, but Southern Water Services Ltd accept no responsibility in the event of inaccuracy. The actual positions should be determined on site.

Based upon Ordnance Survey Digital Data with the permission of the controller of H.M.S.O. Crown Copyright Reserved Licence No. WU 298530

O.S. REF: SU6811SE

Scale: 1:1250

Screen Print

WARNING: BAC pipes are constructed of Bonded Asbestos Cement

WARNING: Unknown (UNK) materials may include Bonded Asbestos Cement



Printed By: rudraps

Date: 28-9-2021

Southern Water MapGuide Browser

Requested By:

