




CAD

Critchley Architecture And Design Ltd.
Contact: 02392 474 919 | info@caad.online

The Old Brewery, 15E South Street, Havant, PO9 1BU

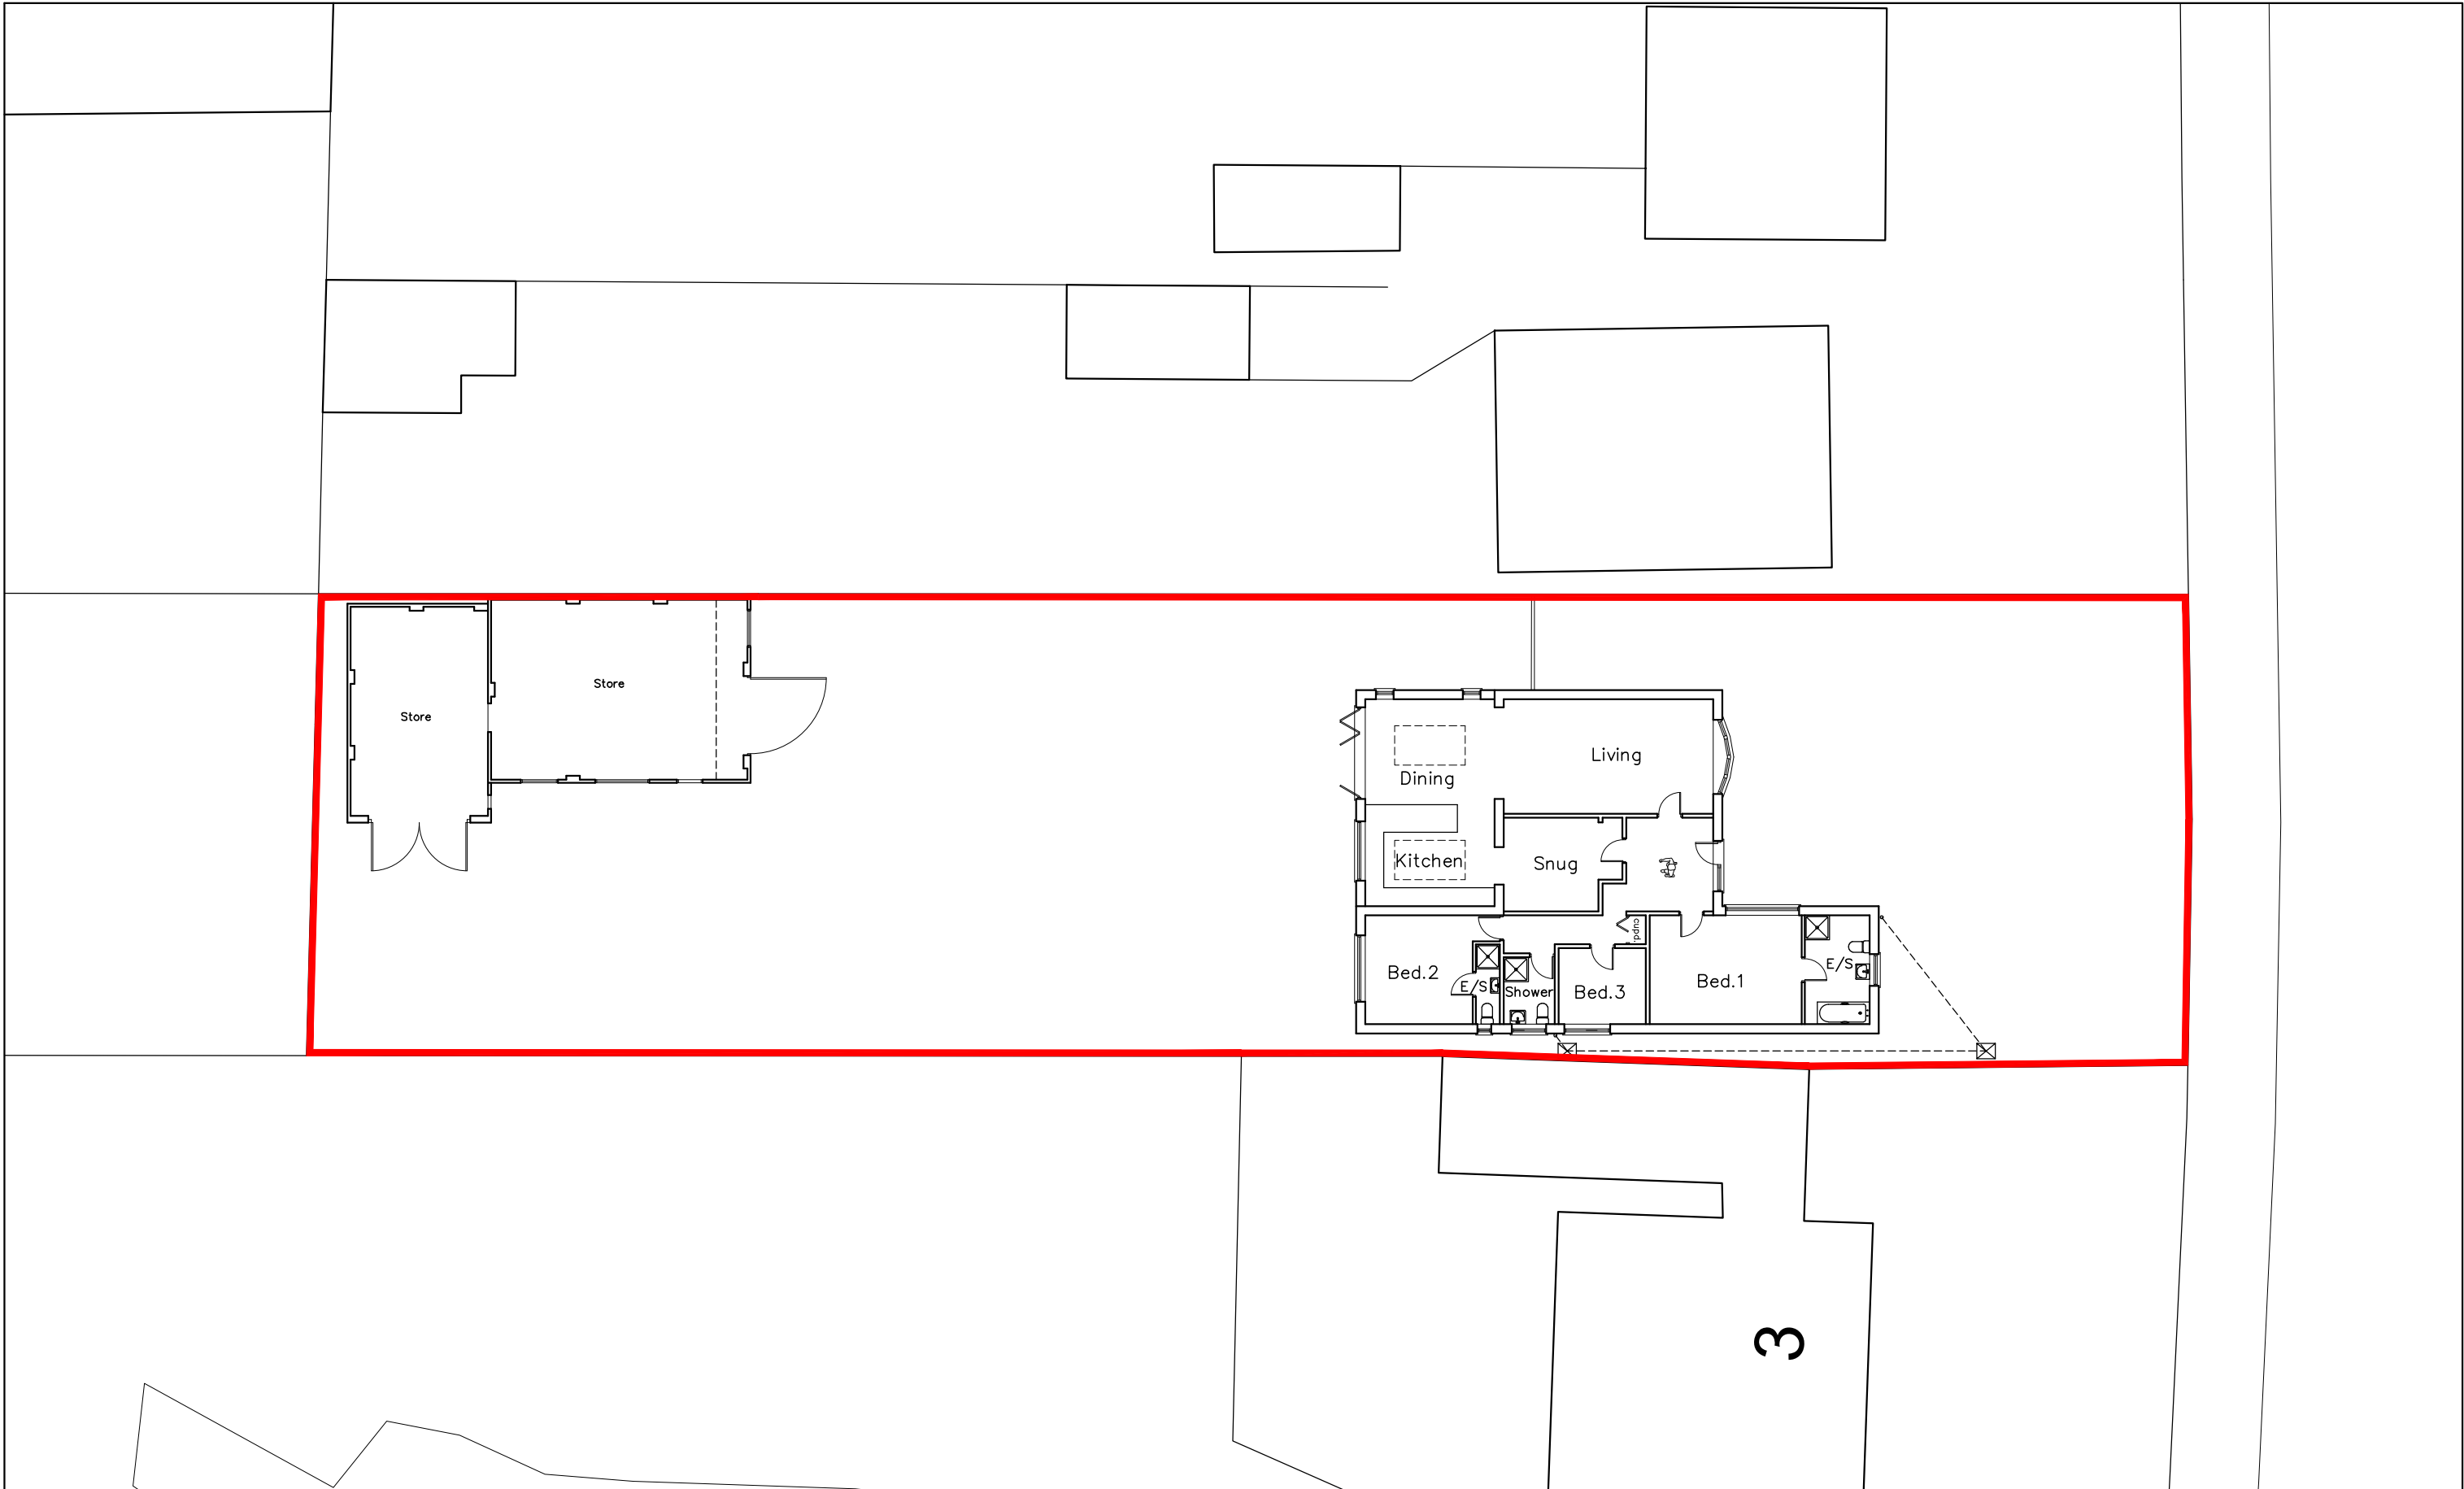

SURVEY PLANS

Revisions	a) Note/Date/Initial
	b)
	c)
	d)

5 Sandy Point,
Hayling Island,
PO11 9RP

Scale A1=1:100, A3=1:200
Drawn JHL/OS
Date 29/07/2021

21088-201⁰

