




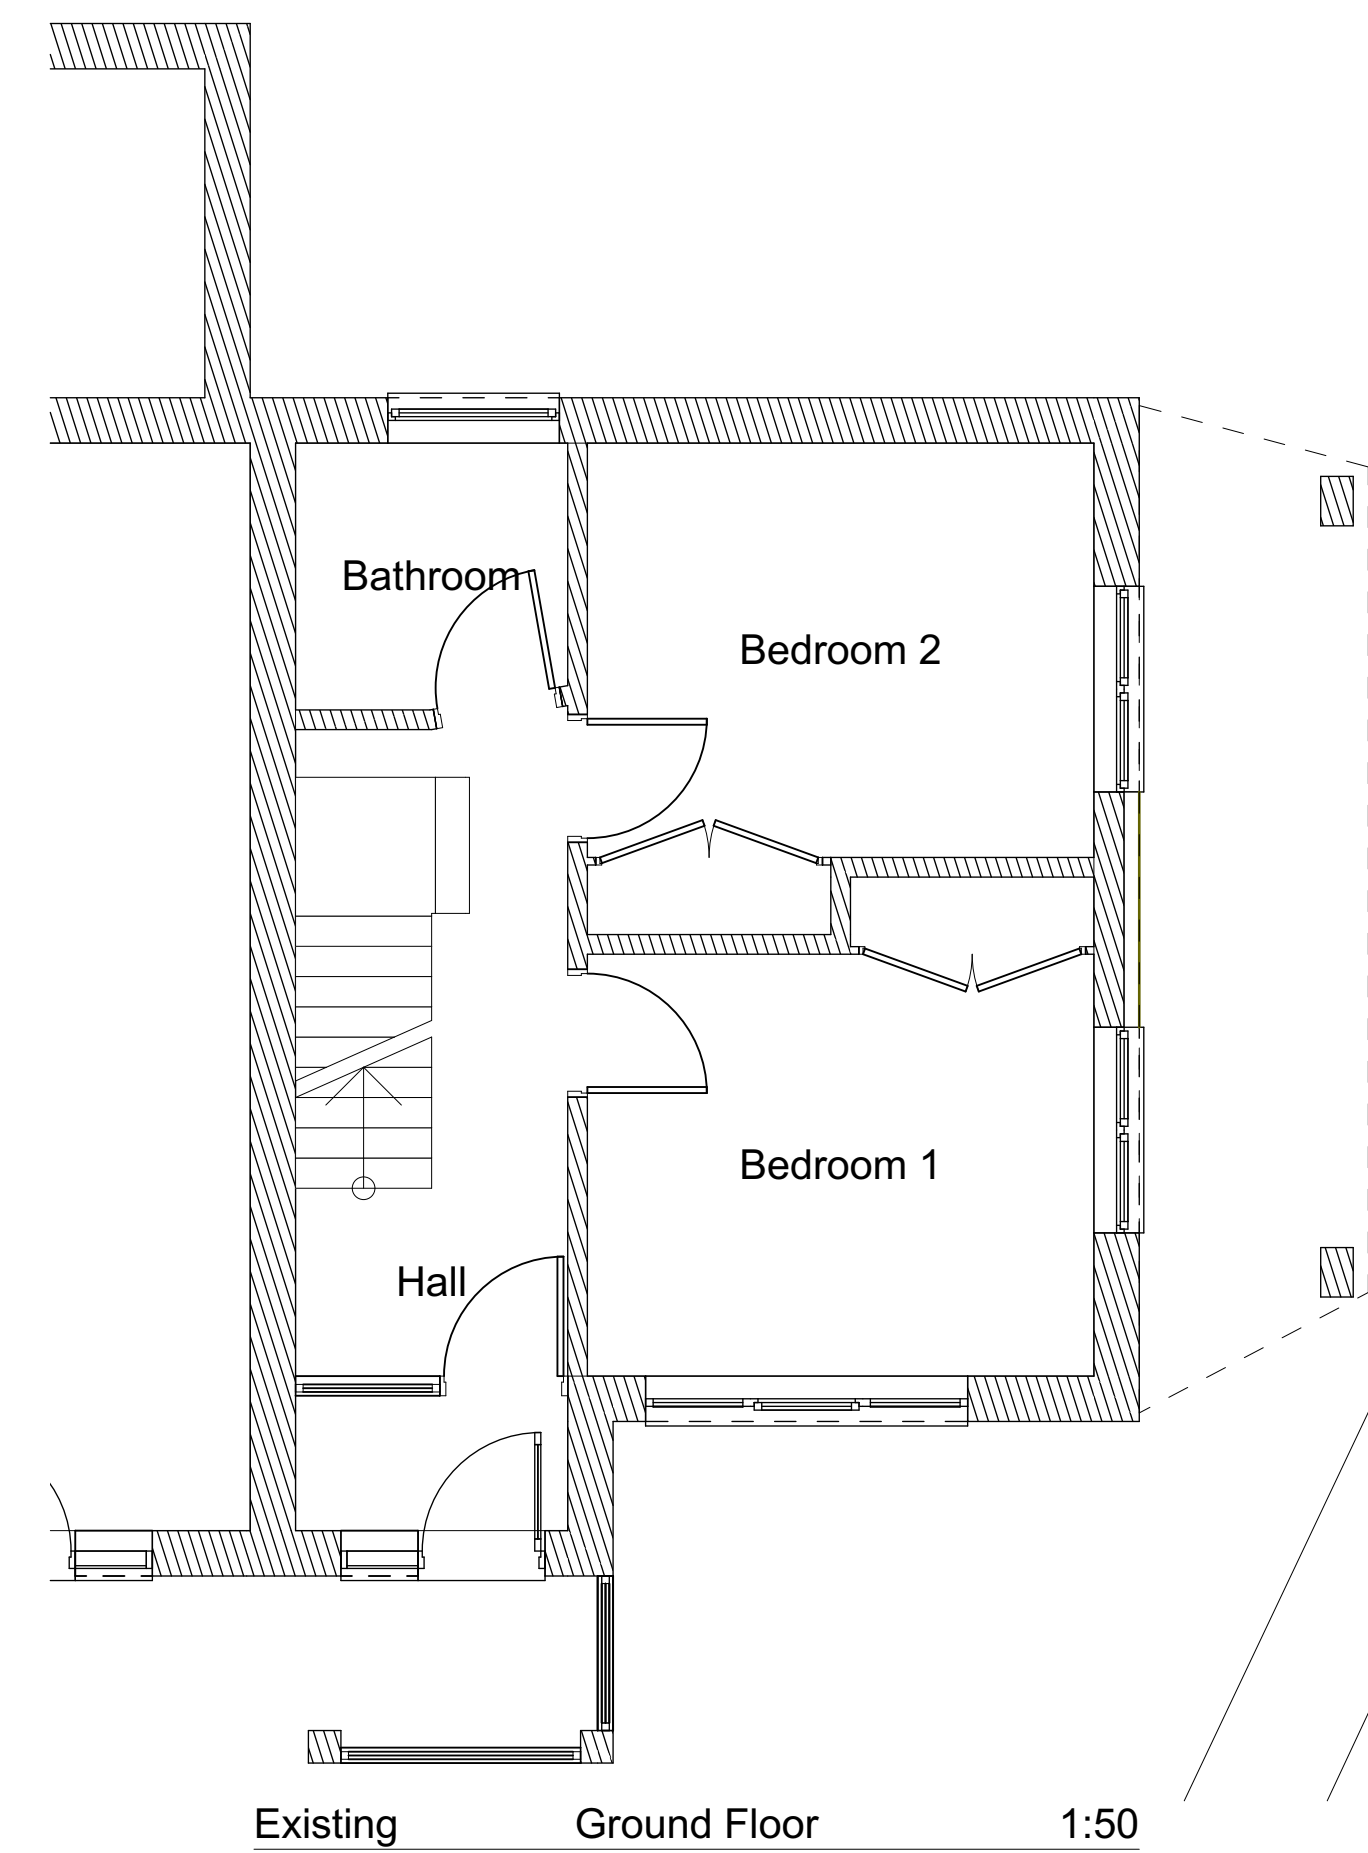


Existing Ground Floor 1:50

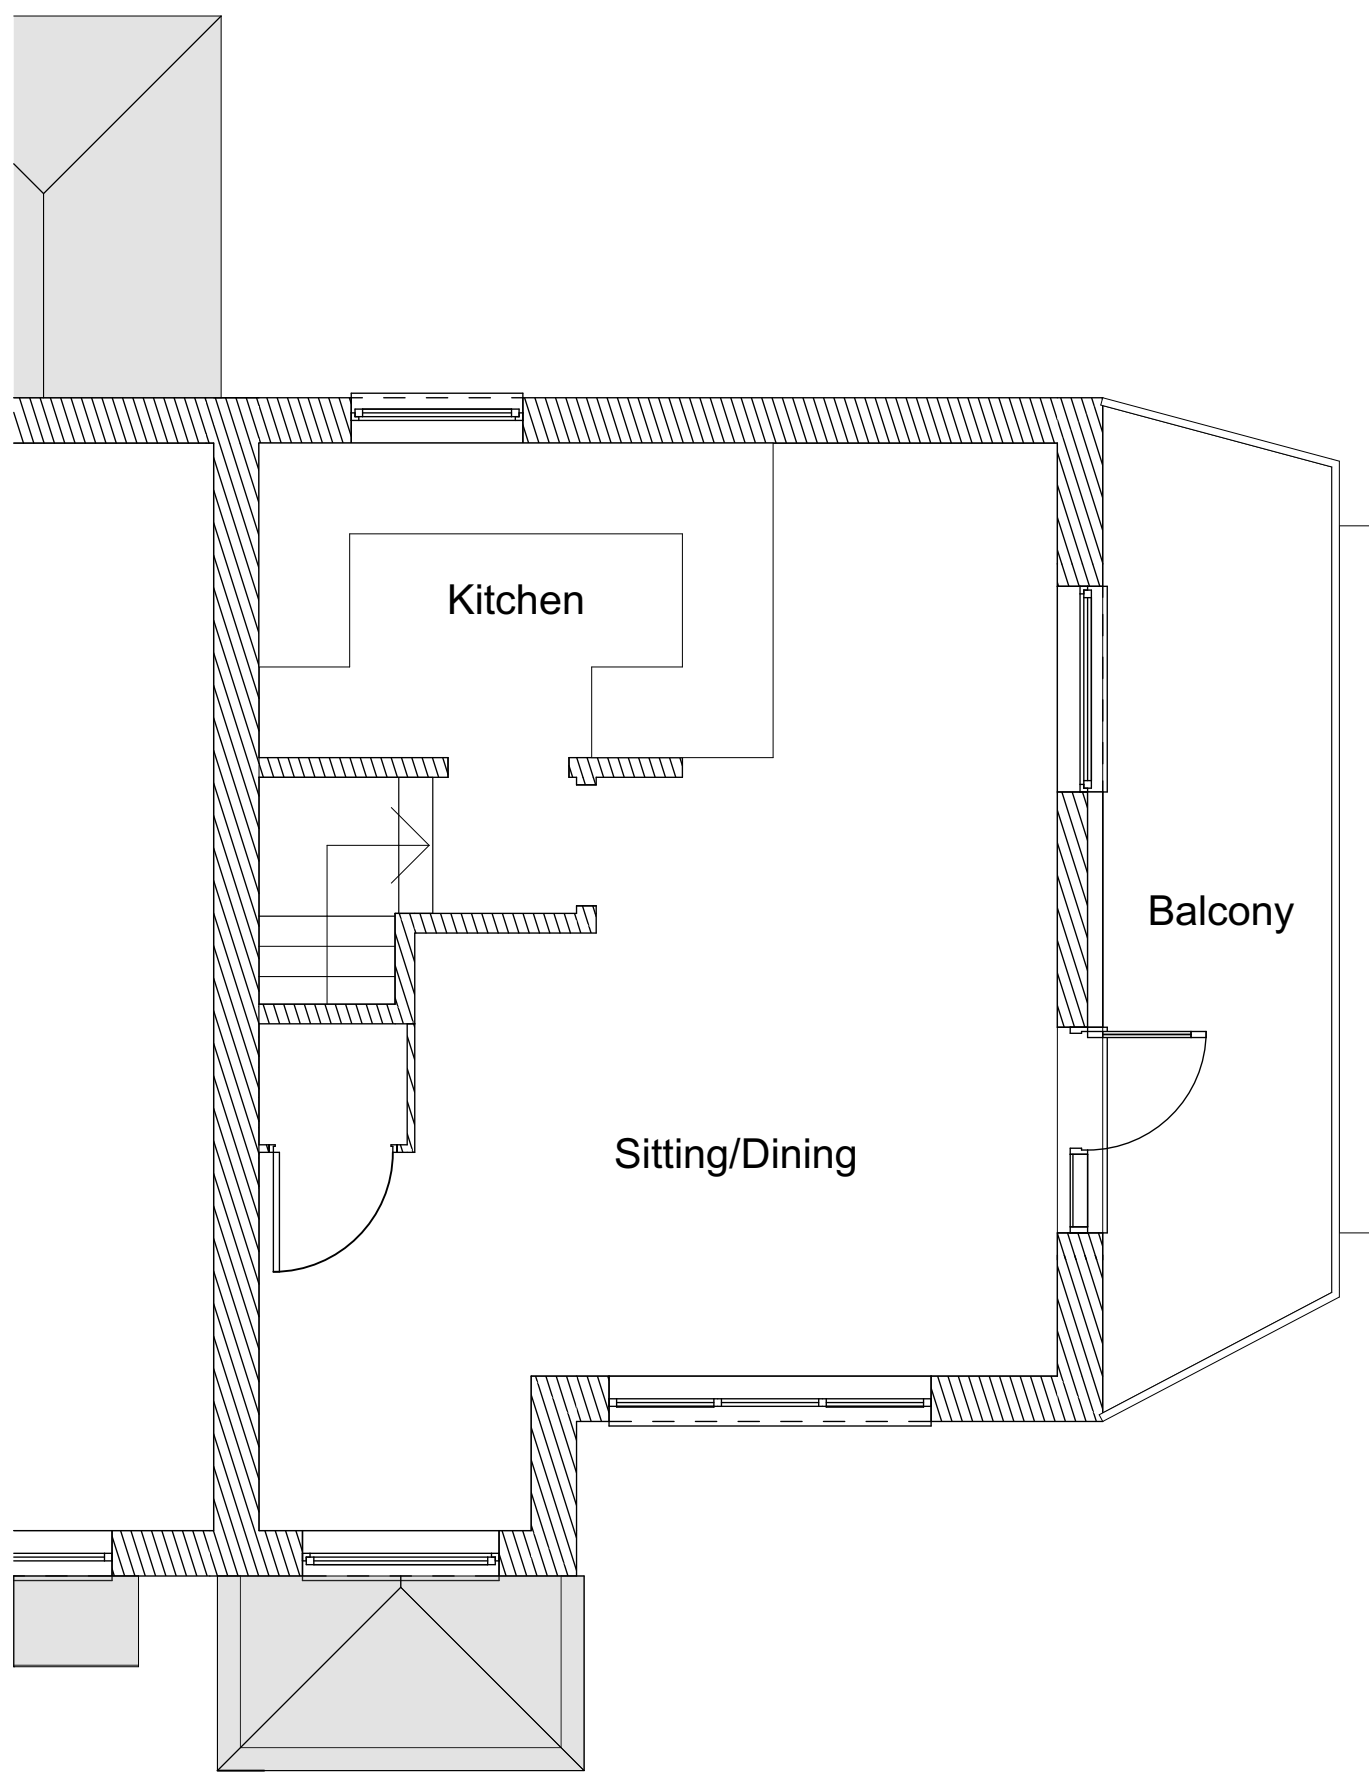


Existing First Floor 1:50

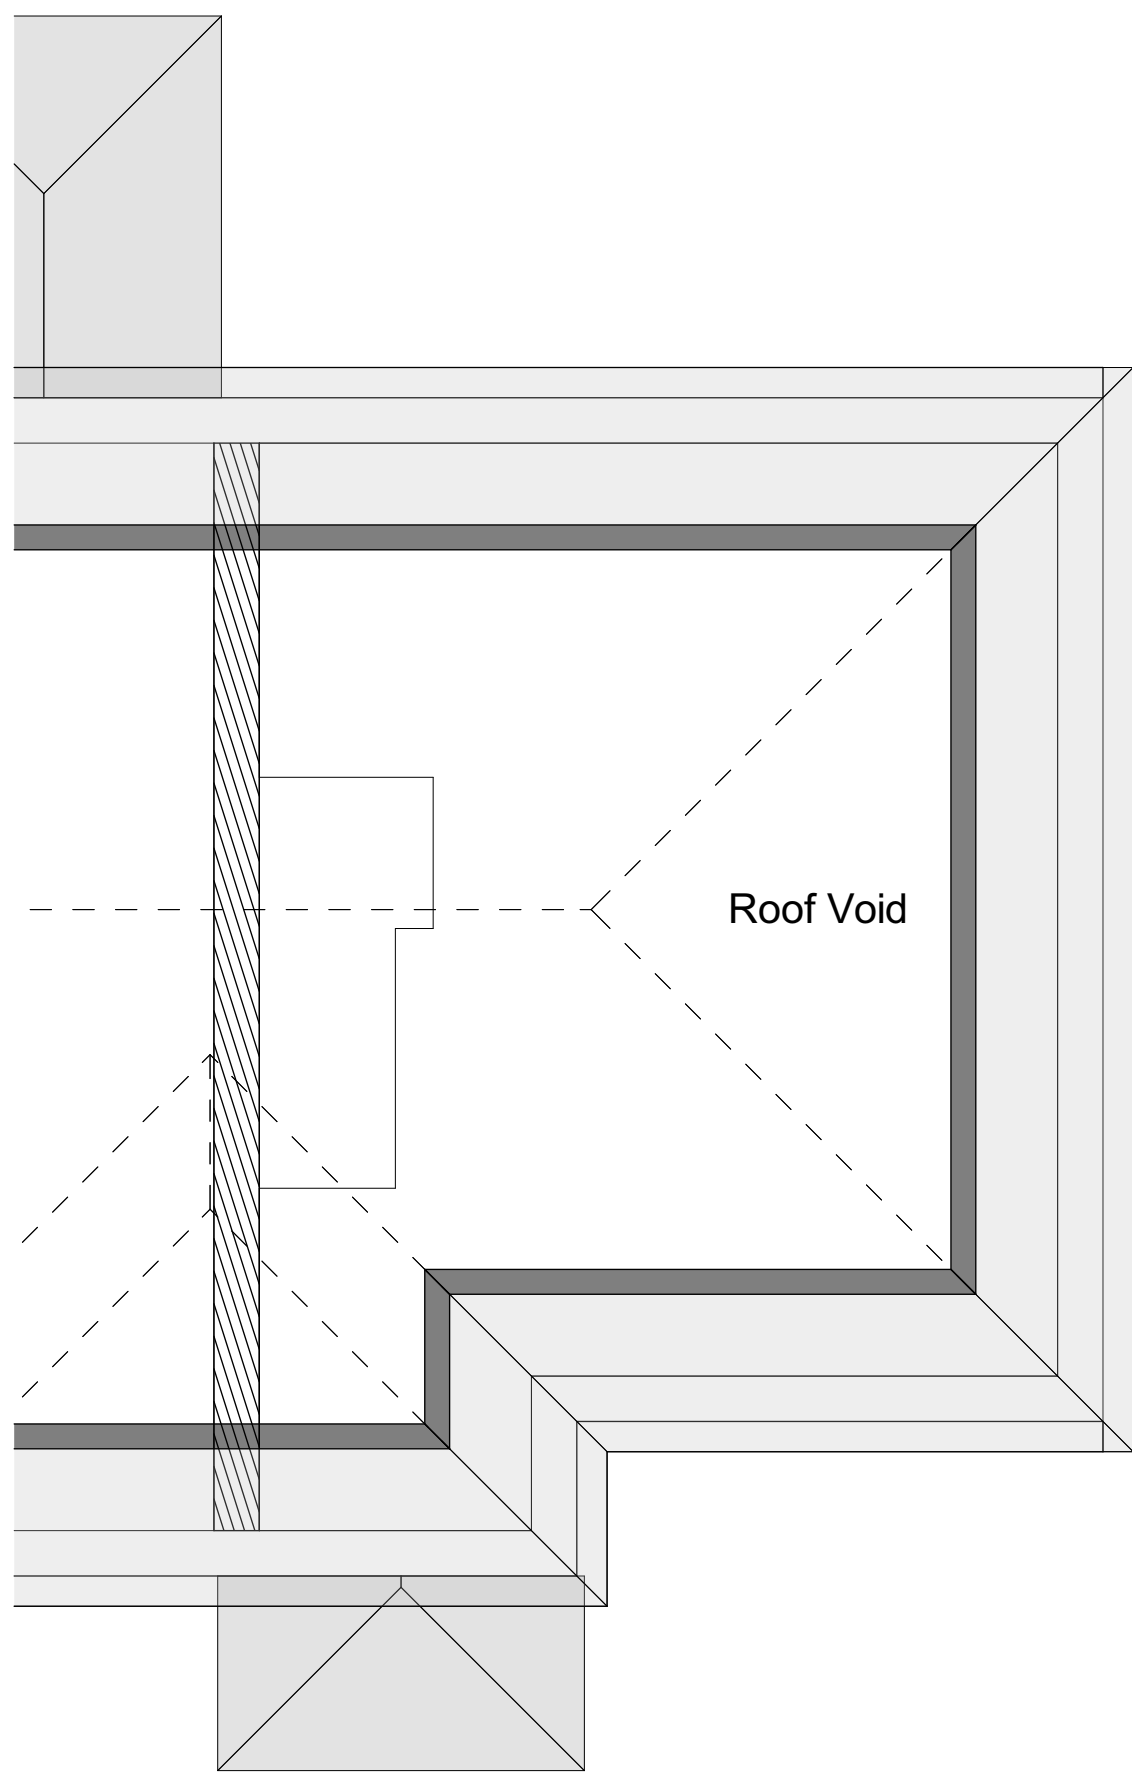


Existing Roof 1:50

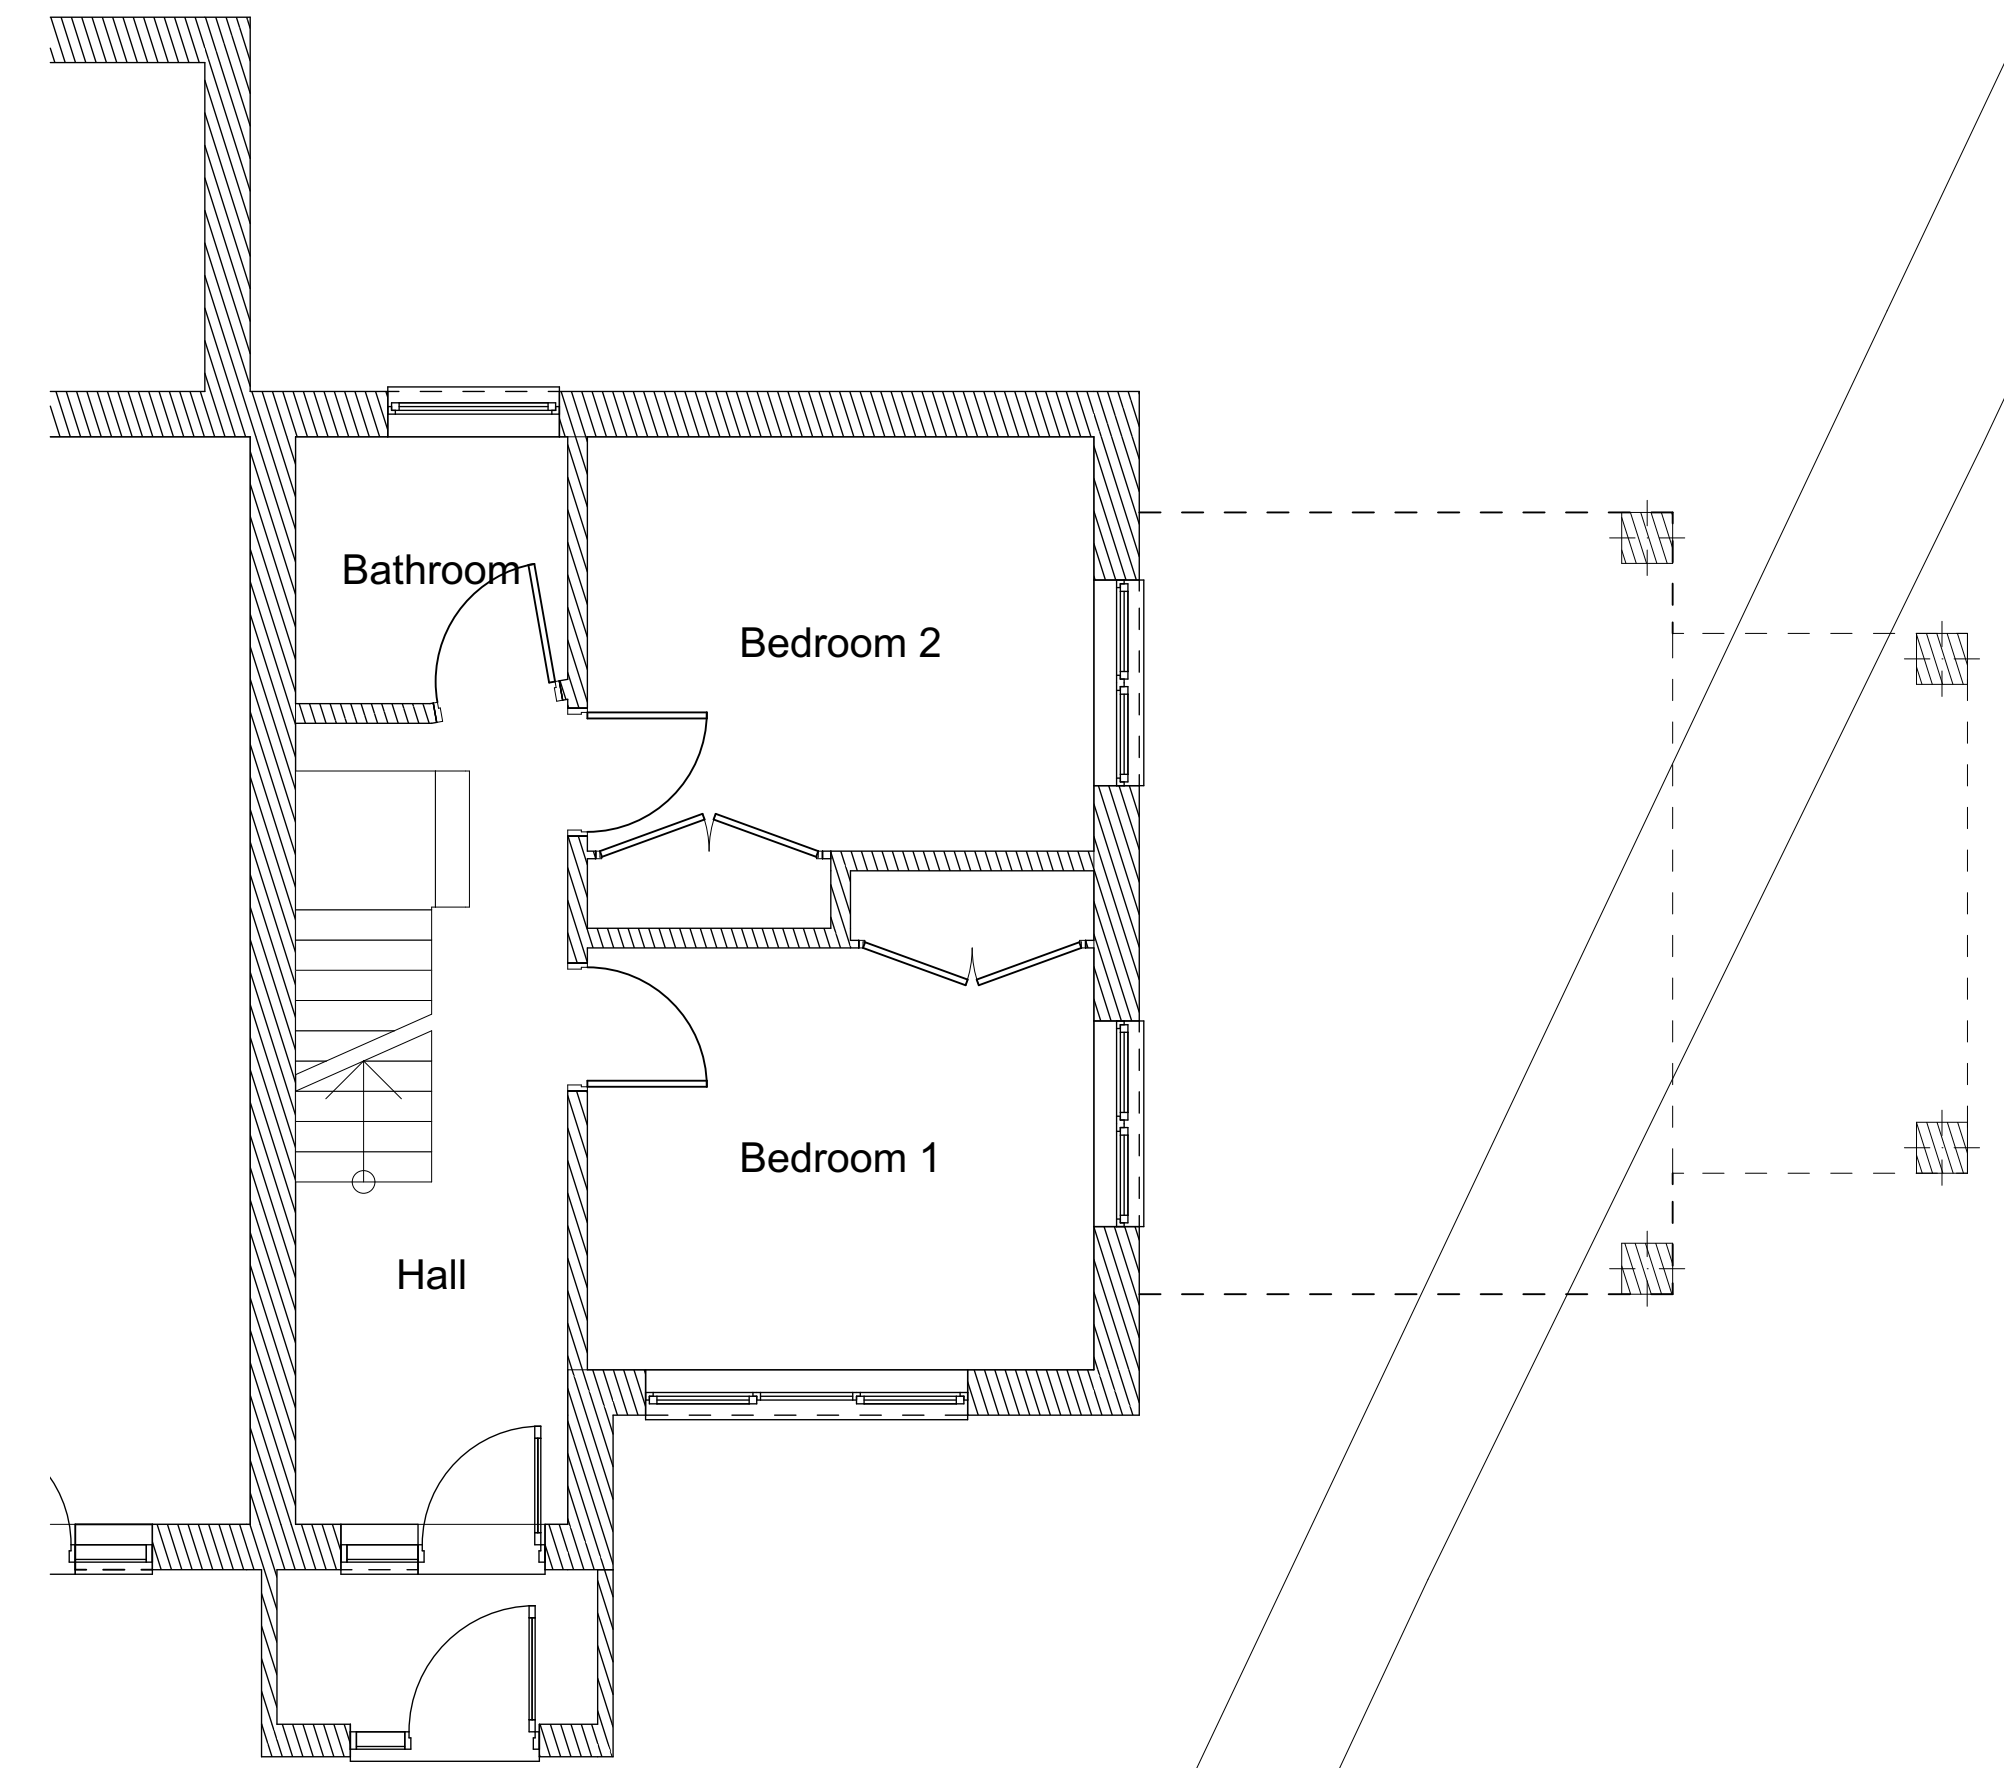

Proposed Ground Floor 1:50

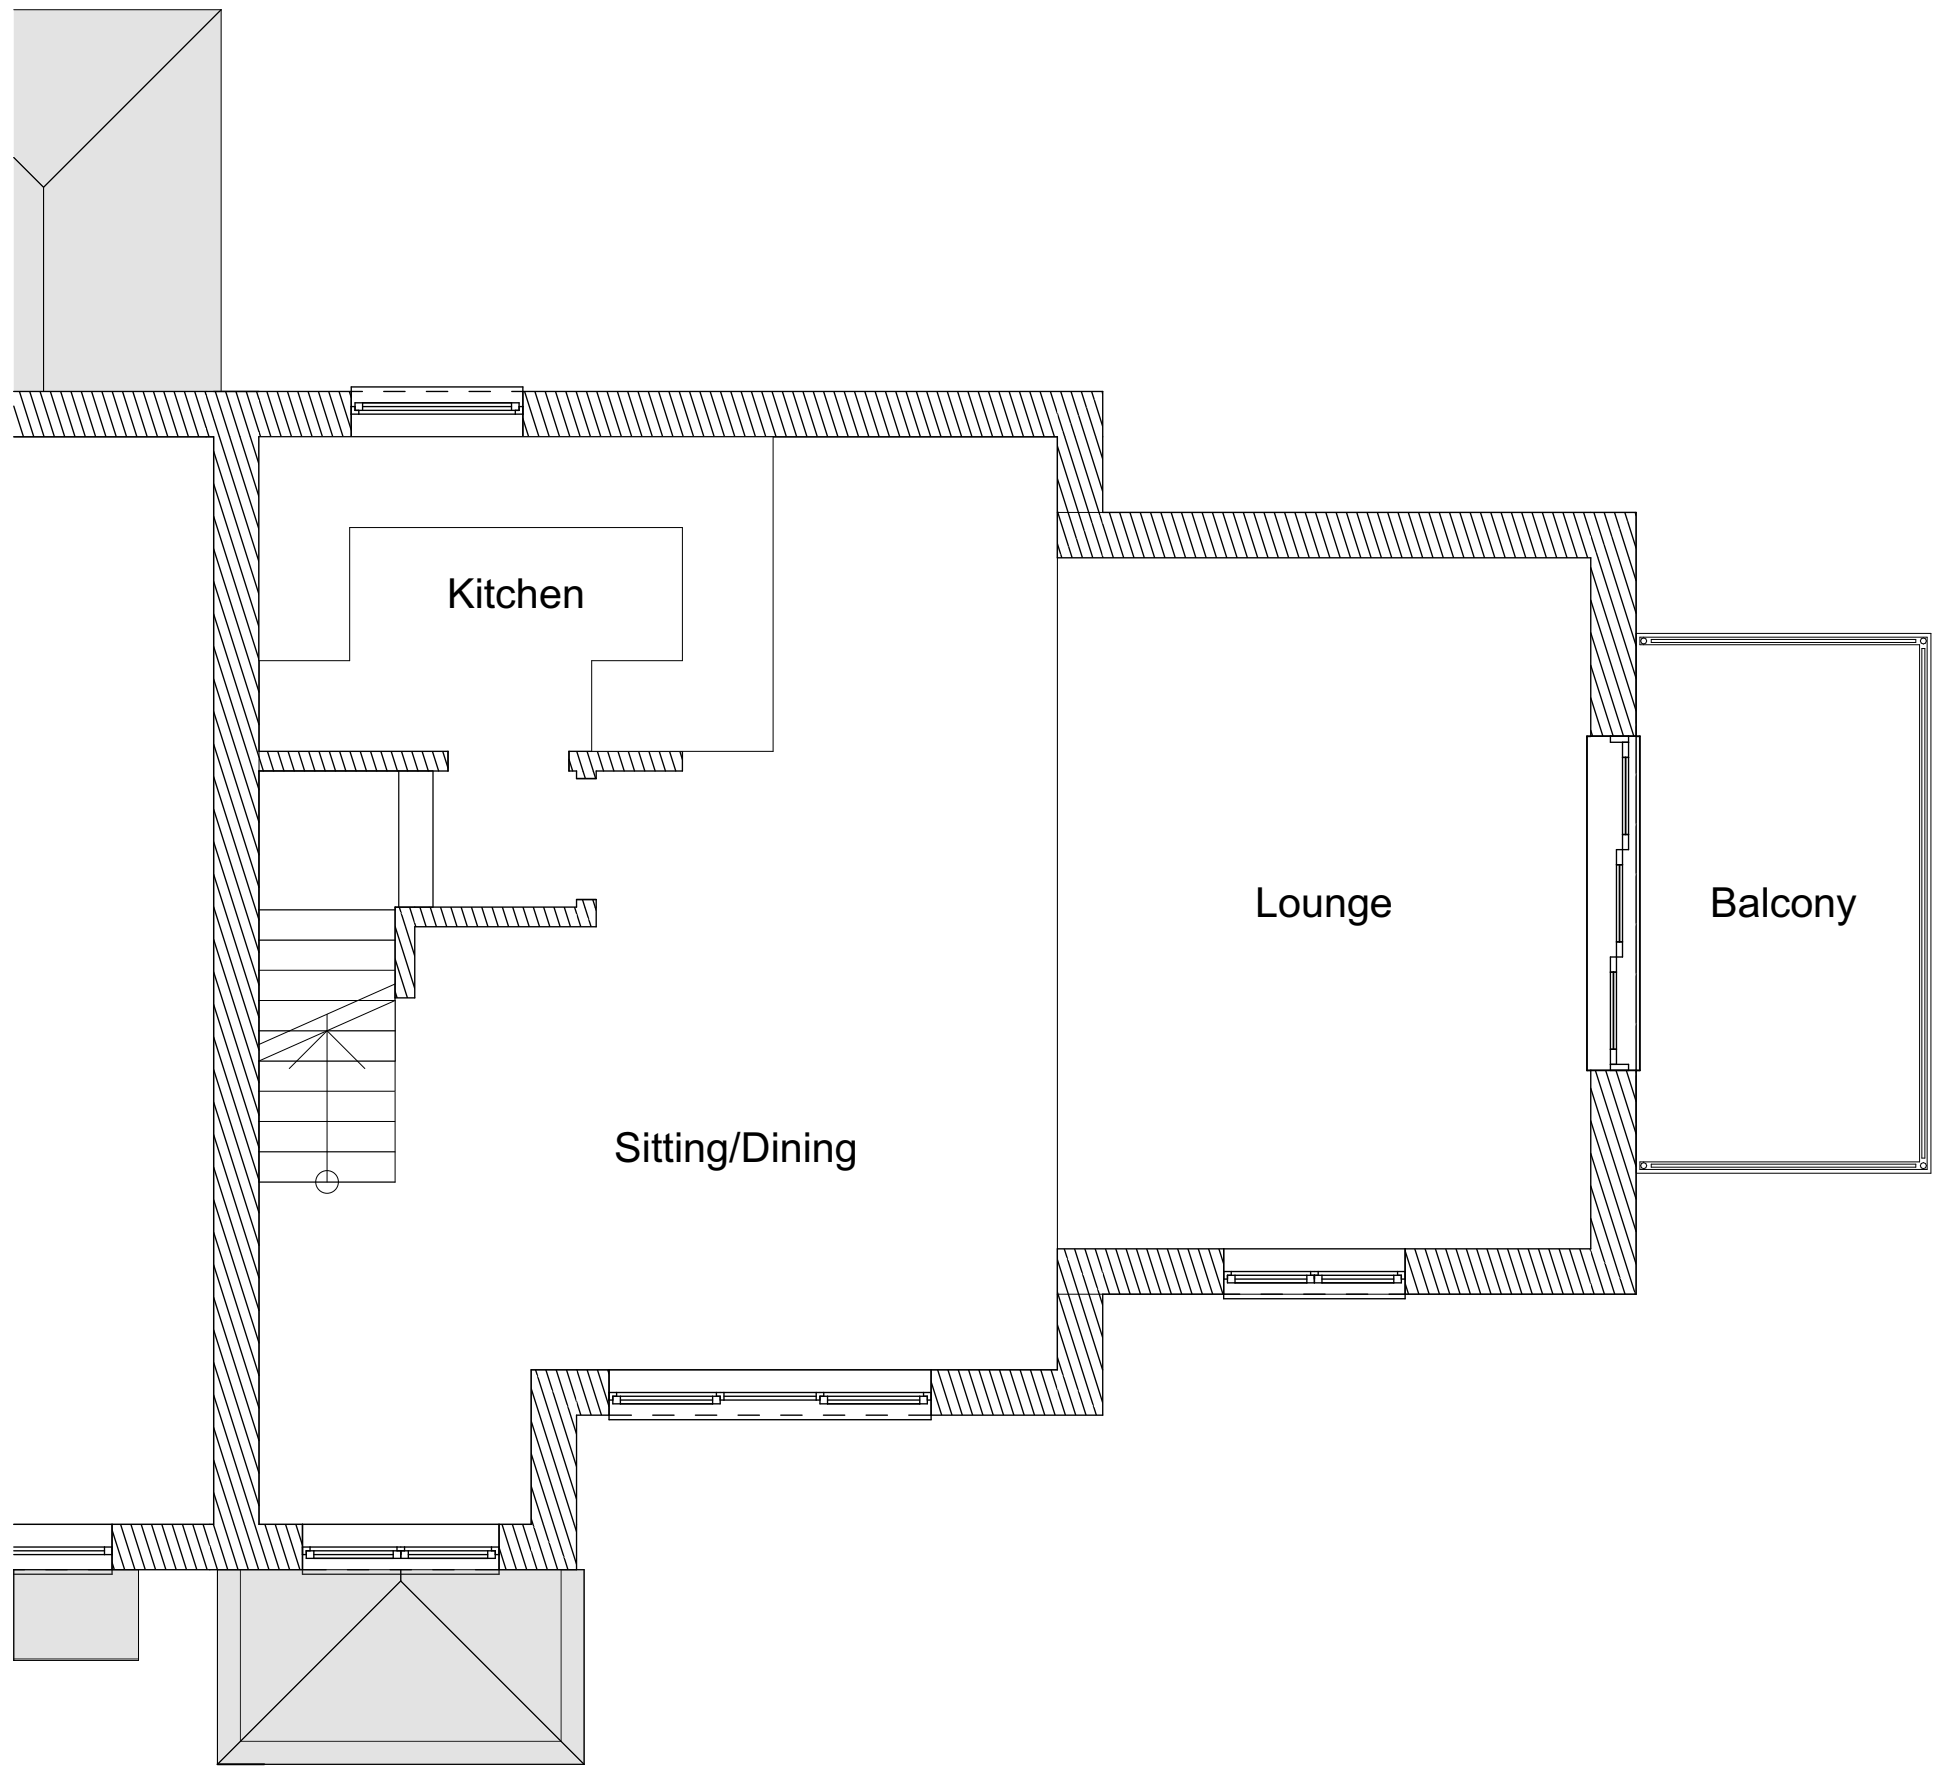

Proposed First Floor 1:50

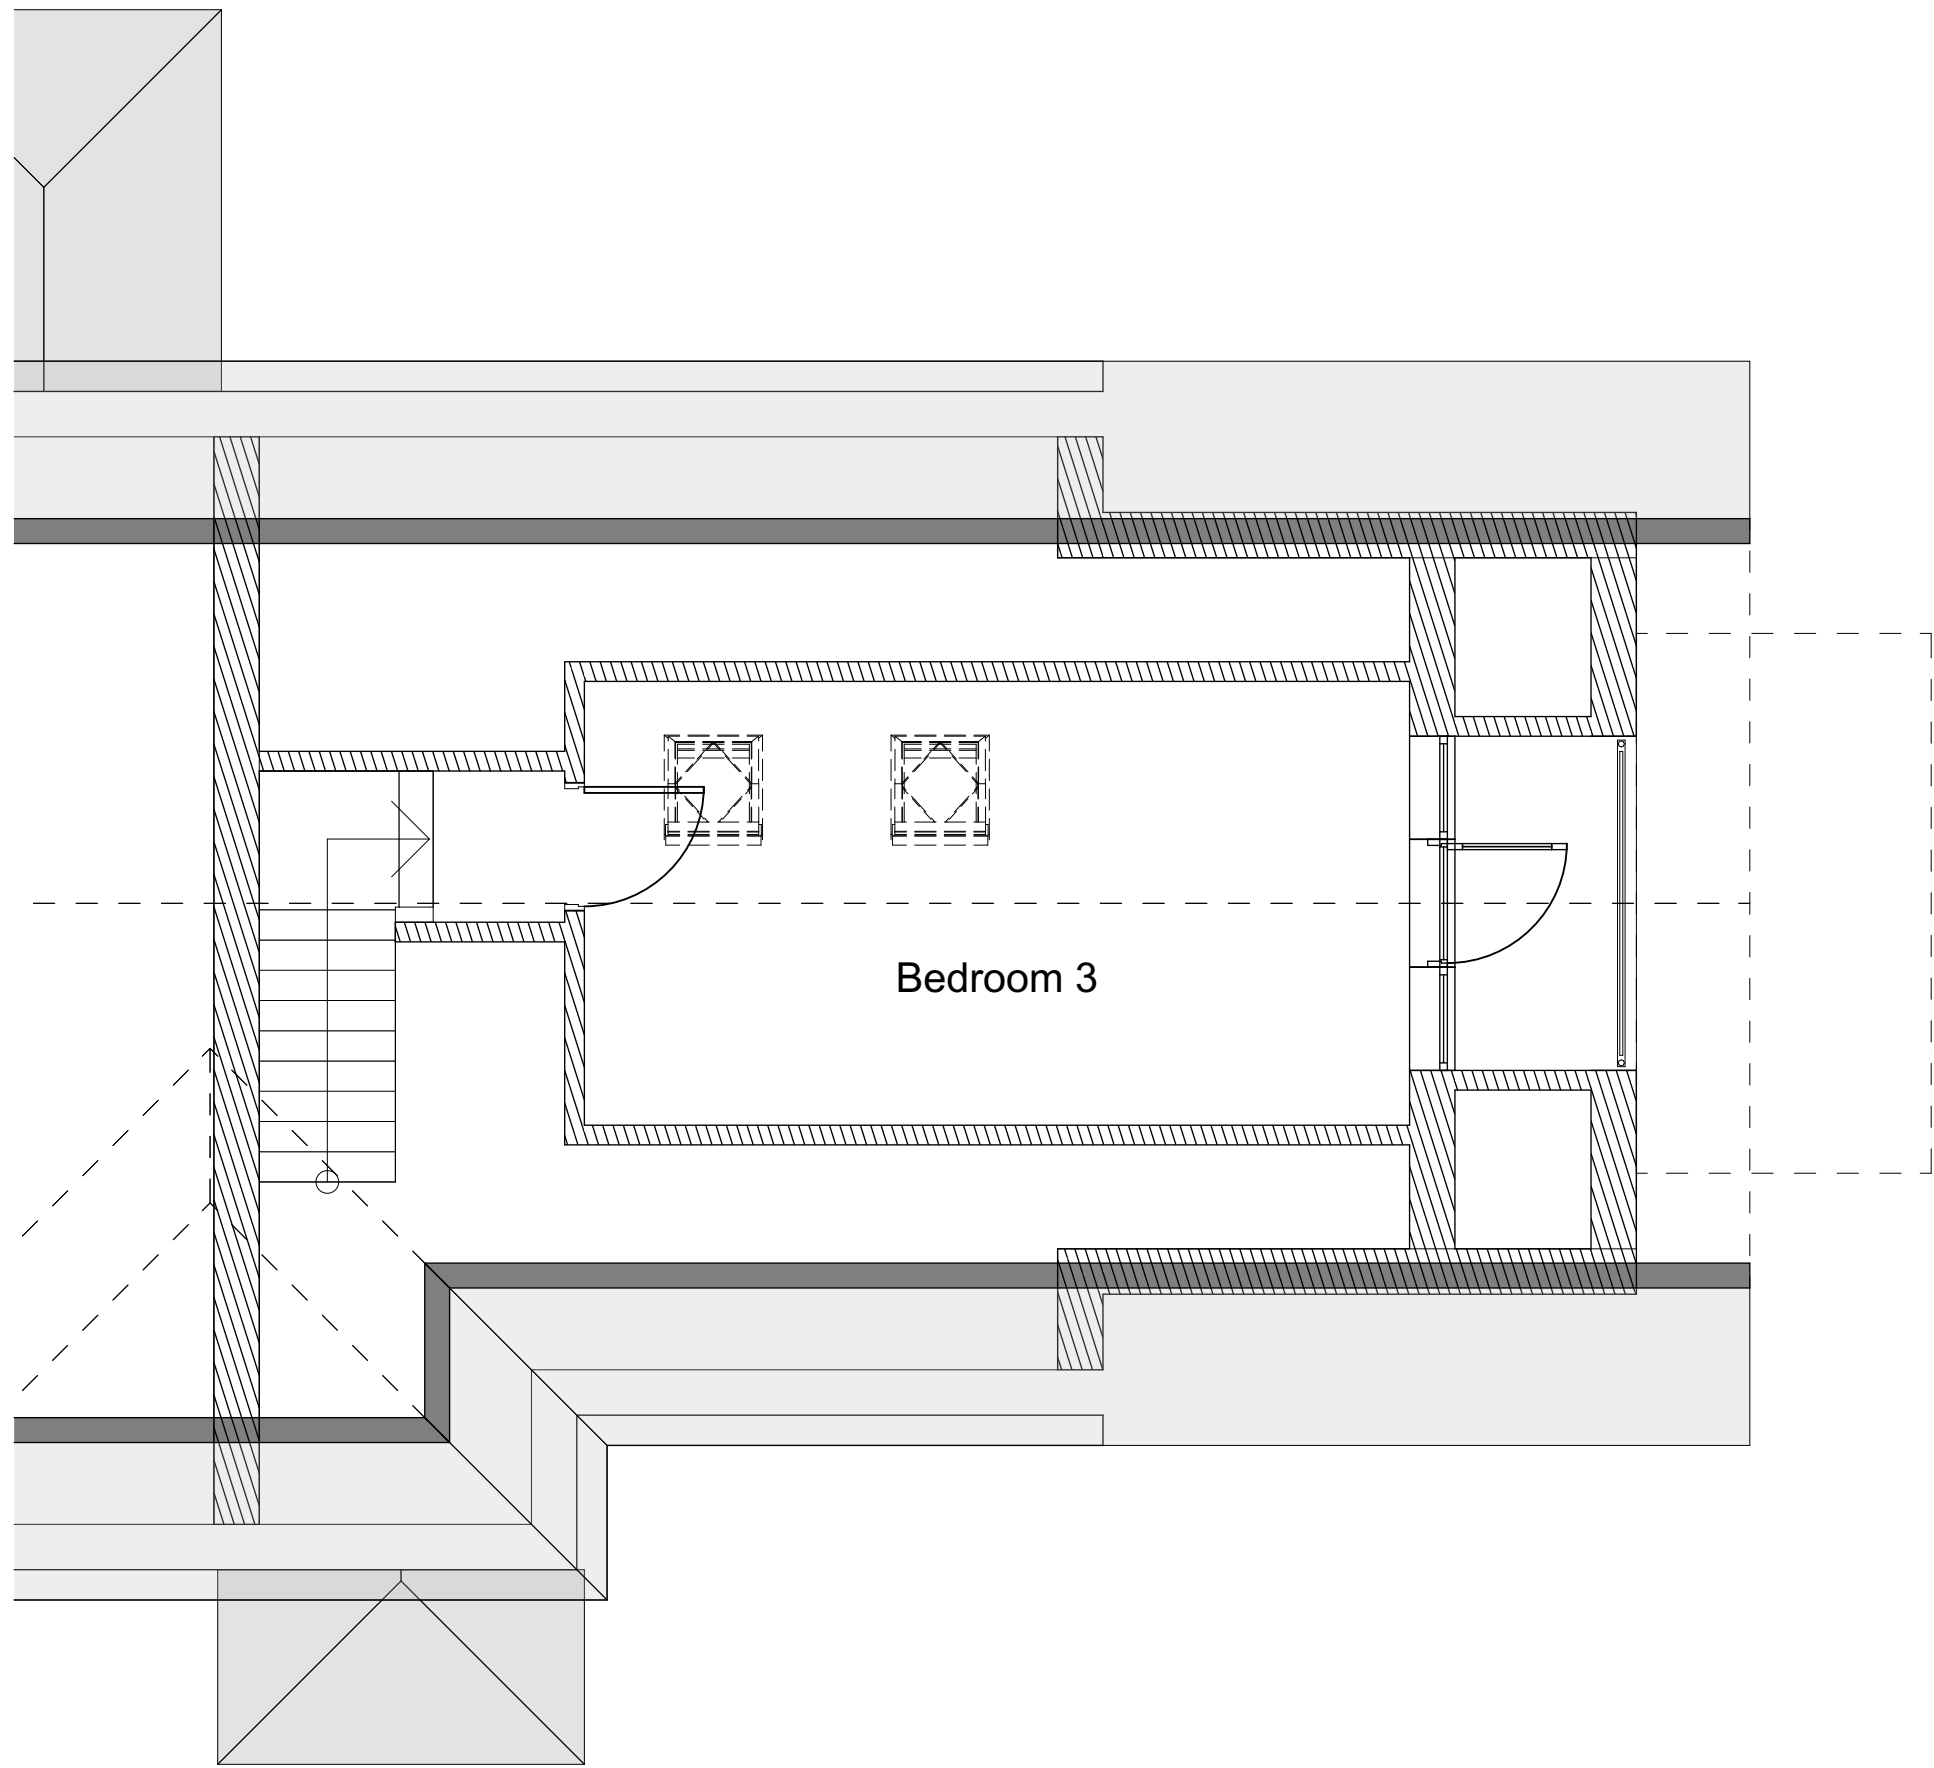

Proposed Roof 1:50