Rev	date			

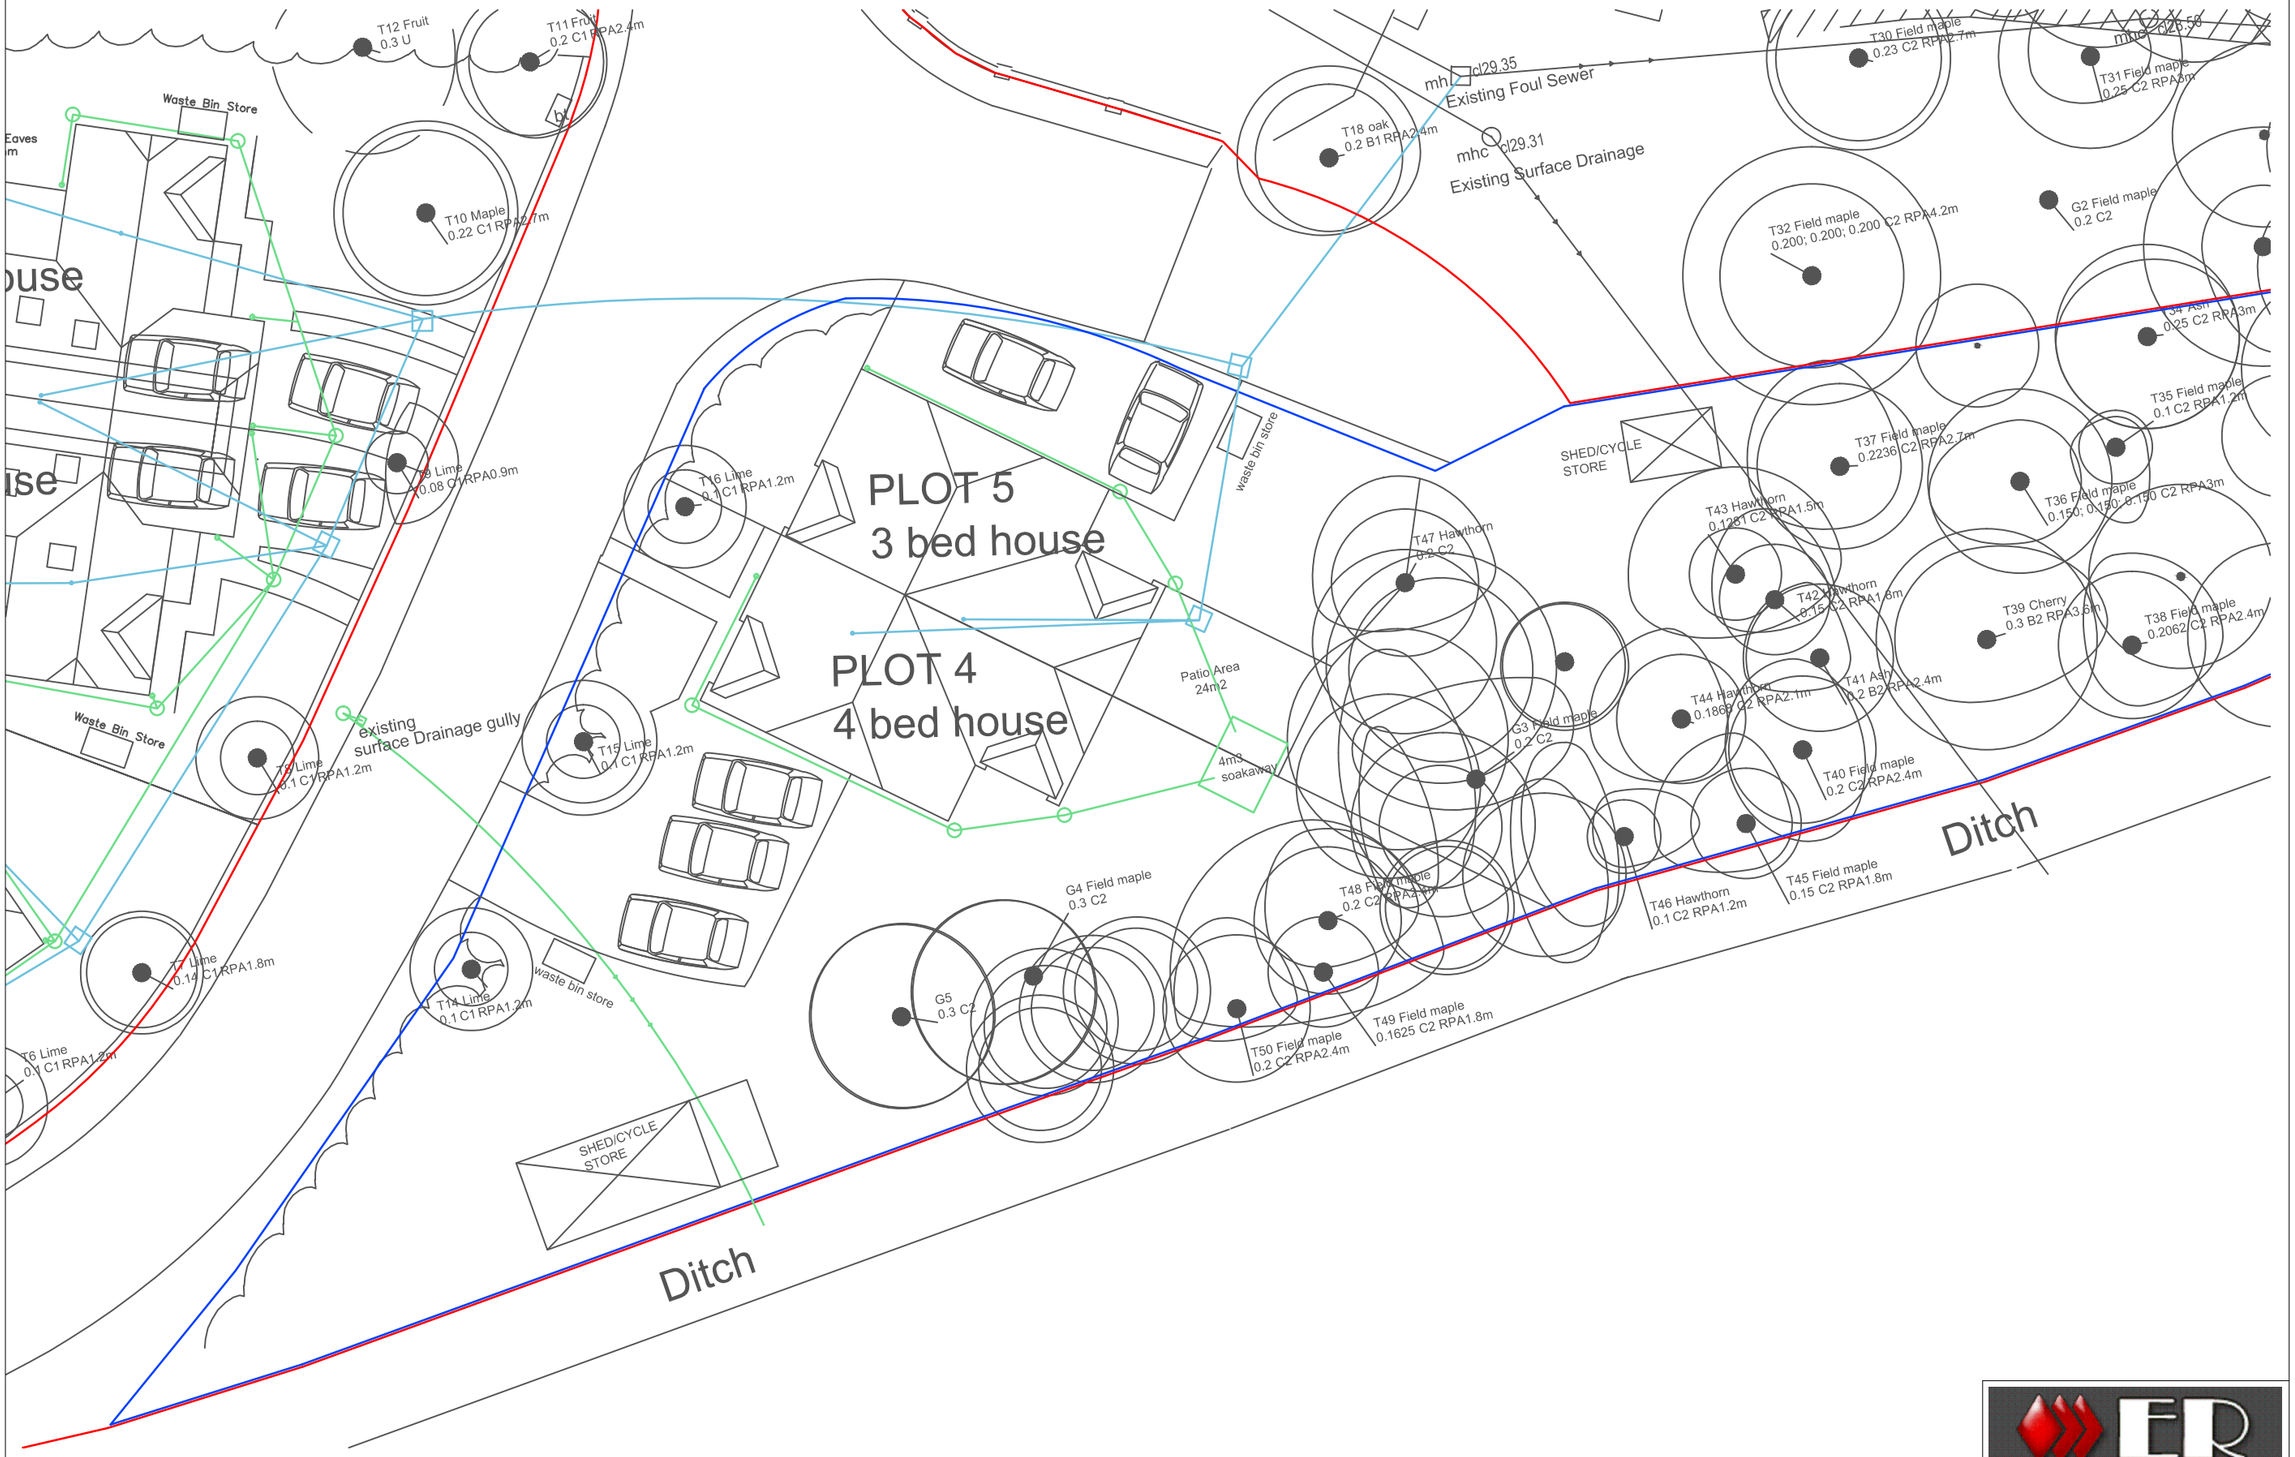

Date	Drawn	Checked by	Date checked	Client
17.10.16	EM			Mr Poikans
Scale 1/200	Drawing title			Project
	SITE LAYOUT PLAN			New Build Houses
102/08				Address
				next to 8Brighton Road Emsworth,Hants,PO10 7PS

ER constructions Ltd

6 New Brighton Road,
Emsworth, Hampshire
PO10 7PS
Tel: 08450450862
www.erconstructions.co.uk