


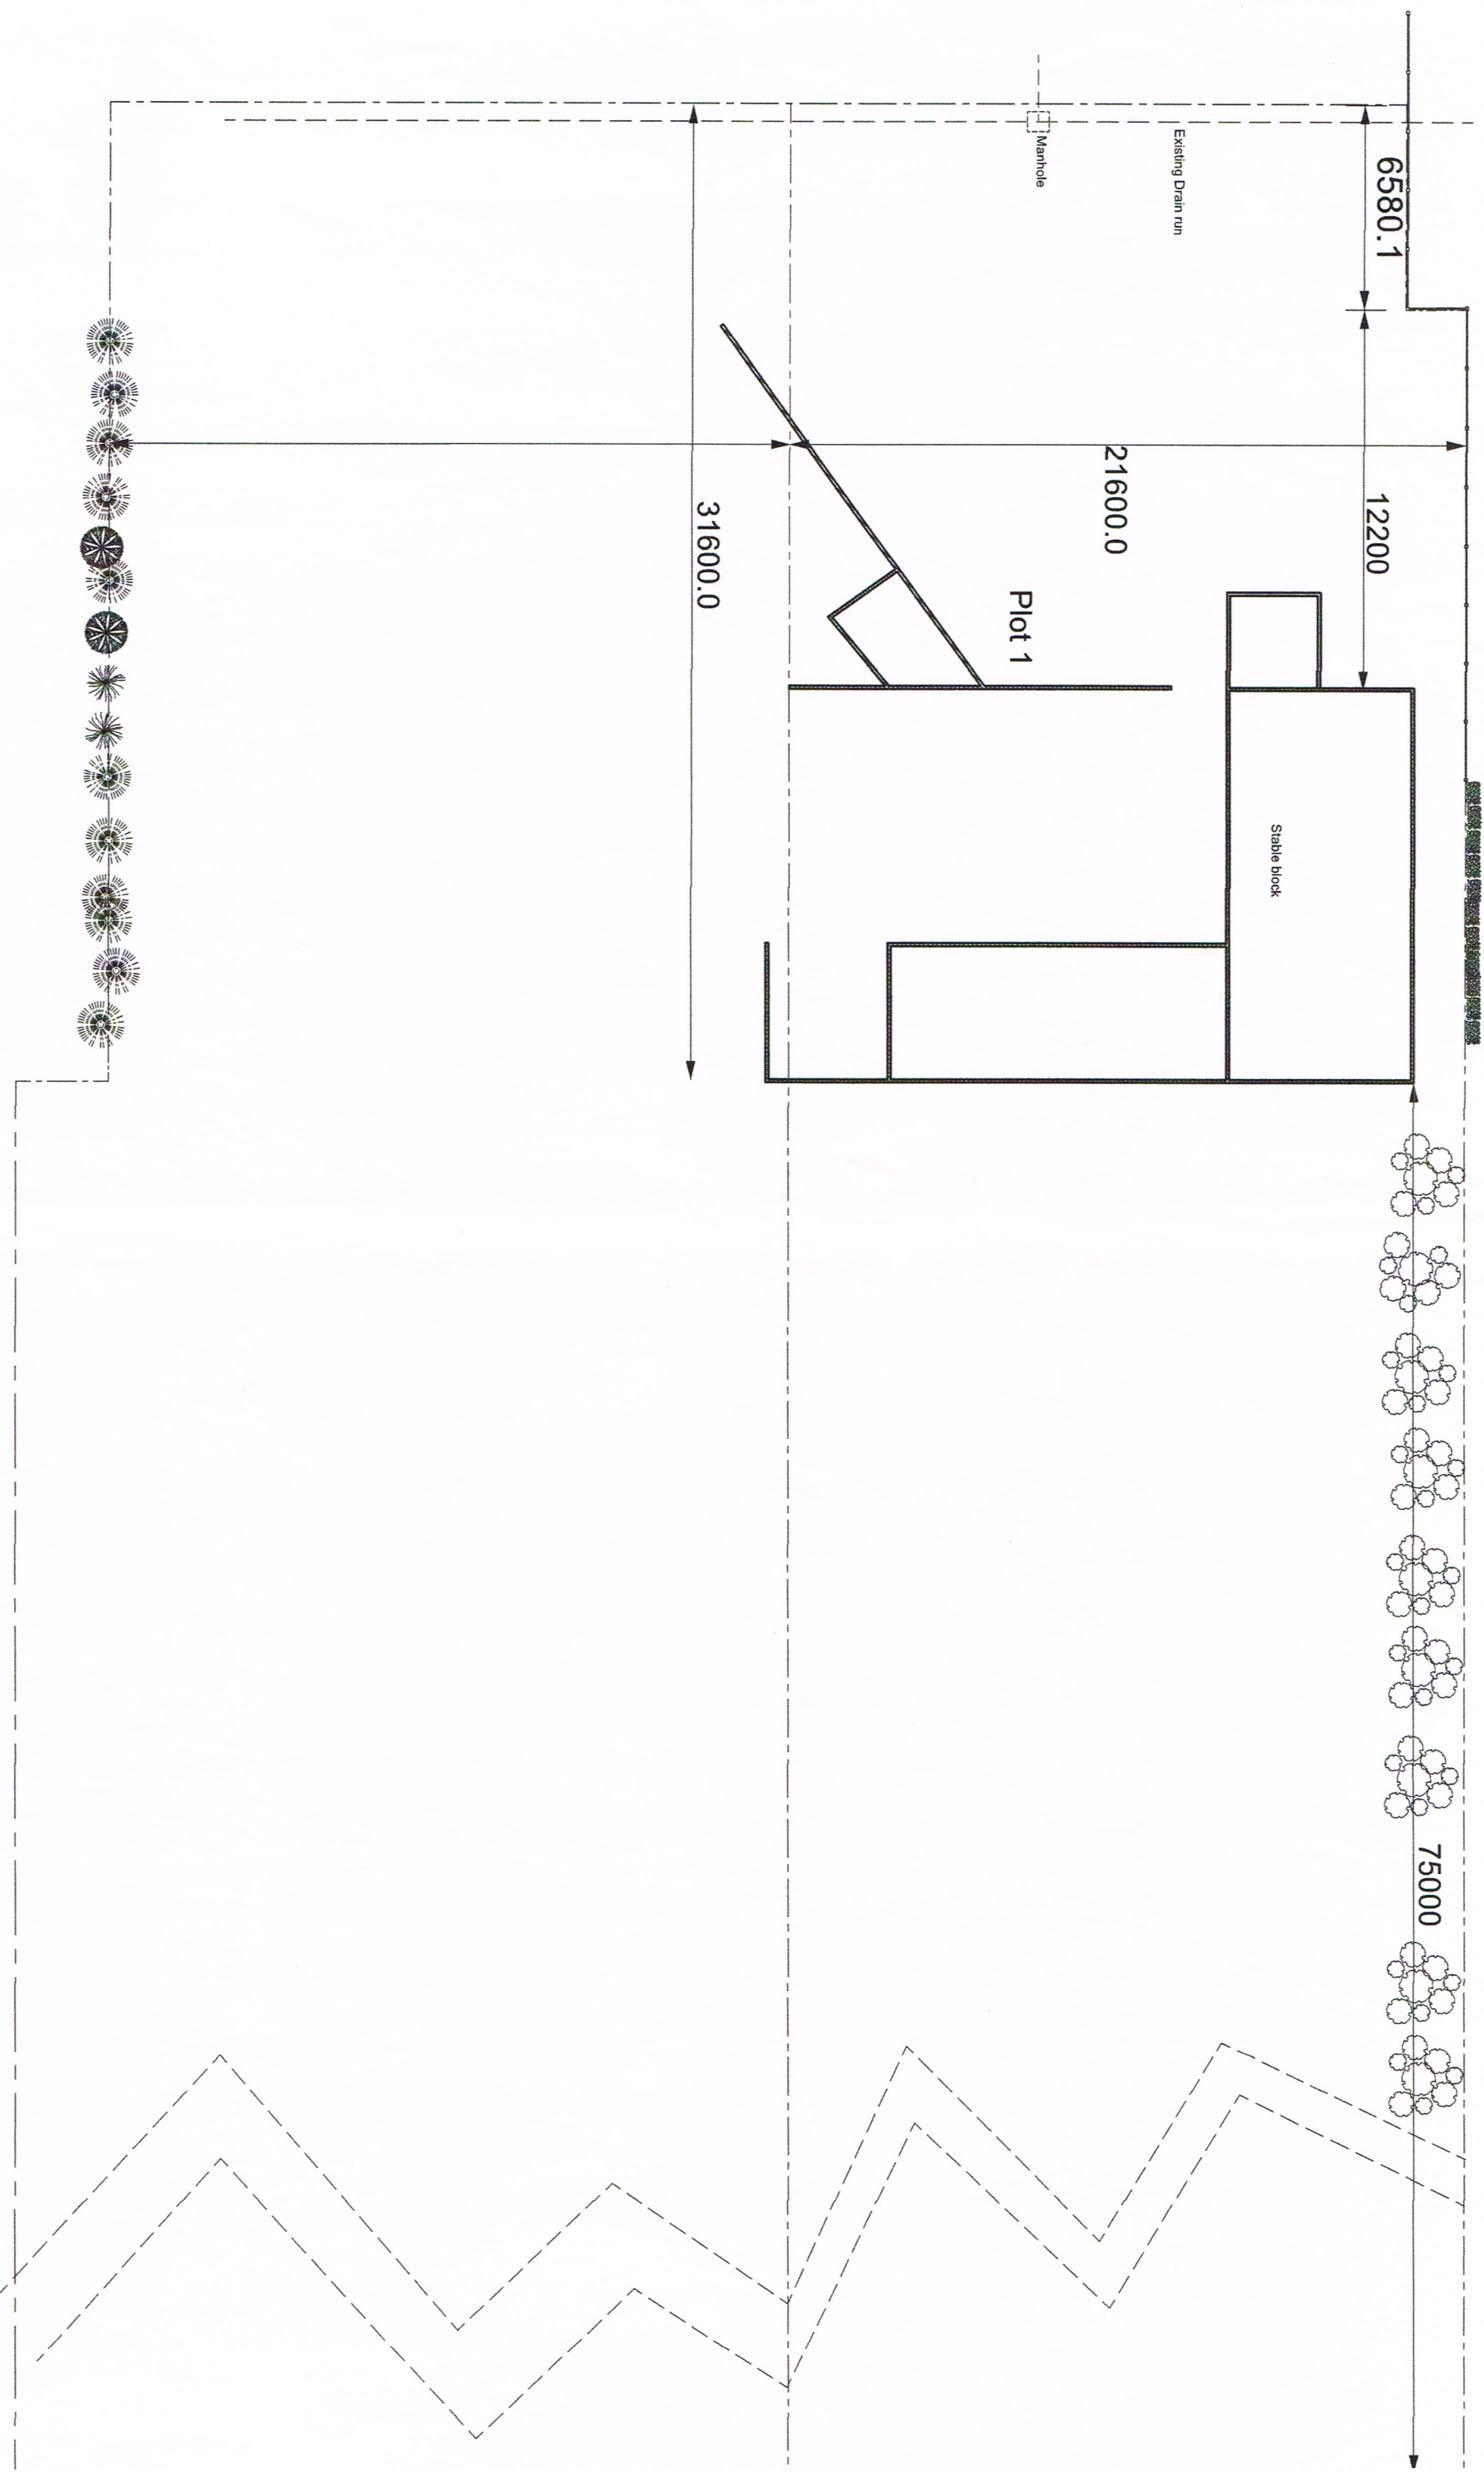


Peter Milburn
Peter Hewins Designs
128 Duke Road
London
W4 2DF
Mobile: 07973 814 108

Email: phewins@aol.com

Existing Plan Hewins House Plot 1 off Croft Lane

Scale 1:200 On A3

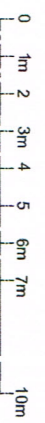

Drawing Number EP02

Rev

Site: Plot 1 next to the Retreat
Croft Lane
Hayling Island