



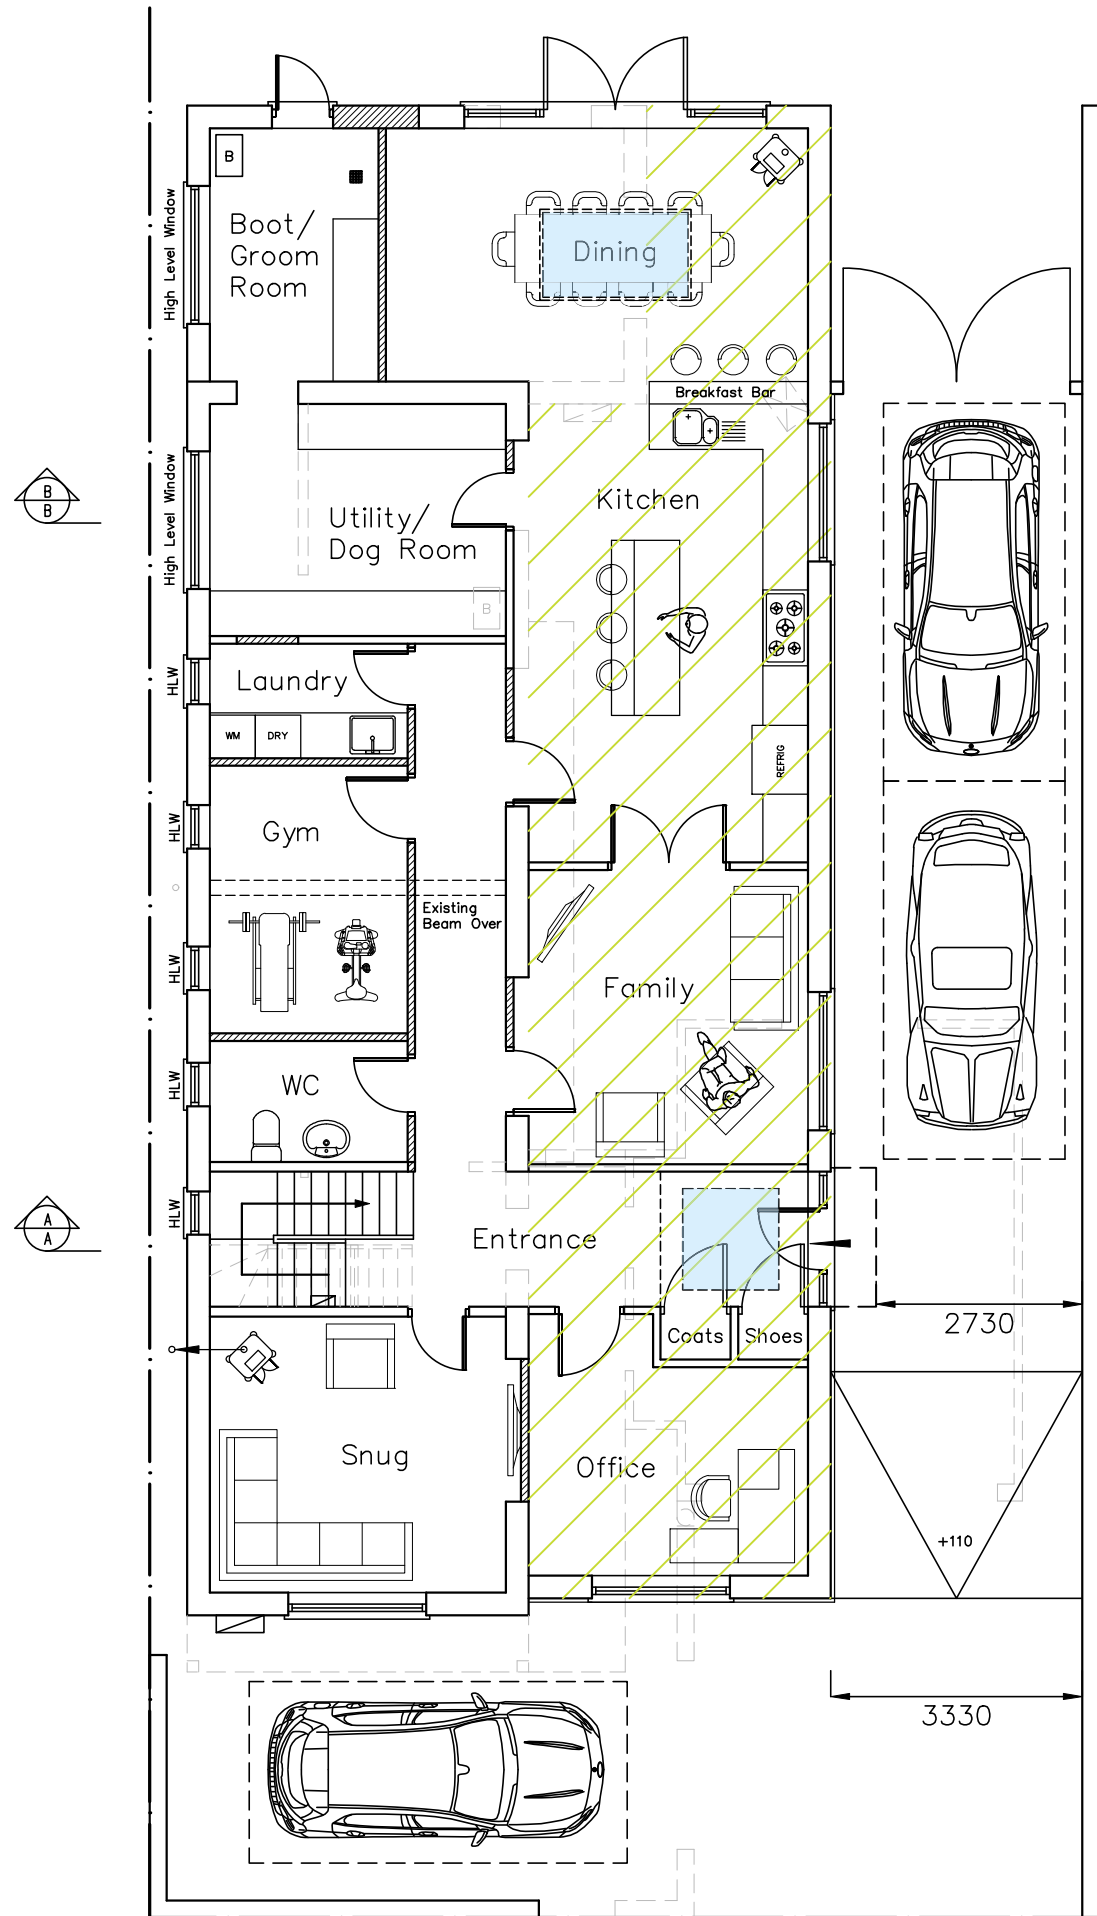

Ground Floor

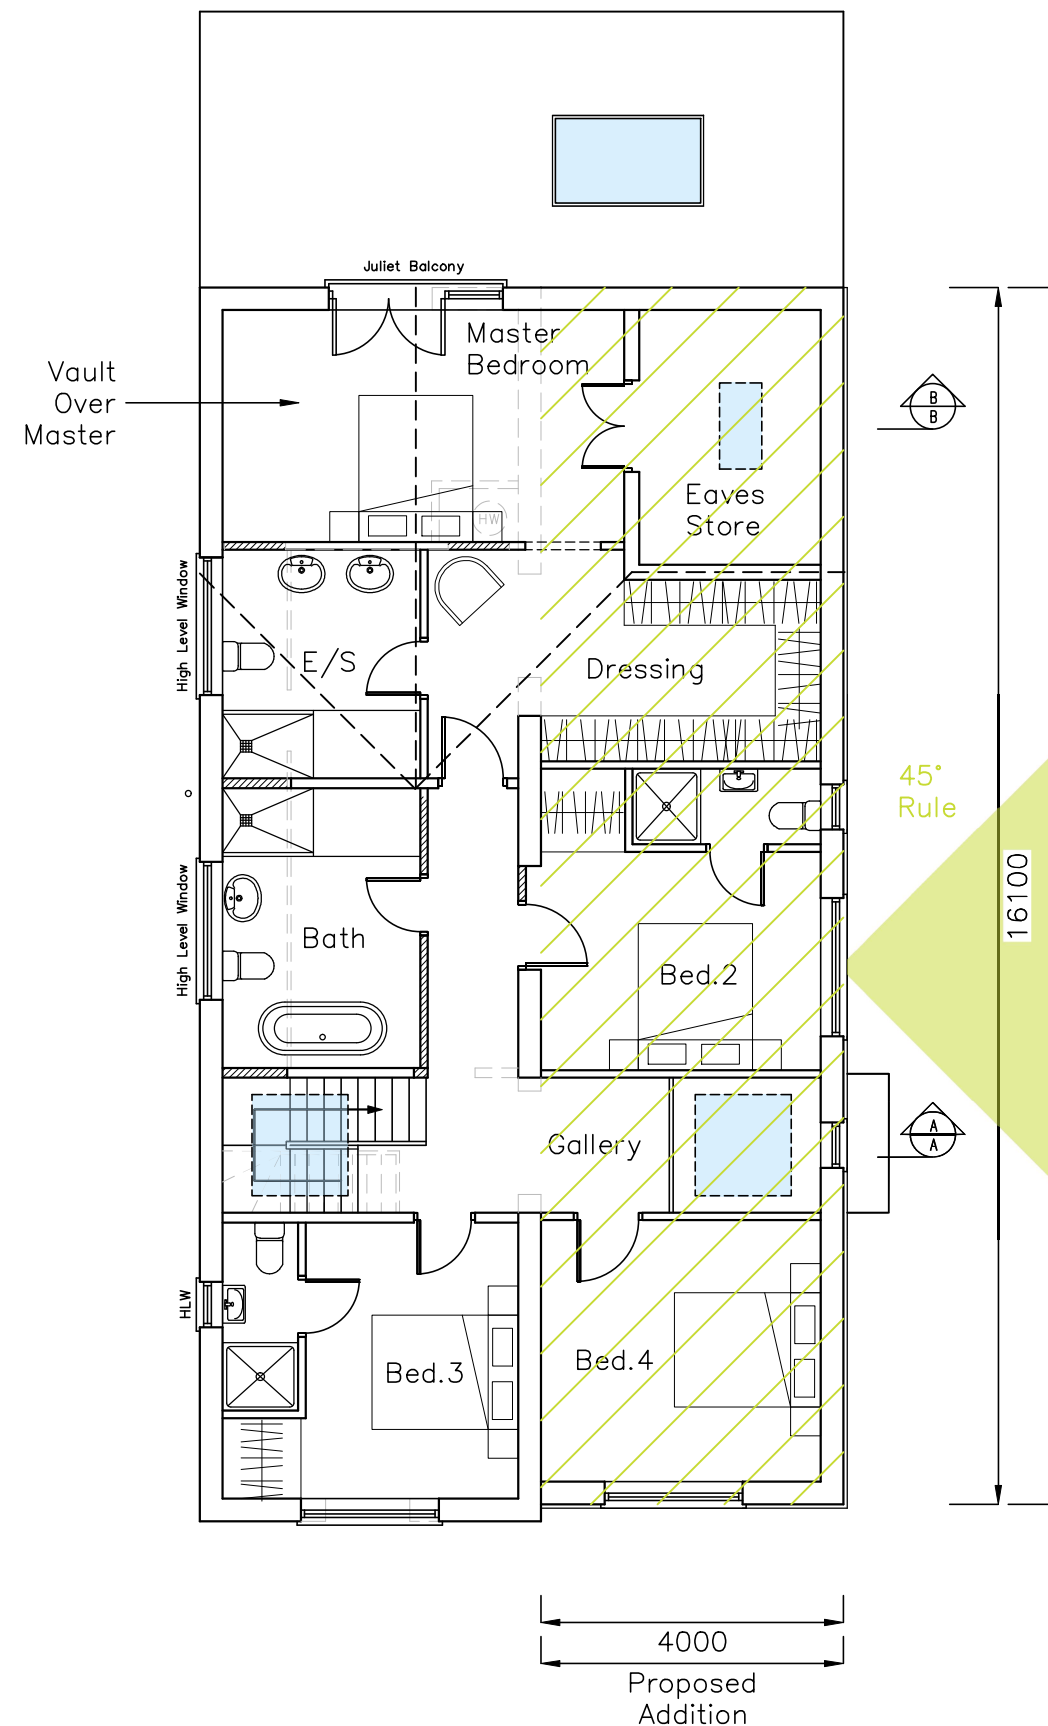

First Floor



CAD
 Critchley Architecture And Design Ltd.
 Contact: 02392 474 919 | info@caad.online
 The Old Brewery, 15E South Street, Havant, PO9 1BU

Proposed Floor Plans

Revisions

- a) 45° Rule/08.02.2021/SAR
- b)
- c)
- d)

8 Jubilee Road,
 Waterlooville,
 Hampshire,
 PO7 7RD

Scale A1=1:50, A3=1:100
 Drawn SAR
 Date 16/12/2020

20102-410 ^A