


NOTES:


Dimensions to be checked on site before commencing work. Any discrepancies shall be reported to the architect immediately.

Do not scale from these drawings except for planning purposes. Use figured dimensions only.


Where applicable this drawing is to be read in conjunction with other consultants' drawings.

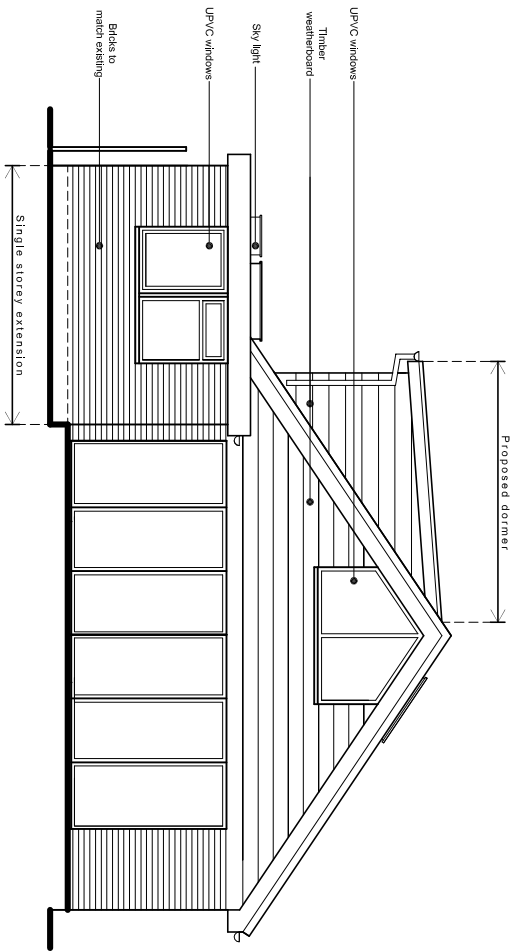


North (rear) elevation

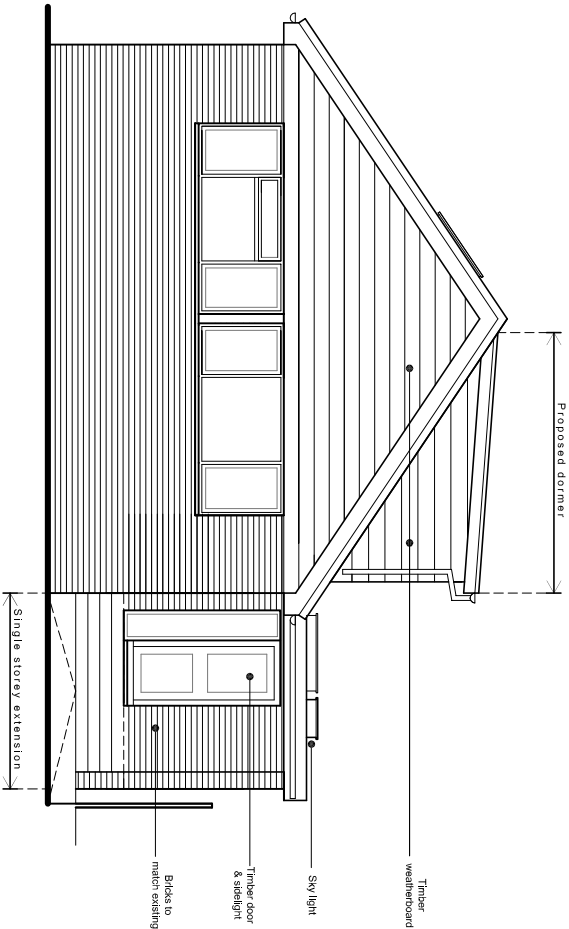

South (front) elevation

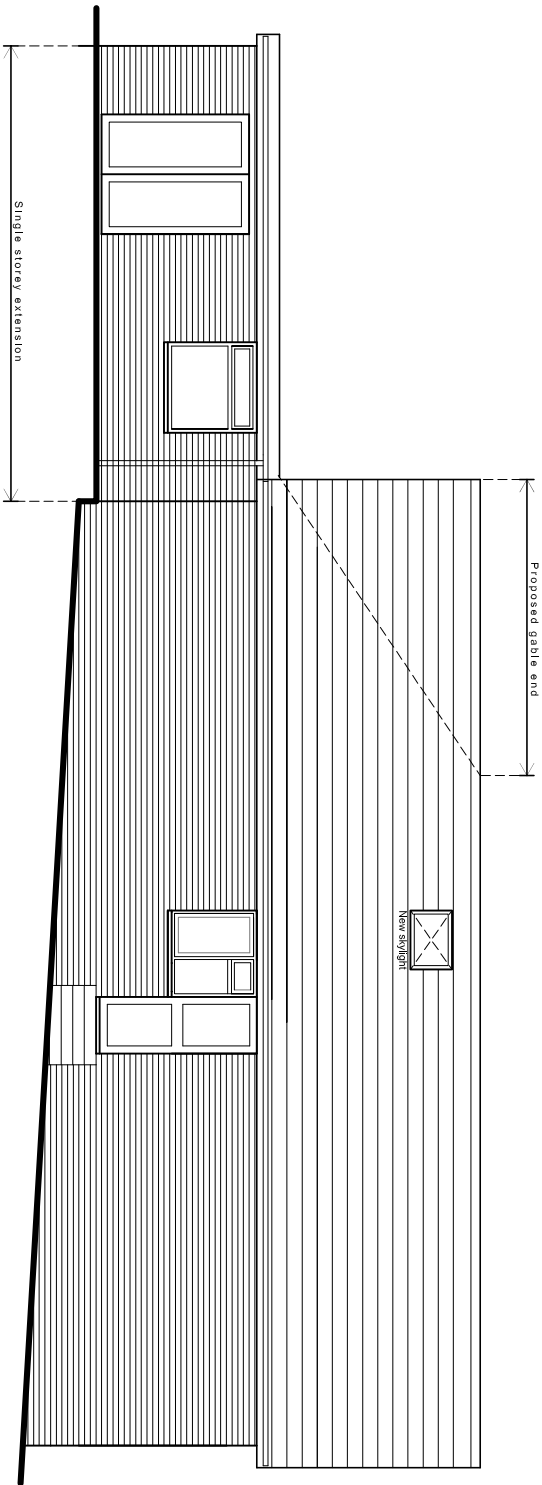


West (side) elevation

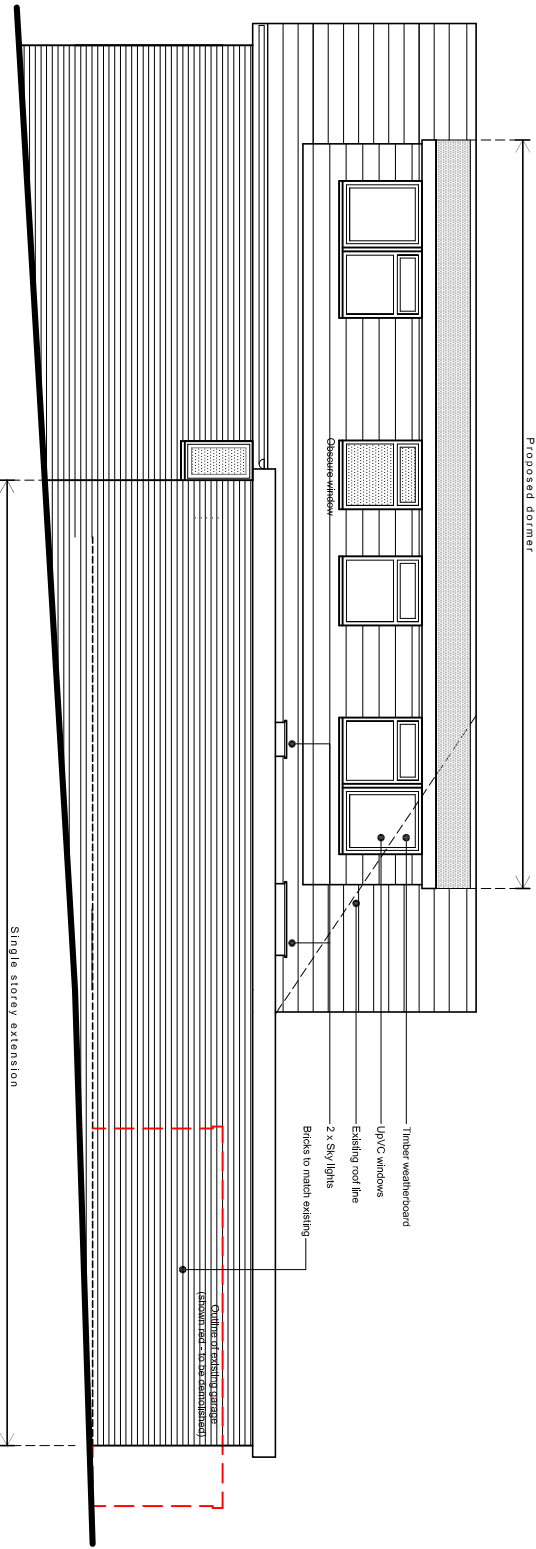

East (side) elevation

Proposed elevations scale 1:100

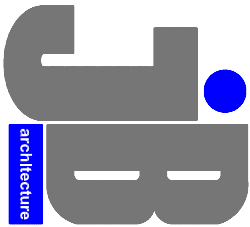

JIMMY BESSANT ARCHITECTURE
TEL: 01243 373620 M: 07769904282
E: jimmy@jb-architecture.co.uk
Web: www.jb-architecture.co.uk

For
MR & MRS WOOLFENDEN

Project
**PROPOSED SIDE / REAR EXTENSION
AT 67 BIRCH TREE DRIVE
EMSWORTH
PO10 7RU**

Title
PROPOSED ELEVATIONS

Date	Drawn	Scale	Checked
JUNE 2016	JB	As shown @ A3	-
Job Number	Drawing Number	Revision	
PL8816	401		