



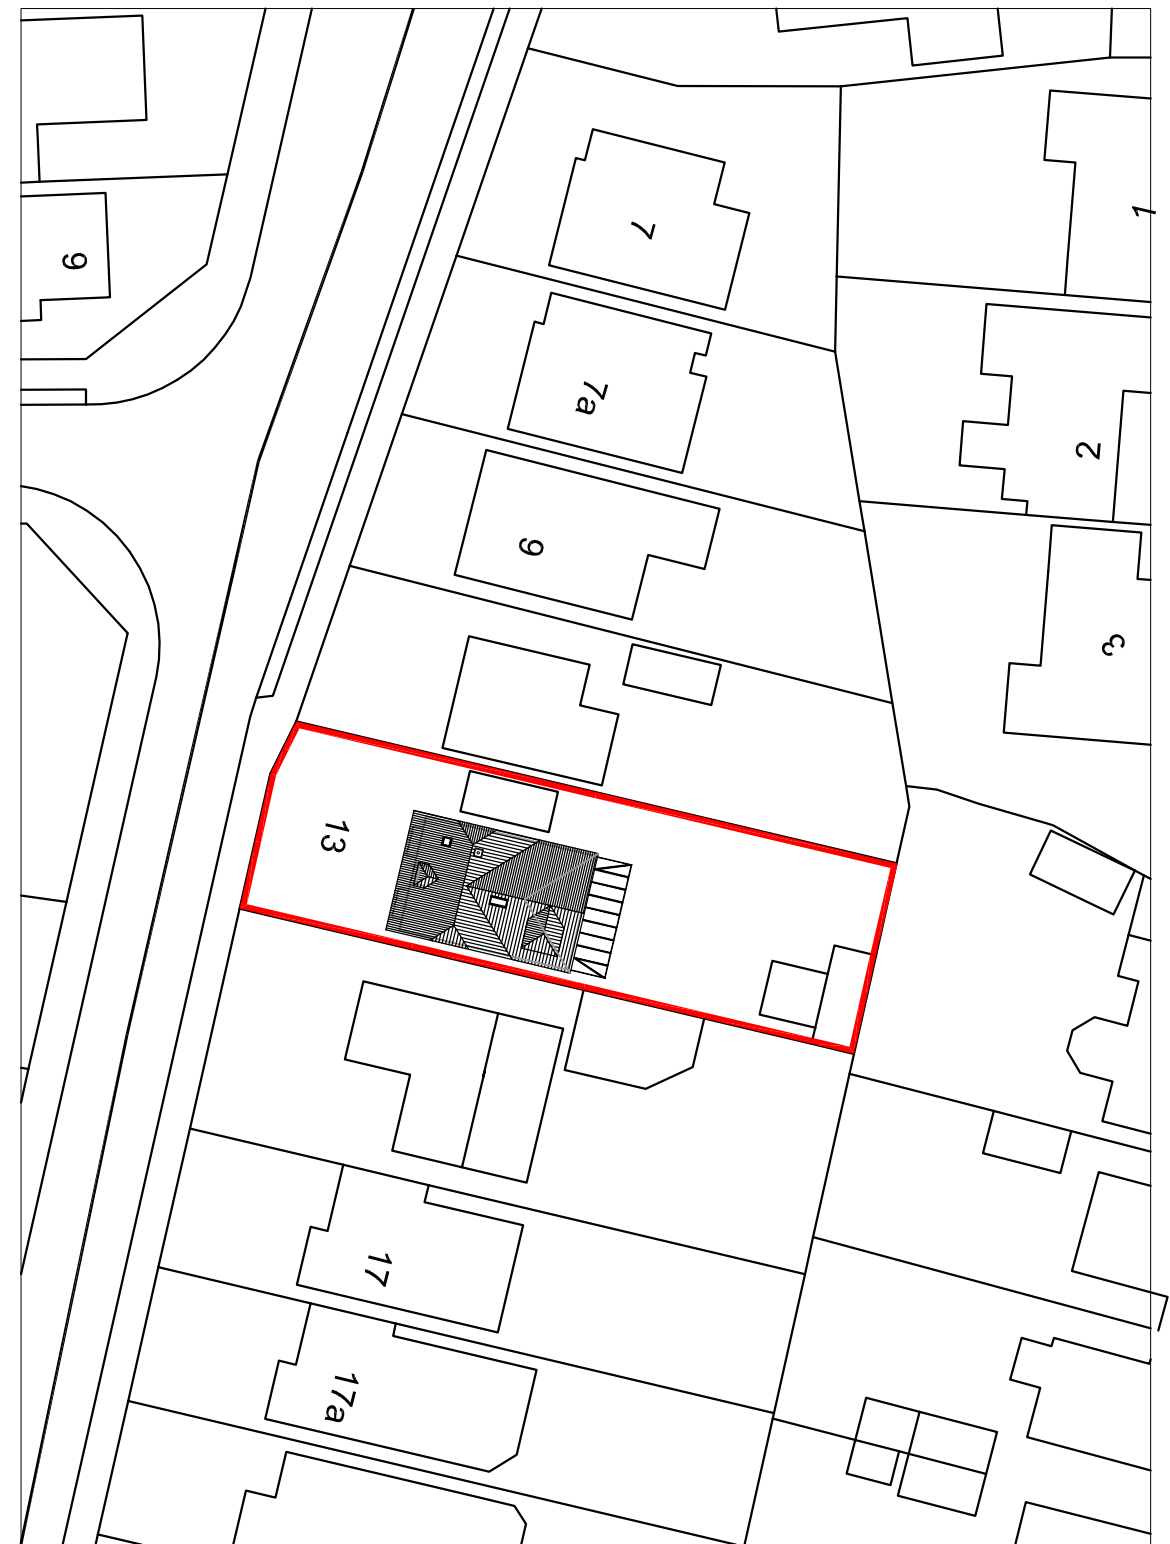

LOCATION PLAN 1:1250

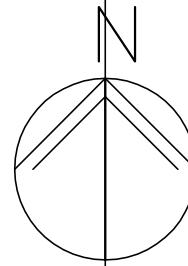

BLOCK PLAN 1:500


m 10 20 30 40

13 Sea Grove Avenue
Hayling Island
P011 9EU

SITE PLANS

Revisions

- A.
- B.
- C.
- D.

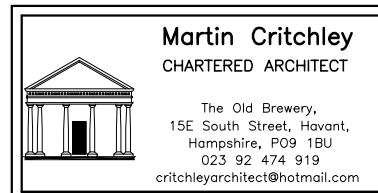

Scale A3 = AS SHOWN
Date 06/06/16
Drawn OS

1640-101⁰

© Crown Copyright
All rights reserved.
Reproduced by Permission.
Licence No. 100046837