


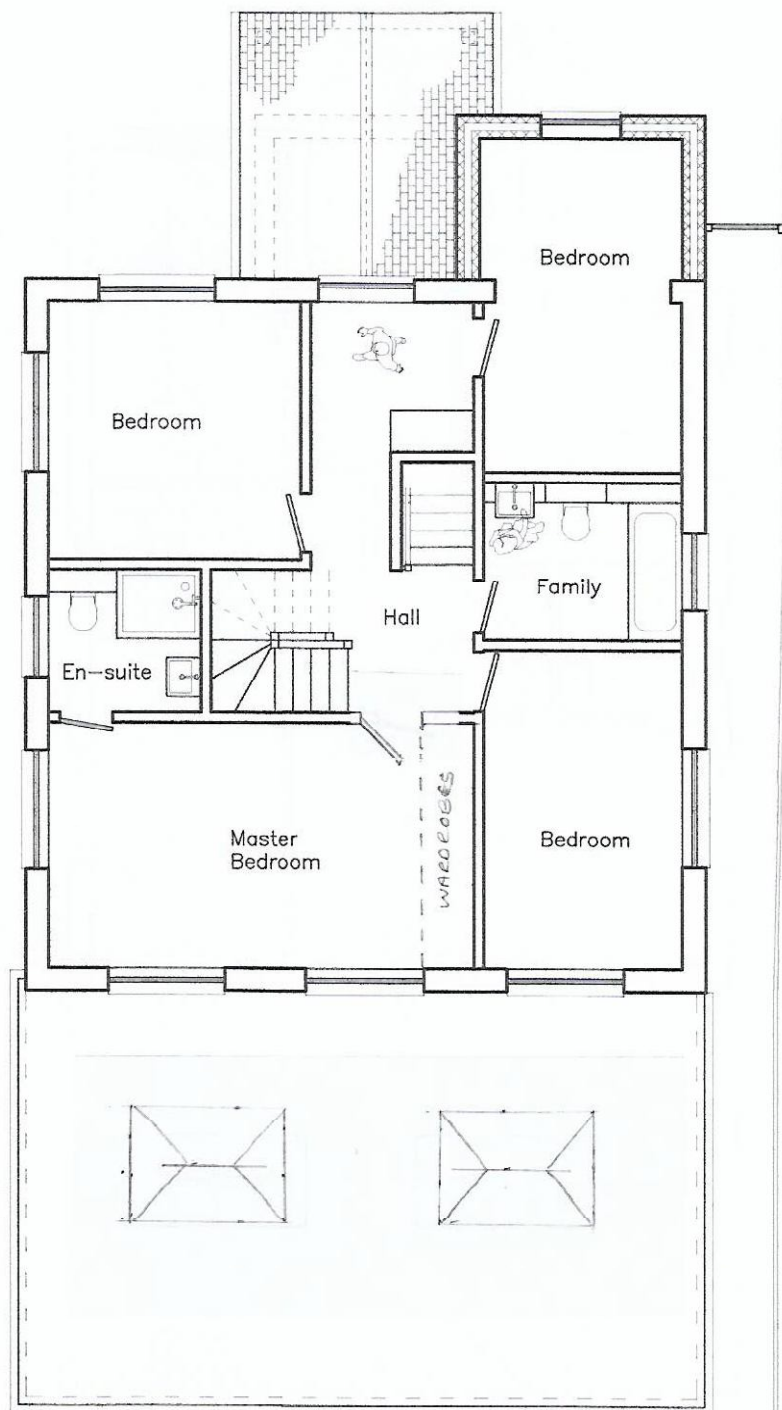

*SKYLIGHT POSITION MEASURED OFF THE BACK WALL
OF EXISTING HOUSE
PROPOSED FIRST FLOOR
REF. NO.: 27-2

