


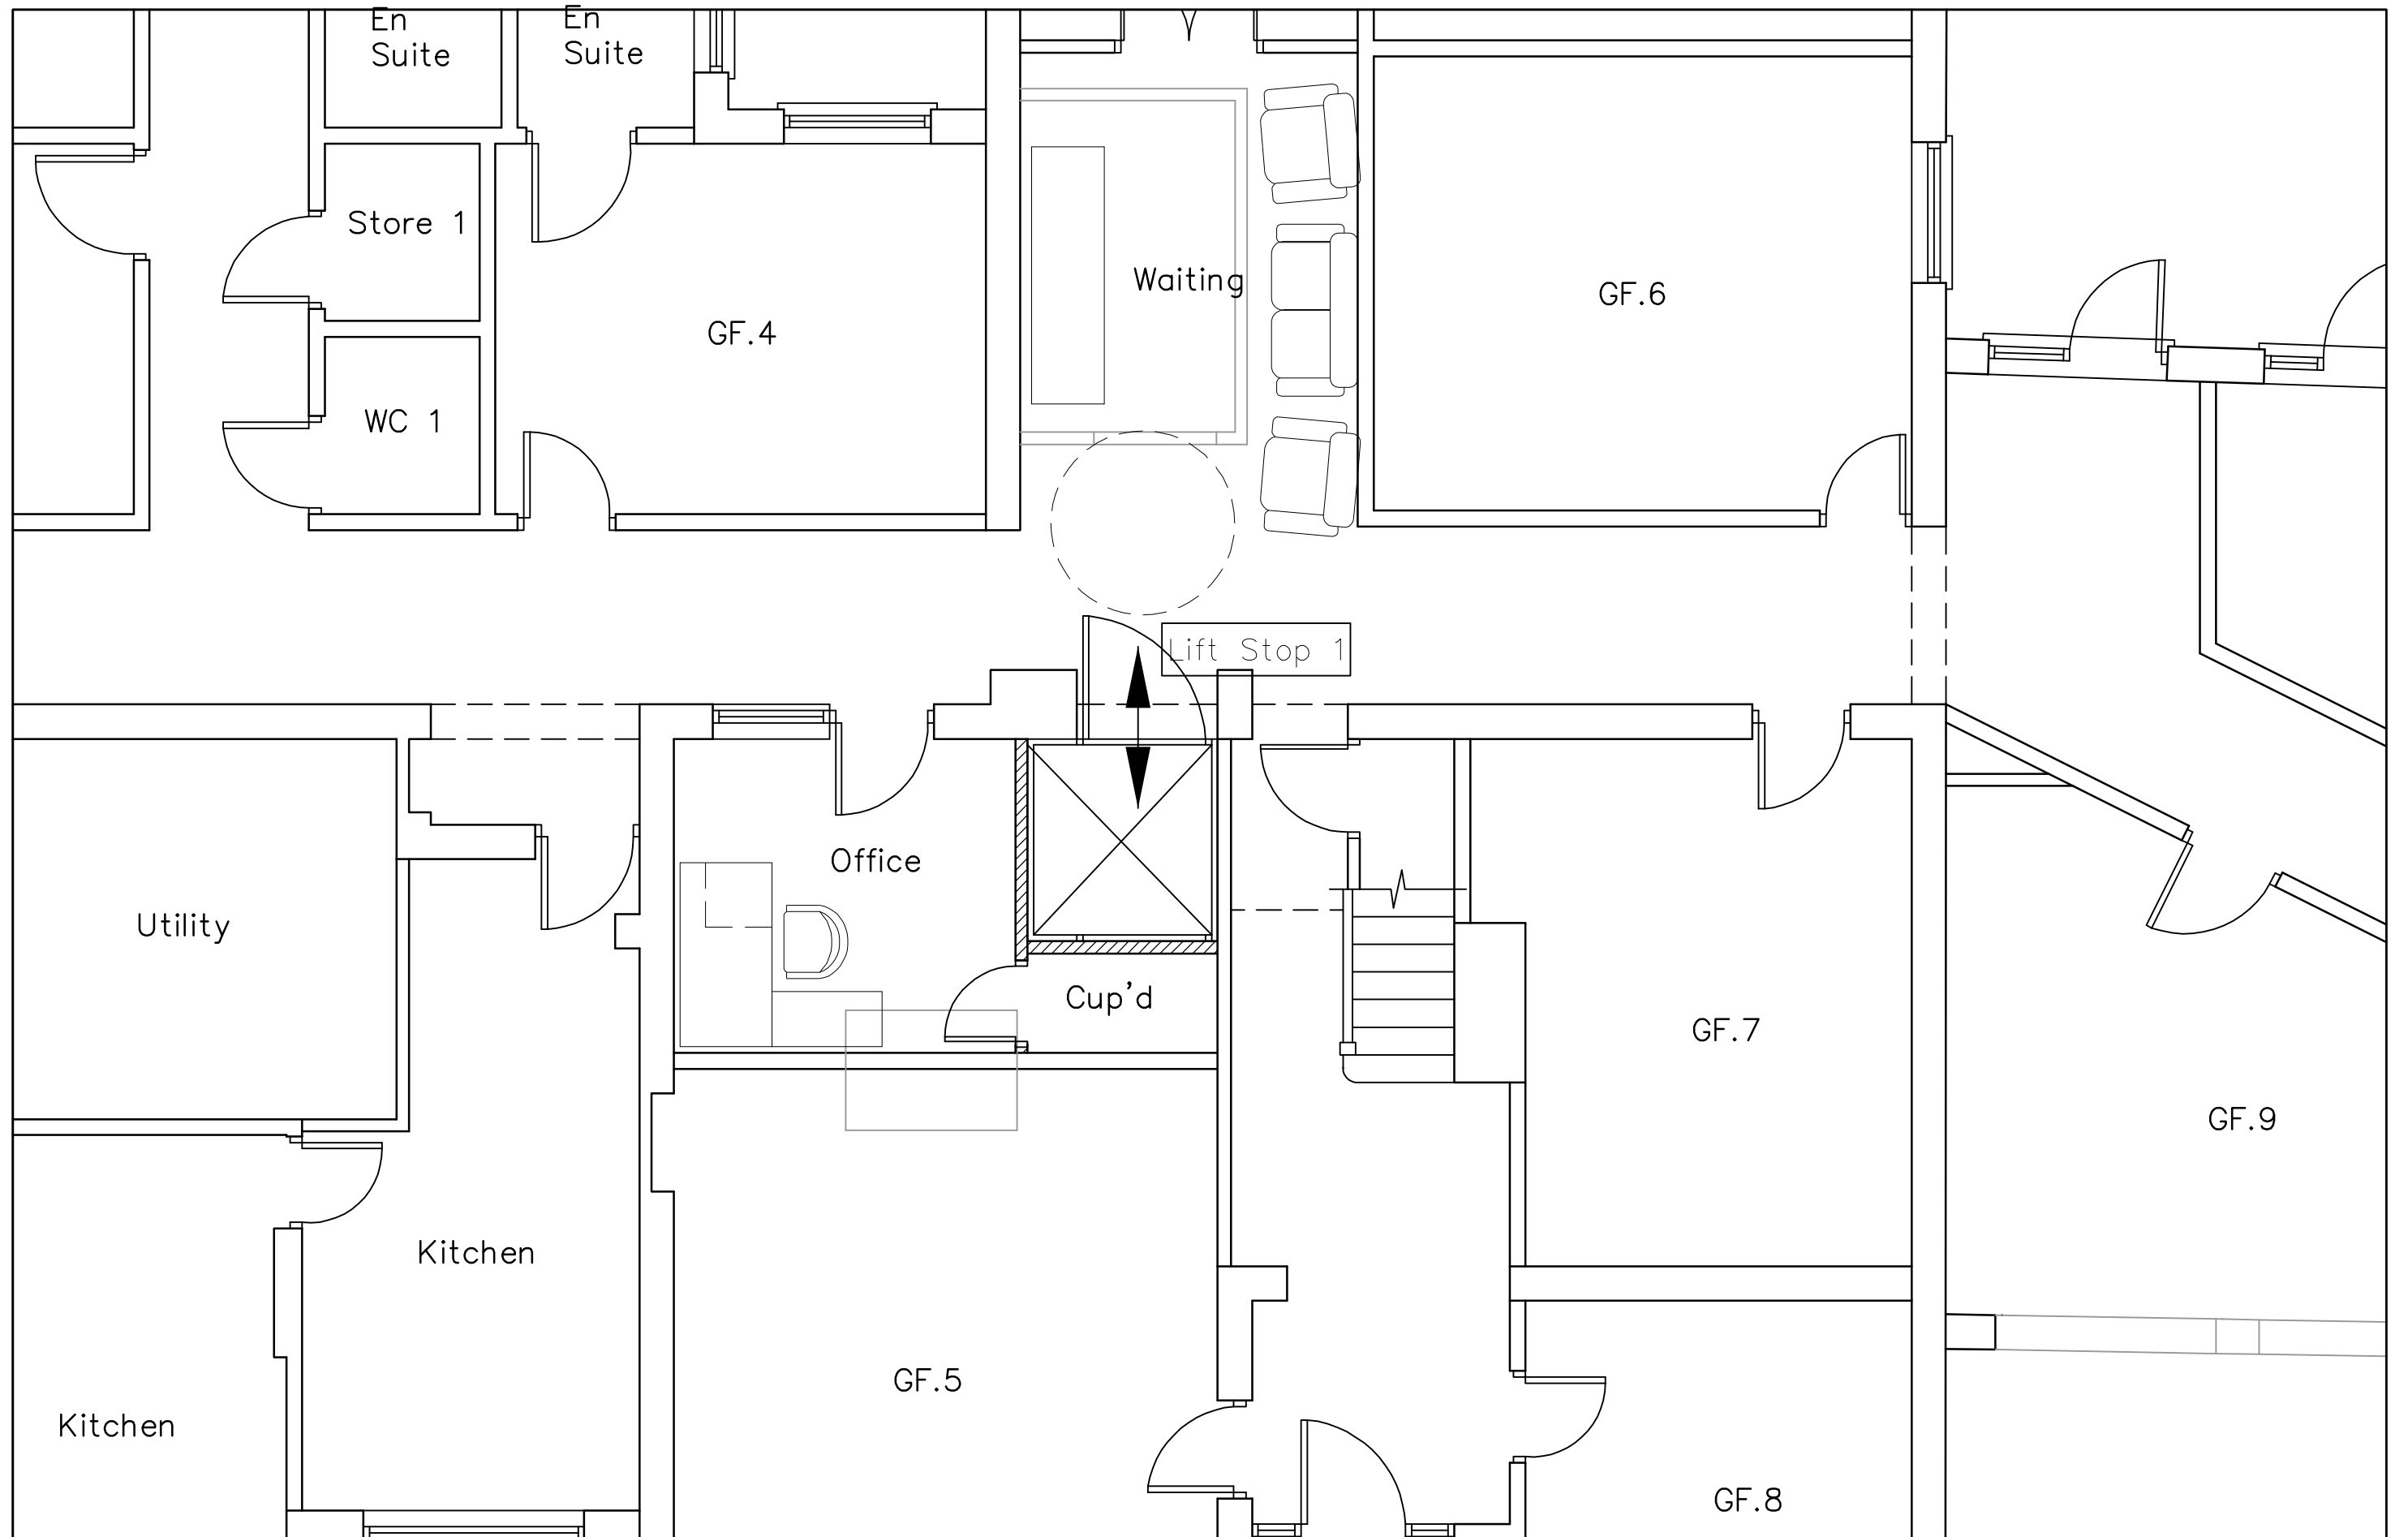


Blossom House
Beech Grove
Hayling Island
PO11 9DP
metres

Proposed Lift:
Ground Floor

Revisions
A.

10

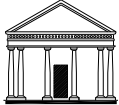

Martin Critchley
CHARTERED ARCHITECT

The Old Brewery,
15E South Street, Havant,
Hampshire, PO9 1BU
023 92 474 919
critchleyarchitect@hotmail.com

Scale A3 = 1:50
Drawn SAR
Date 27/05/16

1618-405⁰