




CAAD

Critchley Architecture And Design Ltd.
Contact: 02392 474 919 | info@caad.online

The Old Brewery, 15E South Street, Havant, PO9 1BU

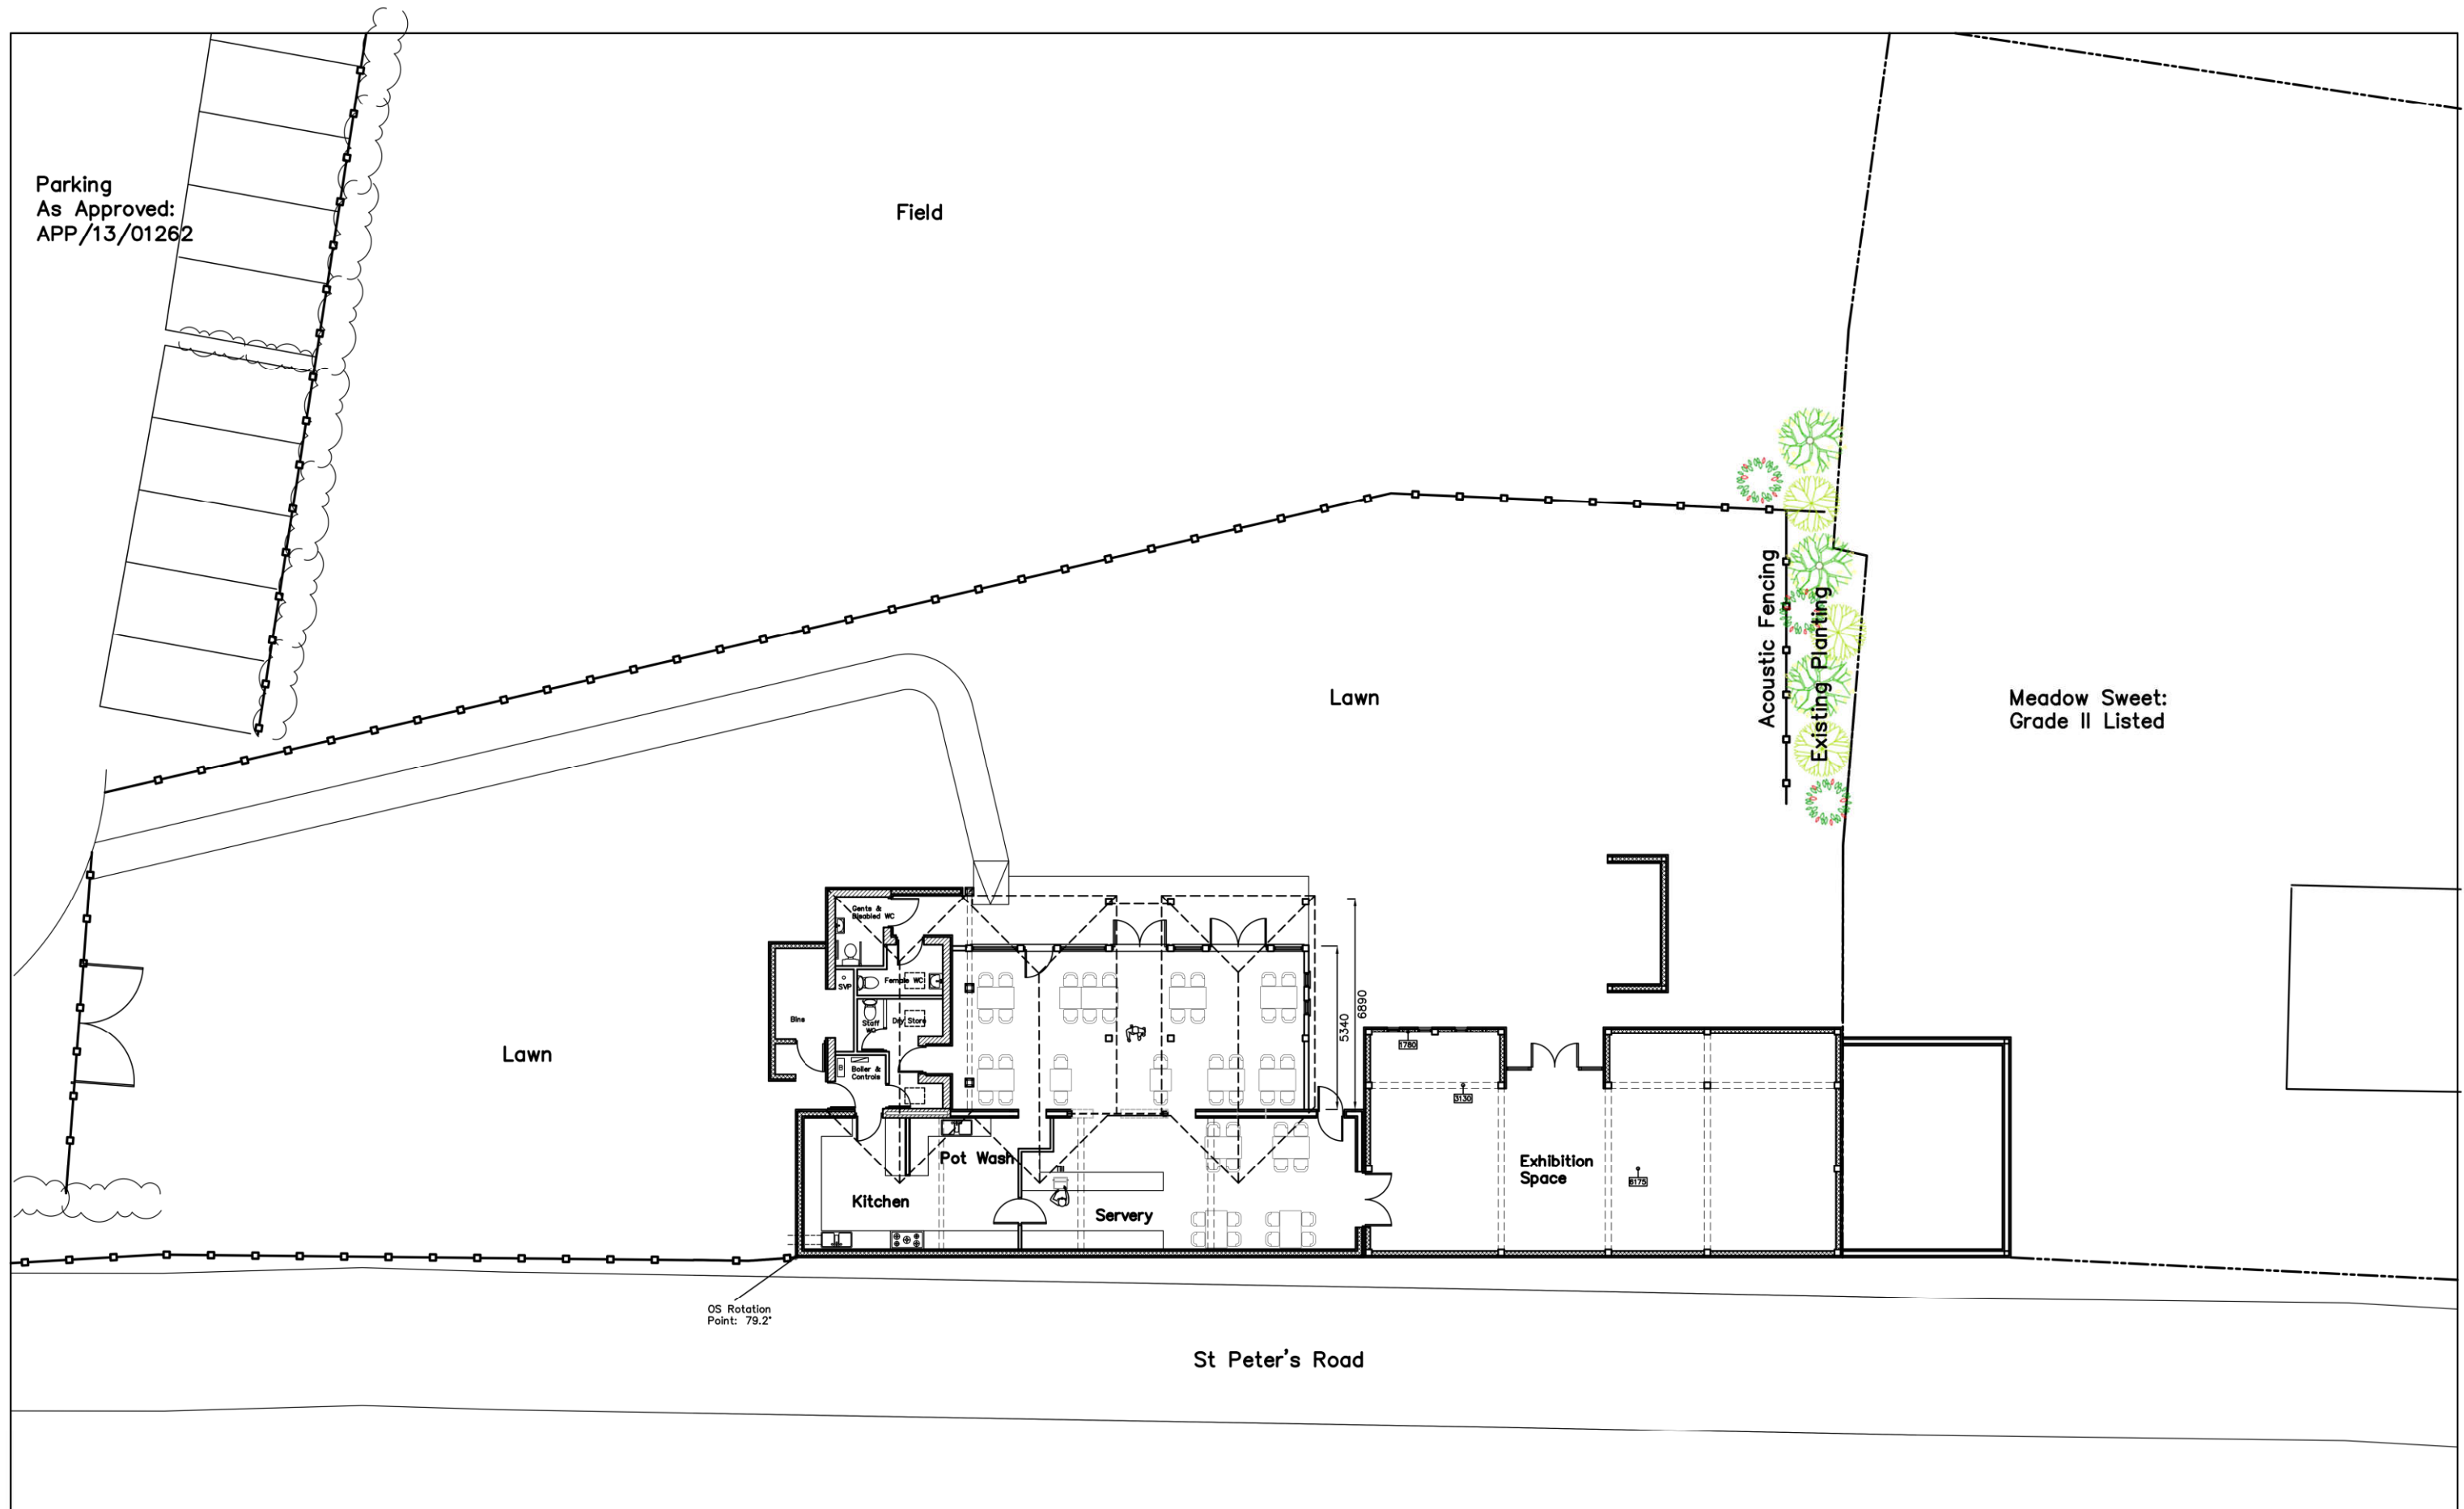

EXISTING PLAN

Revisions

- a) Planting Ammendments/14.09.2021/LNR
- b)
- c)
- d)

Northney Farm
Tea Rooms,
St Peter's Rd,
Hayling,
PO11 0RX

Scale A1=1:100, A3=1:200
Drawn SAR/JHL
Date 05/08/2021

21089-201^A

20m

40m

80m

80m