

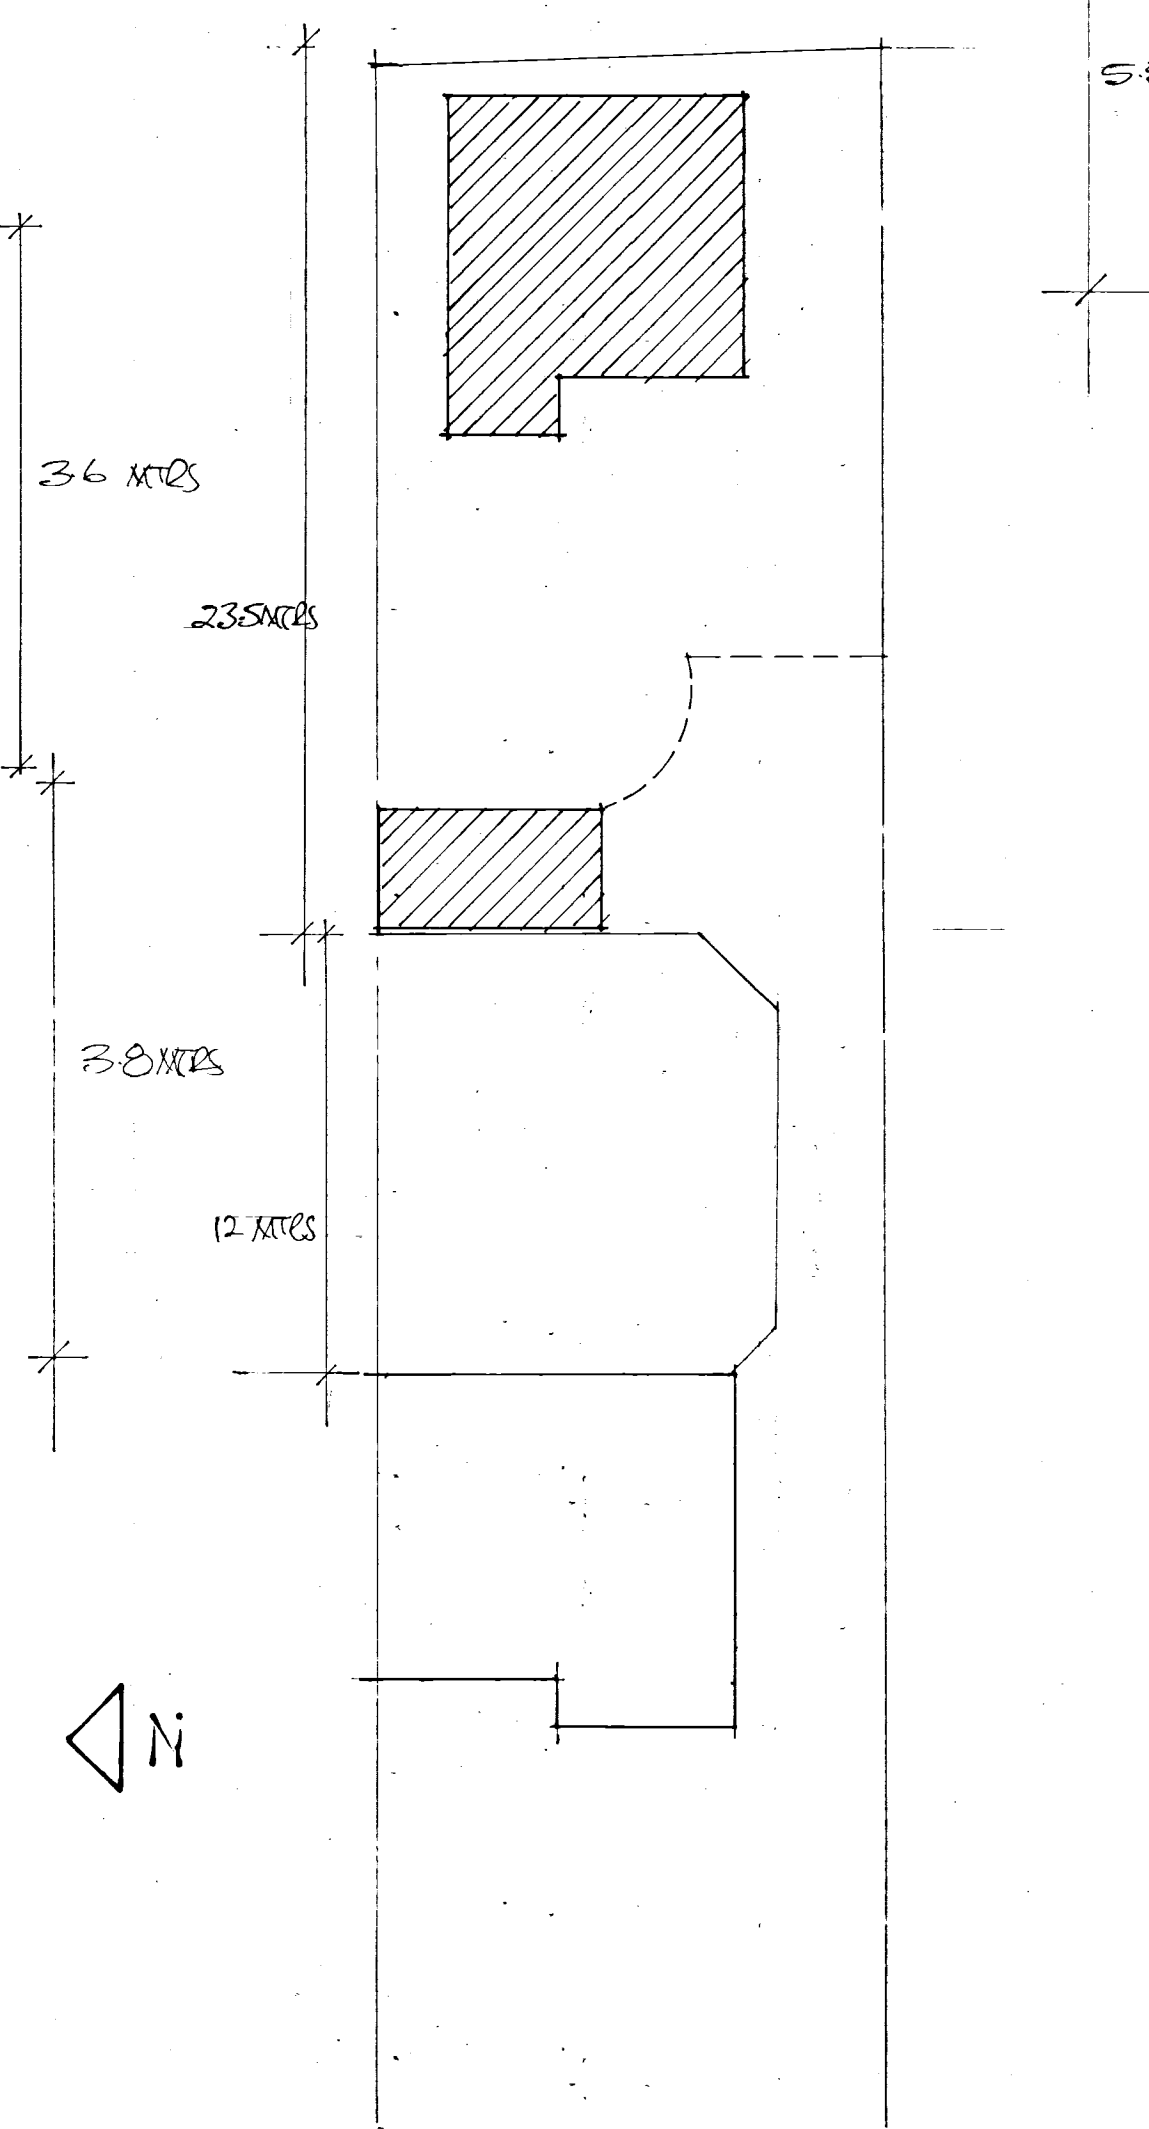
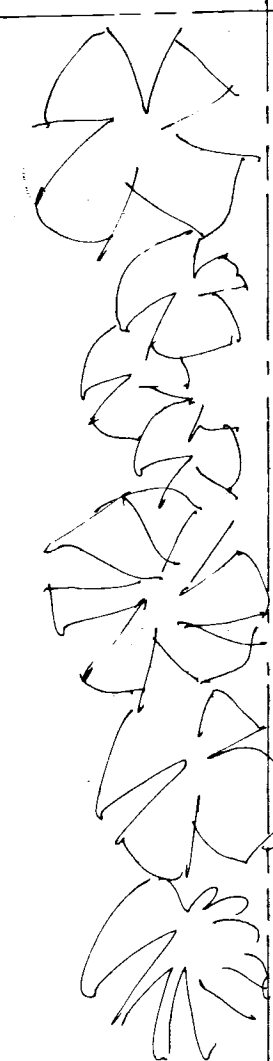
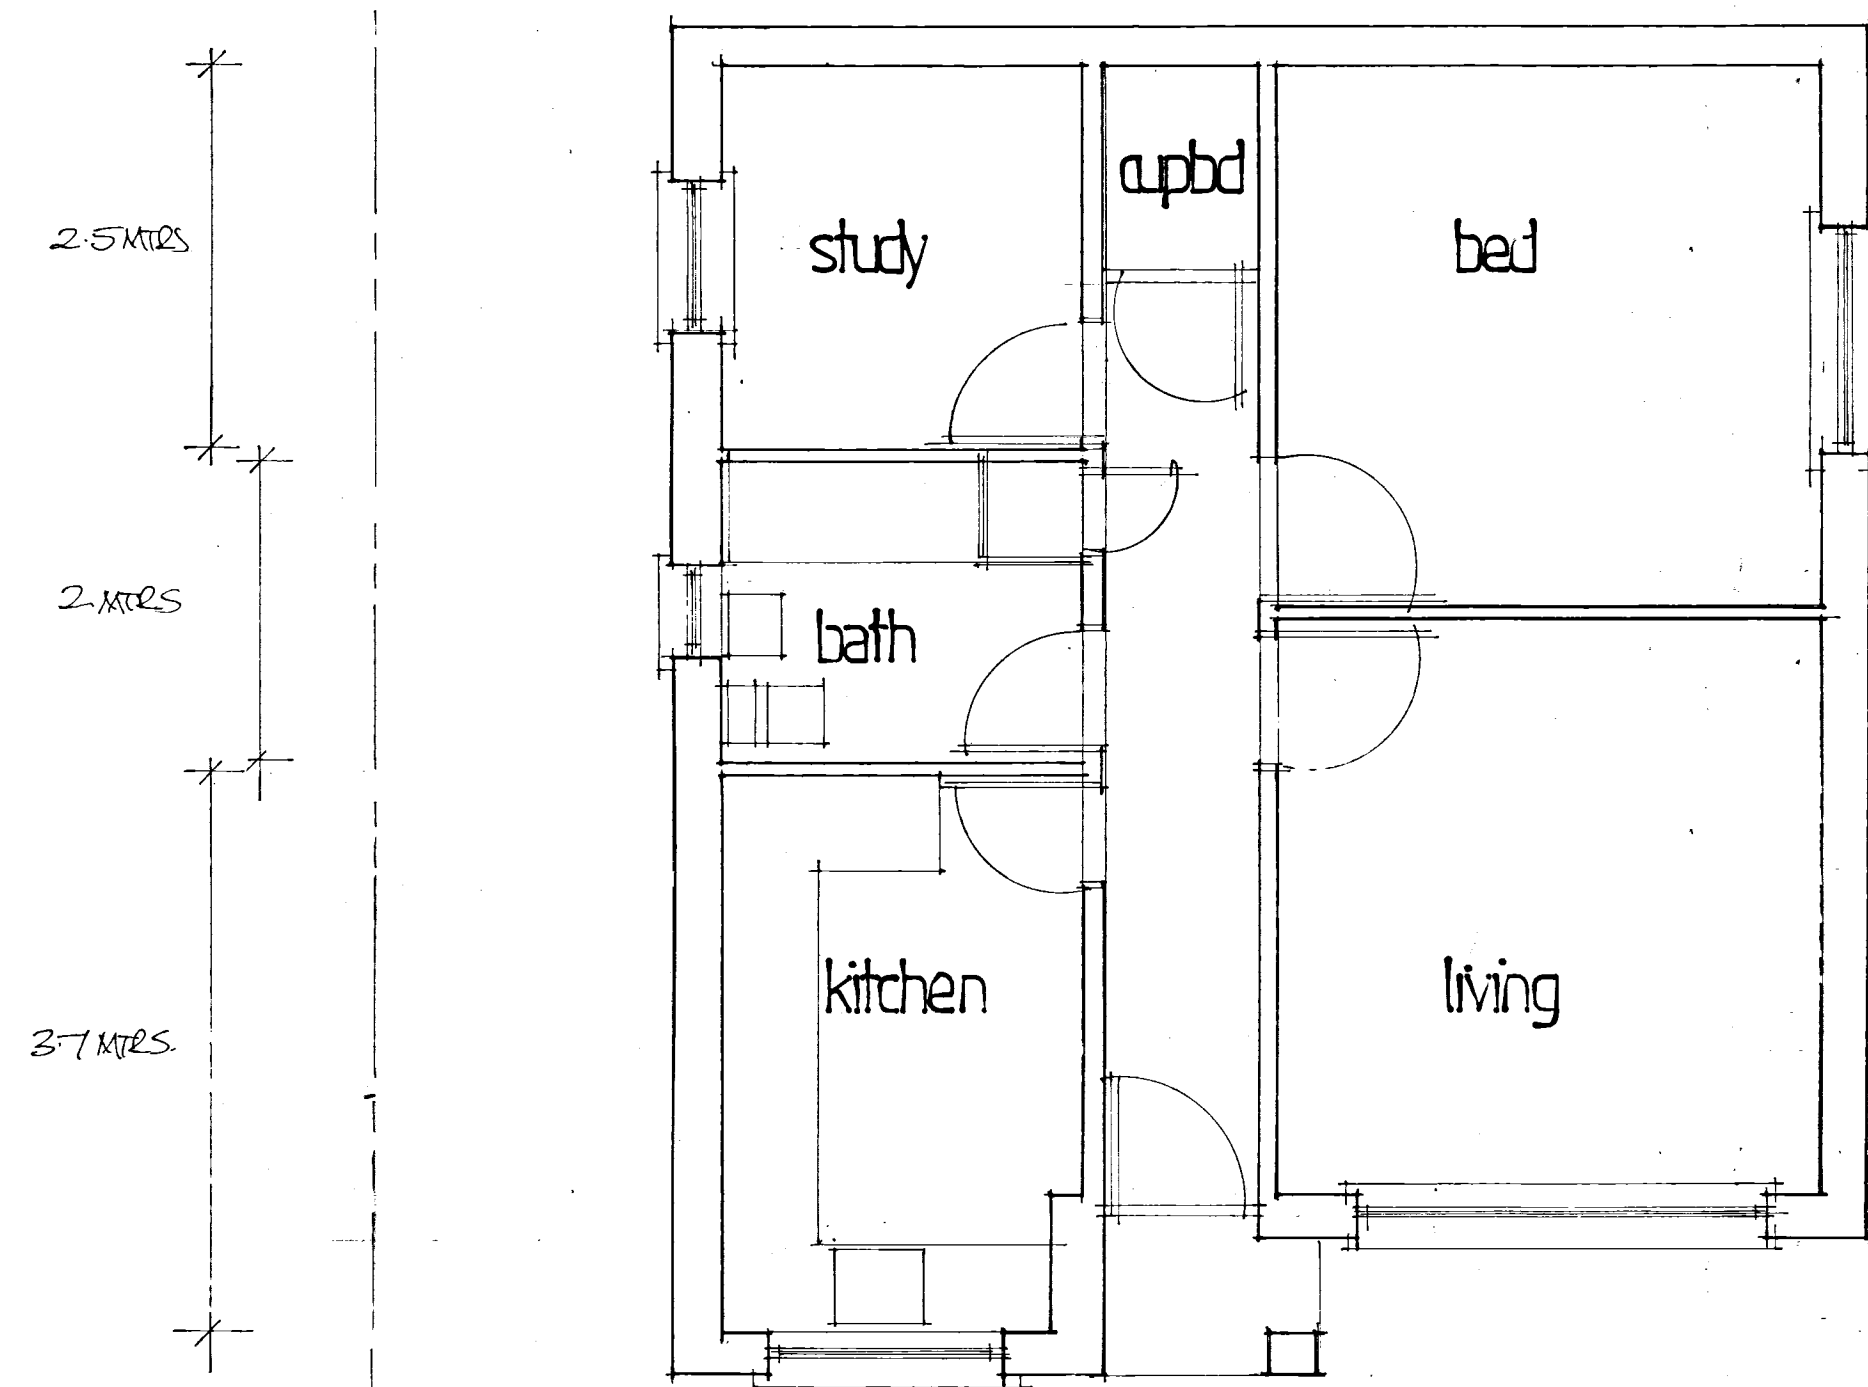
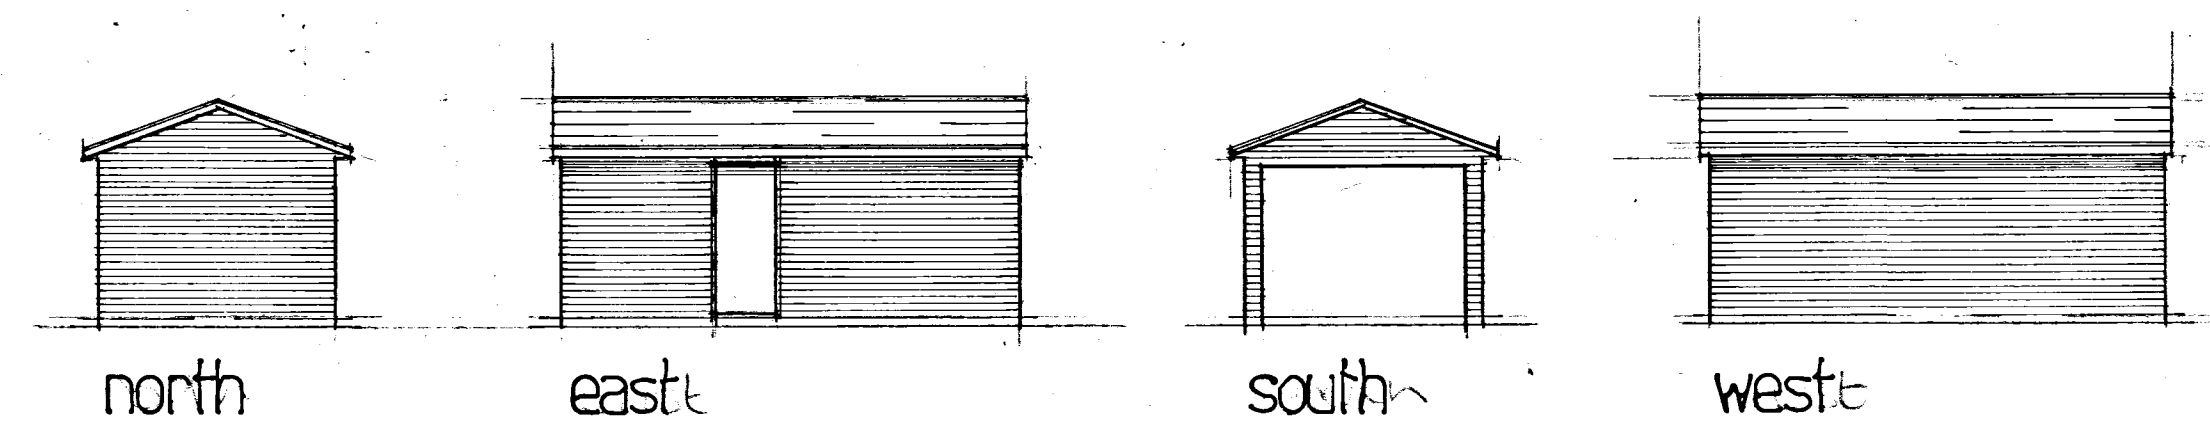


2.4 MTRS
3.6 MTRS
1 MTR

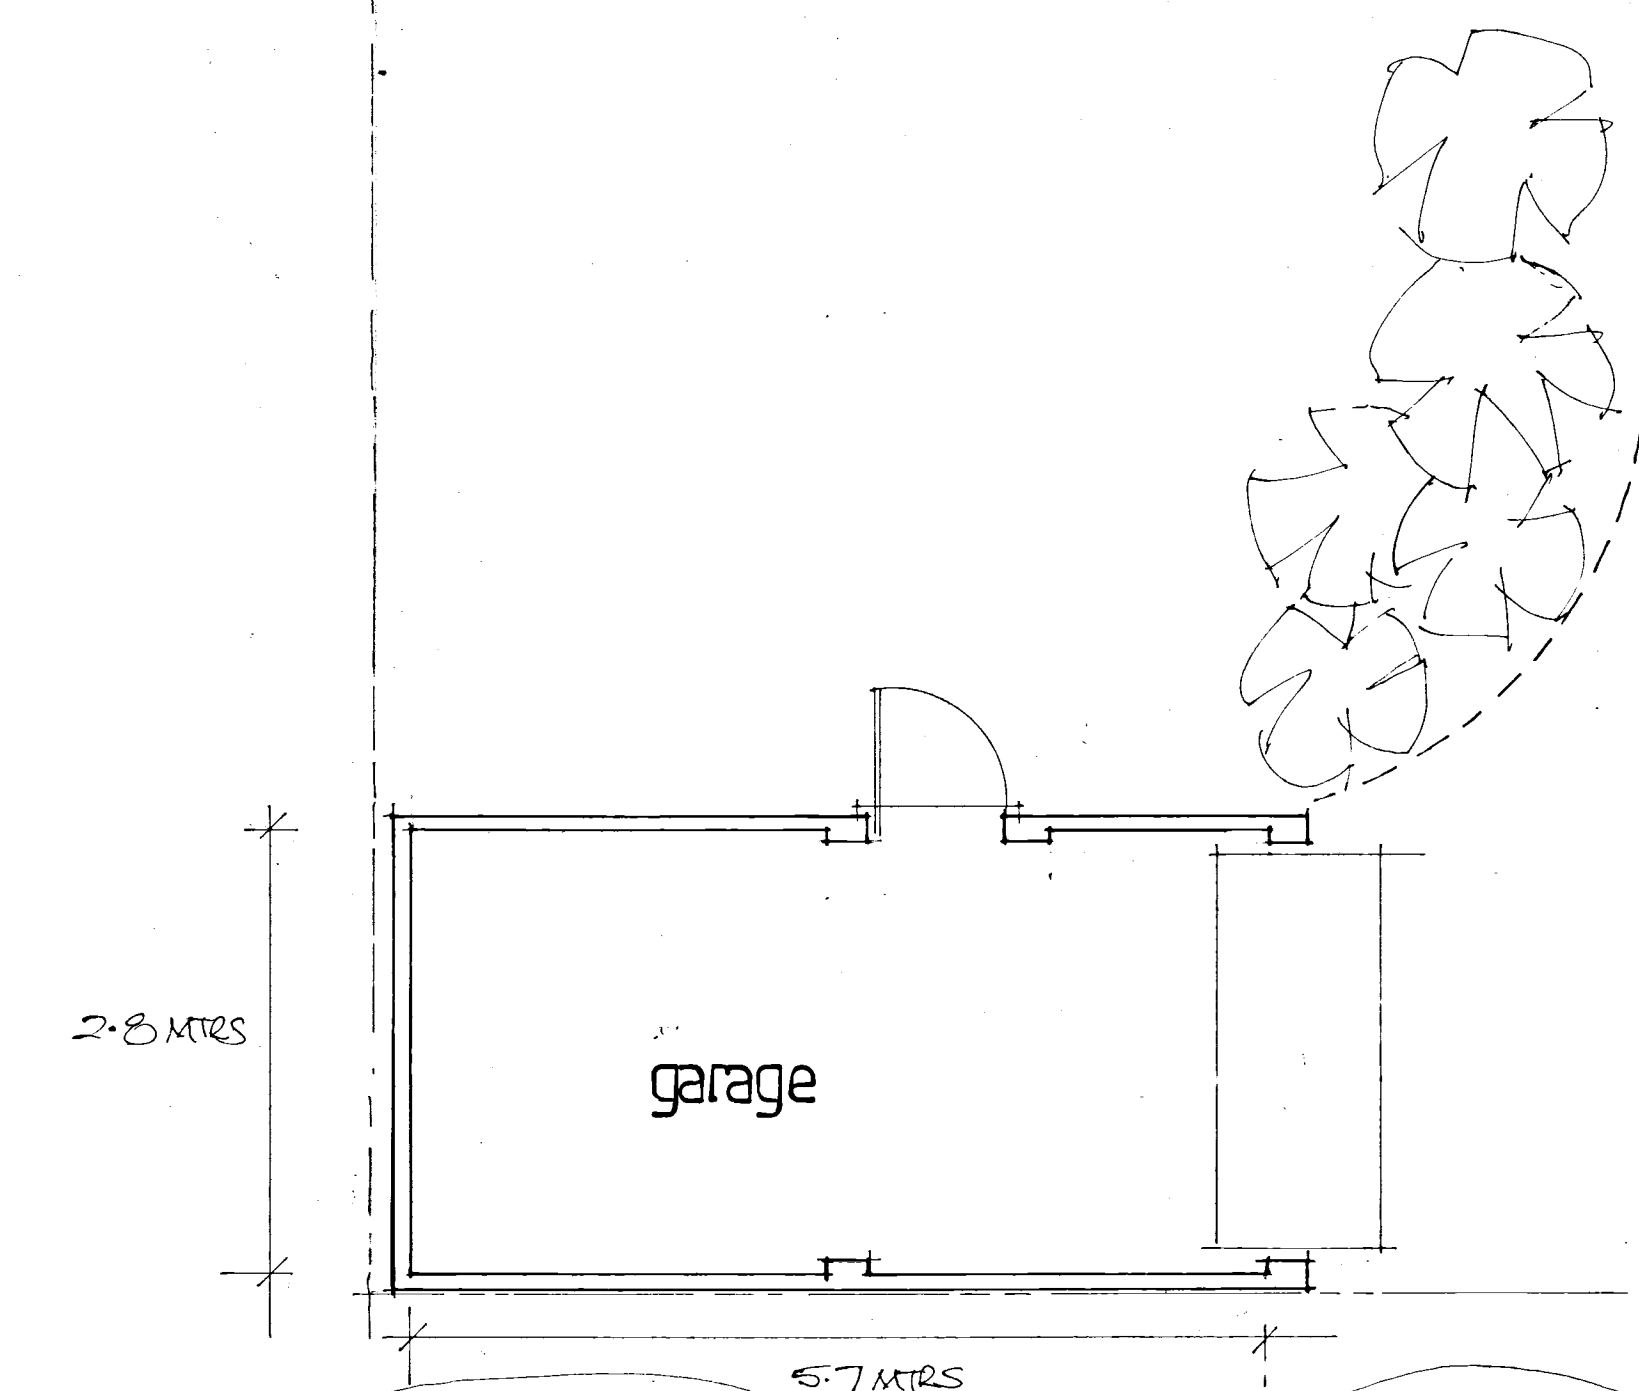

park lane

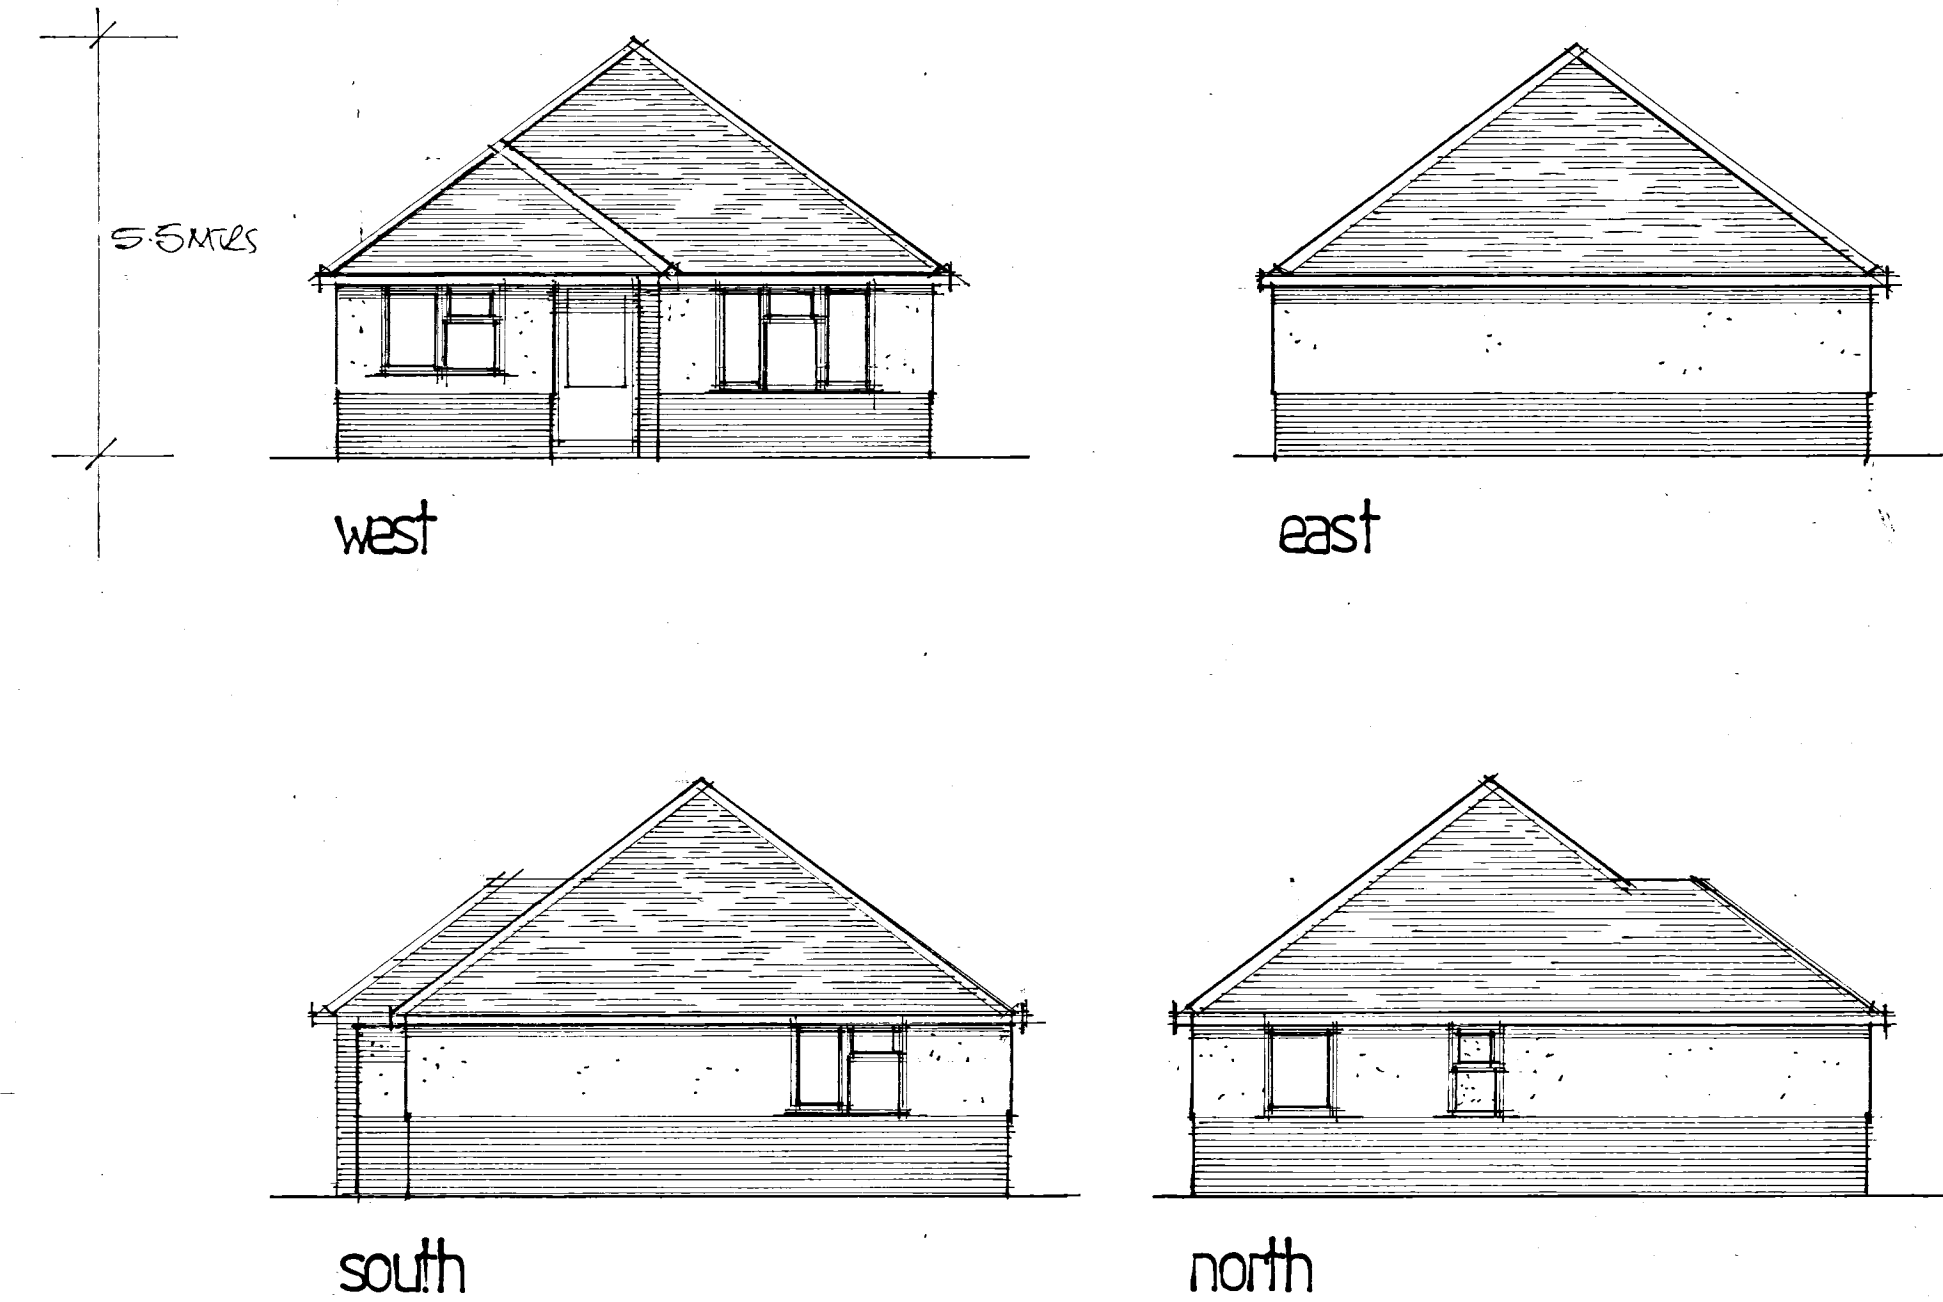

A	Nov 2016	PLANNING AMENDMENTS
	Date	Revision
© copyright		
THORNS YOUNG		
ARCHITECTURAL		
THORNS-YOUNG LTD		
CHARTERED BUILDING CONSULTANTS		
Website: www.thornsyoun.co.uk		
Fareham 21 Middle Road Park Gate SO31 7QH Tel: (01329) 888 322	Portsmouth 232 London Road North End PO2 9JQ Tel: (02392) 672 883	
Client		
MR R. STALLARD		
Job Title		
11, PARK LANE HAYWARD.		
Drawing Title		
PROPOSED NEW BUNGALOW.		
Scale 1:50. 1:100. 1:200.		
Date NOV. 2016		Drawn by CML
Drg. No.		Rev.
9228:16:1		A