This drawing is copyright and may not be reproduced in full or part without the written consent of the practice

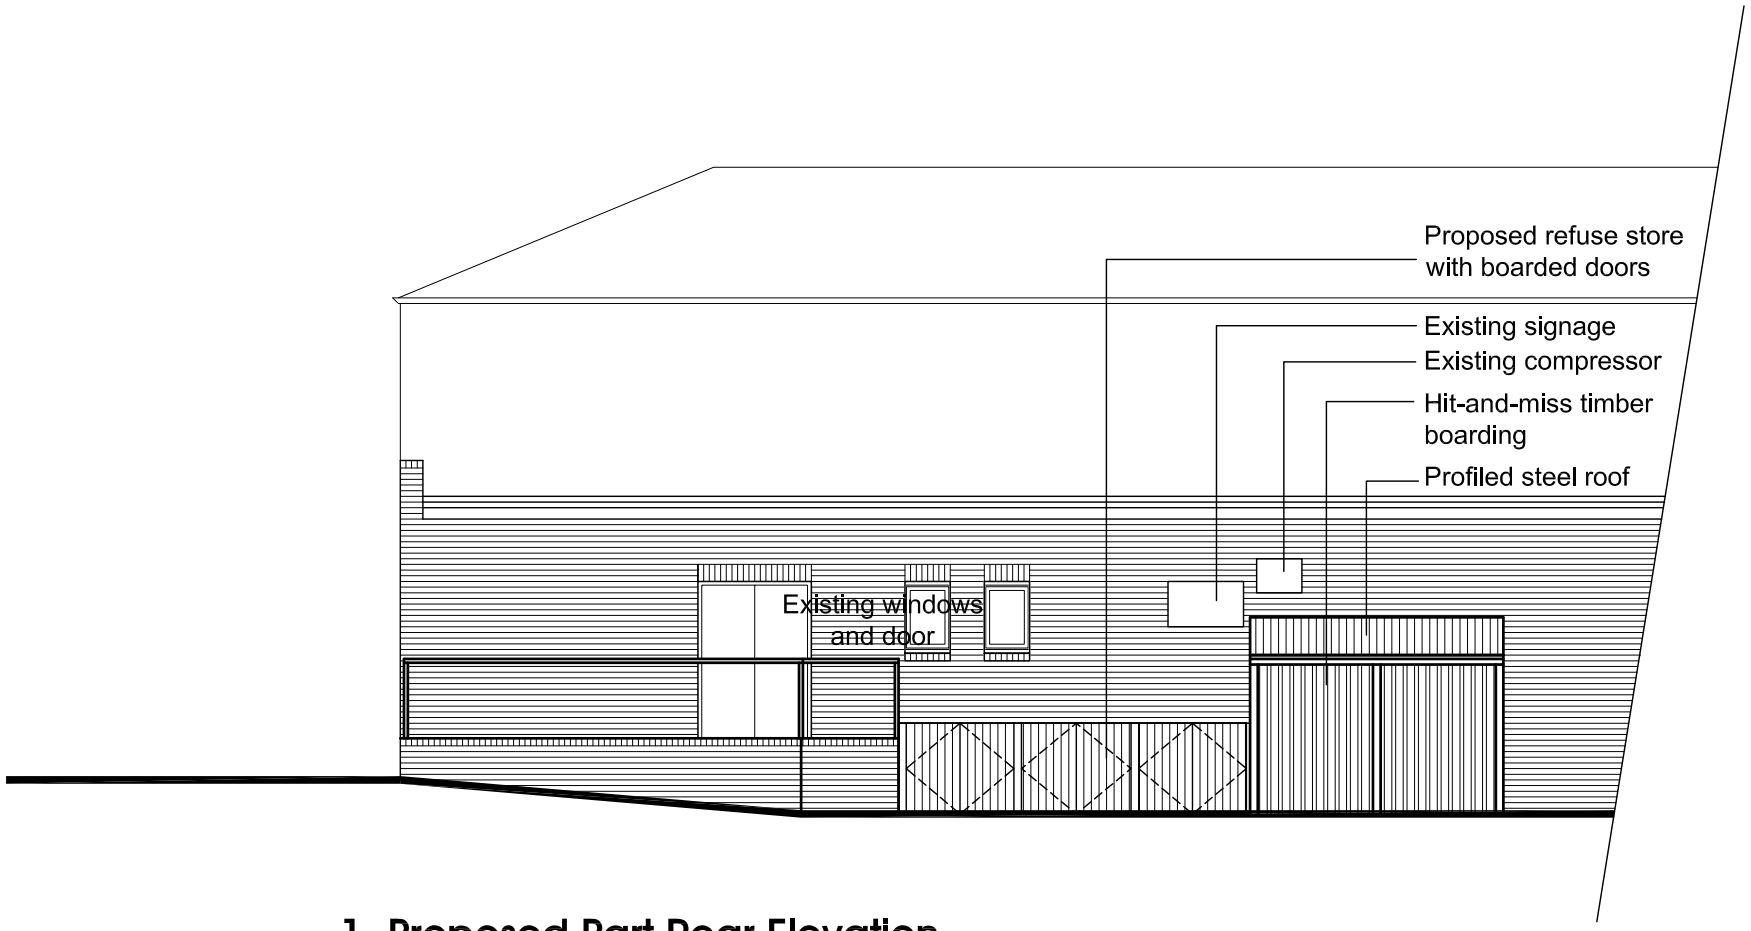

1. Proposed Part Rear Elevation

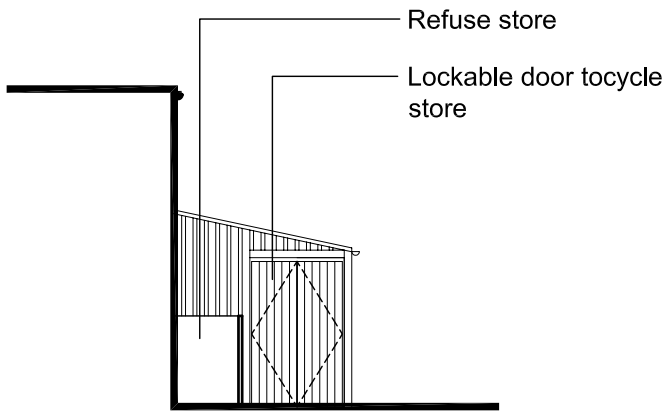

2. Proposed Part South Elevation (Thro Refuse Store)

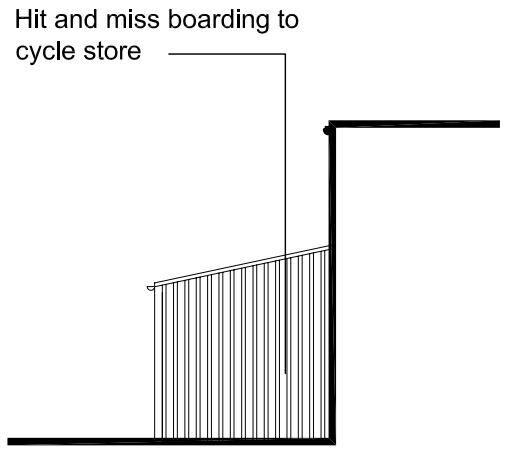

3. Proposed Part North Elevation

Rev	Note		By	Date
Scale:	1:100	**Size:**	@A3	
Date:	11.06.10	**Status:**	PLANNING	
Drawn:	IMA	**Checked:**	/	
Job No:	522	**Dwg/Rev:**	07	
Title:	Proposed Refuse Store and Cycle Store Elevations			
Project:	15 to 17 North Street Emsworth Portsmouth			
Client:	The Ancient Order of Foresters			

danielhurd associates
chartered architects

33a Powell Street • Birmingham • B1 3DH •
Tel: 0121 200 2638 • Fax: 0121 236 8593 •
e-mail: design@danielhurdassociates.com •