


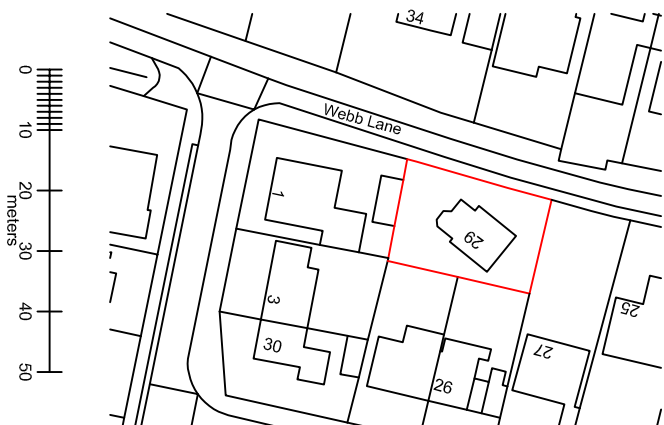

Your Home Plans Ltd 12 Bowes Hill, Rowlands Castle, Hampshire, PO9 6BP 02392 413579 june@yourhomeplans.co.uk		29 WEBB LANE HAYLING ISLAND HAMPSHIRE PO11 9JE	
Location Map		Project Number:	29WEB-16 REV/A
		Date:	4th August 2016
		Drawn By:	Your Home Plans Ltd
Checked By:		JEG	Scale: 1:1250 A4
		01	