


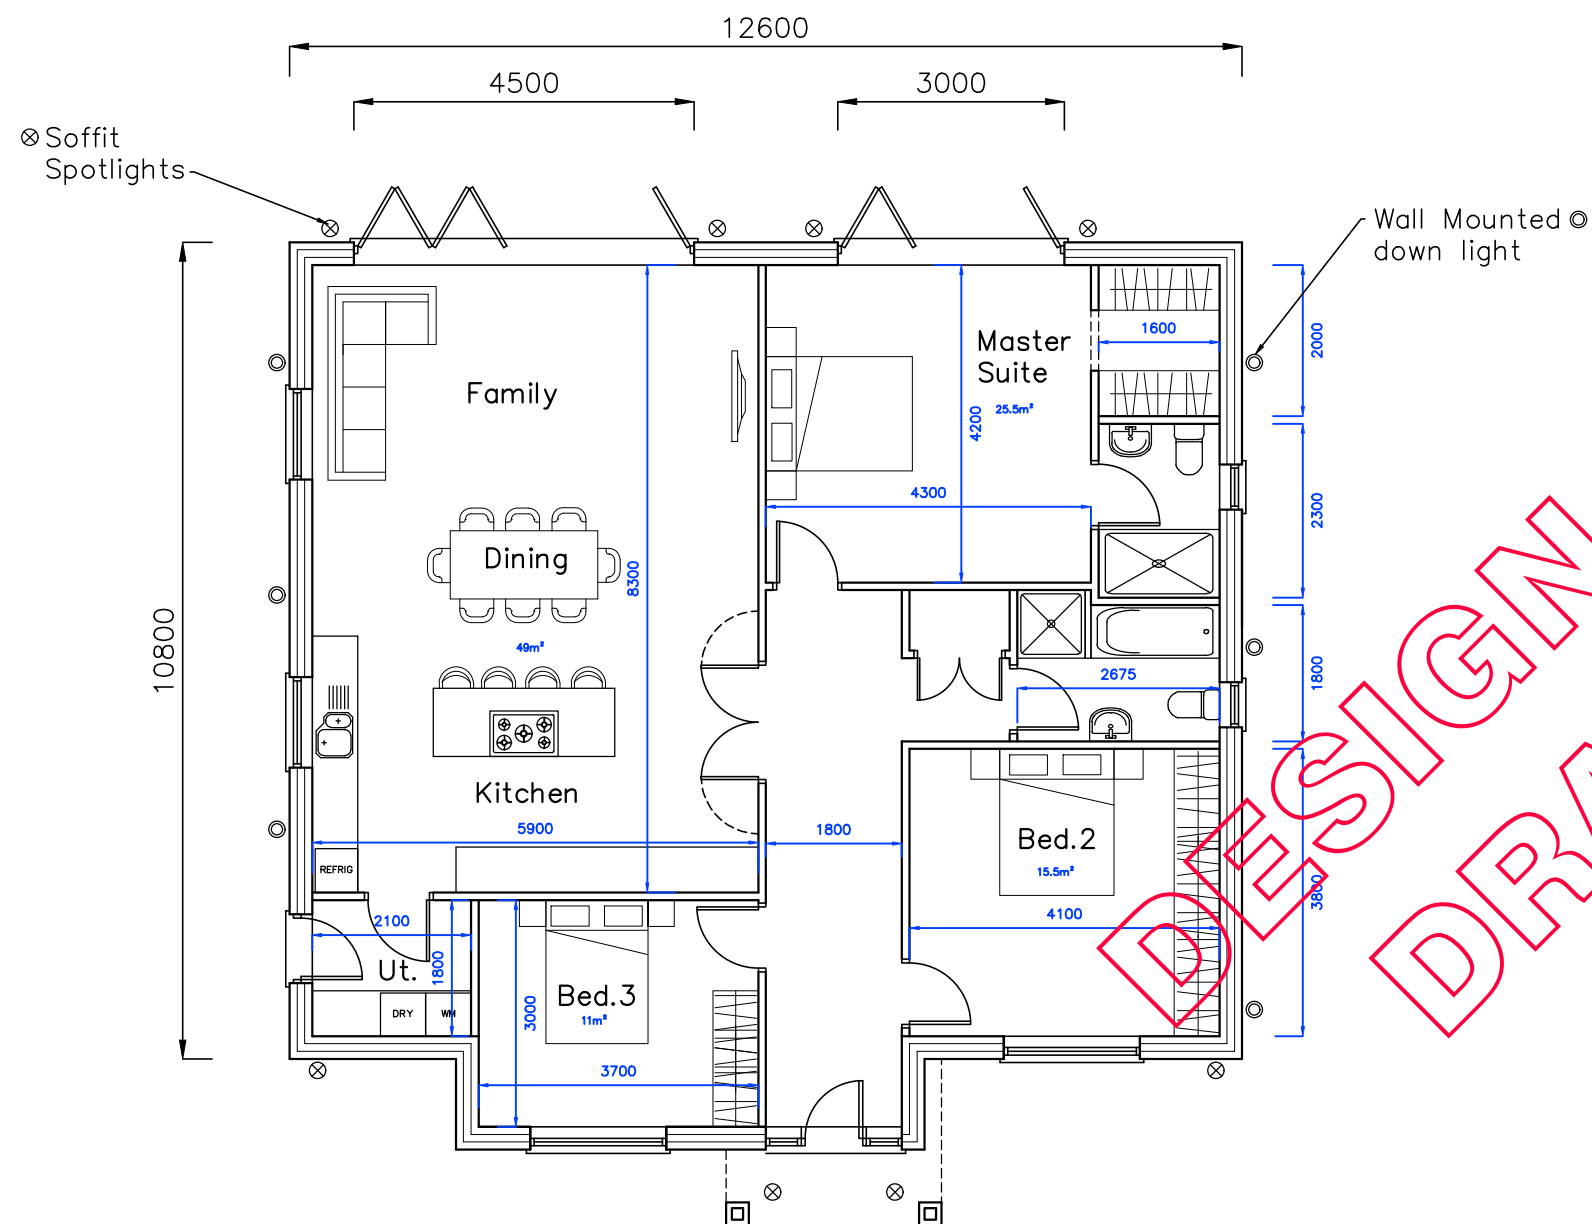

Plot #2: Ground Floor Plan

GIA: 129m<sup>2</sup> / 1,388ft<sup>2</sup>



Plot #2: Roof Plan

**CAAD**

Critchley Architecture And Design Ltd.  
Contact: 02392 474 919 | info@caad.online

The Old Brewery, 15E South Street, Havant, PO9 1BU



## Plot 2 Design Plans

### Revisions

- a)
- b)
- c)
- d)

Land Rear,  
34 Havant Lane,  
Emsworth,  
PO10 7JG

Scale A1=1:50, A3=1:100  
Drawn SAR & LNR  
Date 23/06/2021

21020-422<sup>0</sup>

10m

20m

30m

40m