


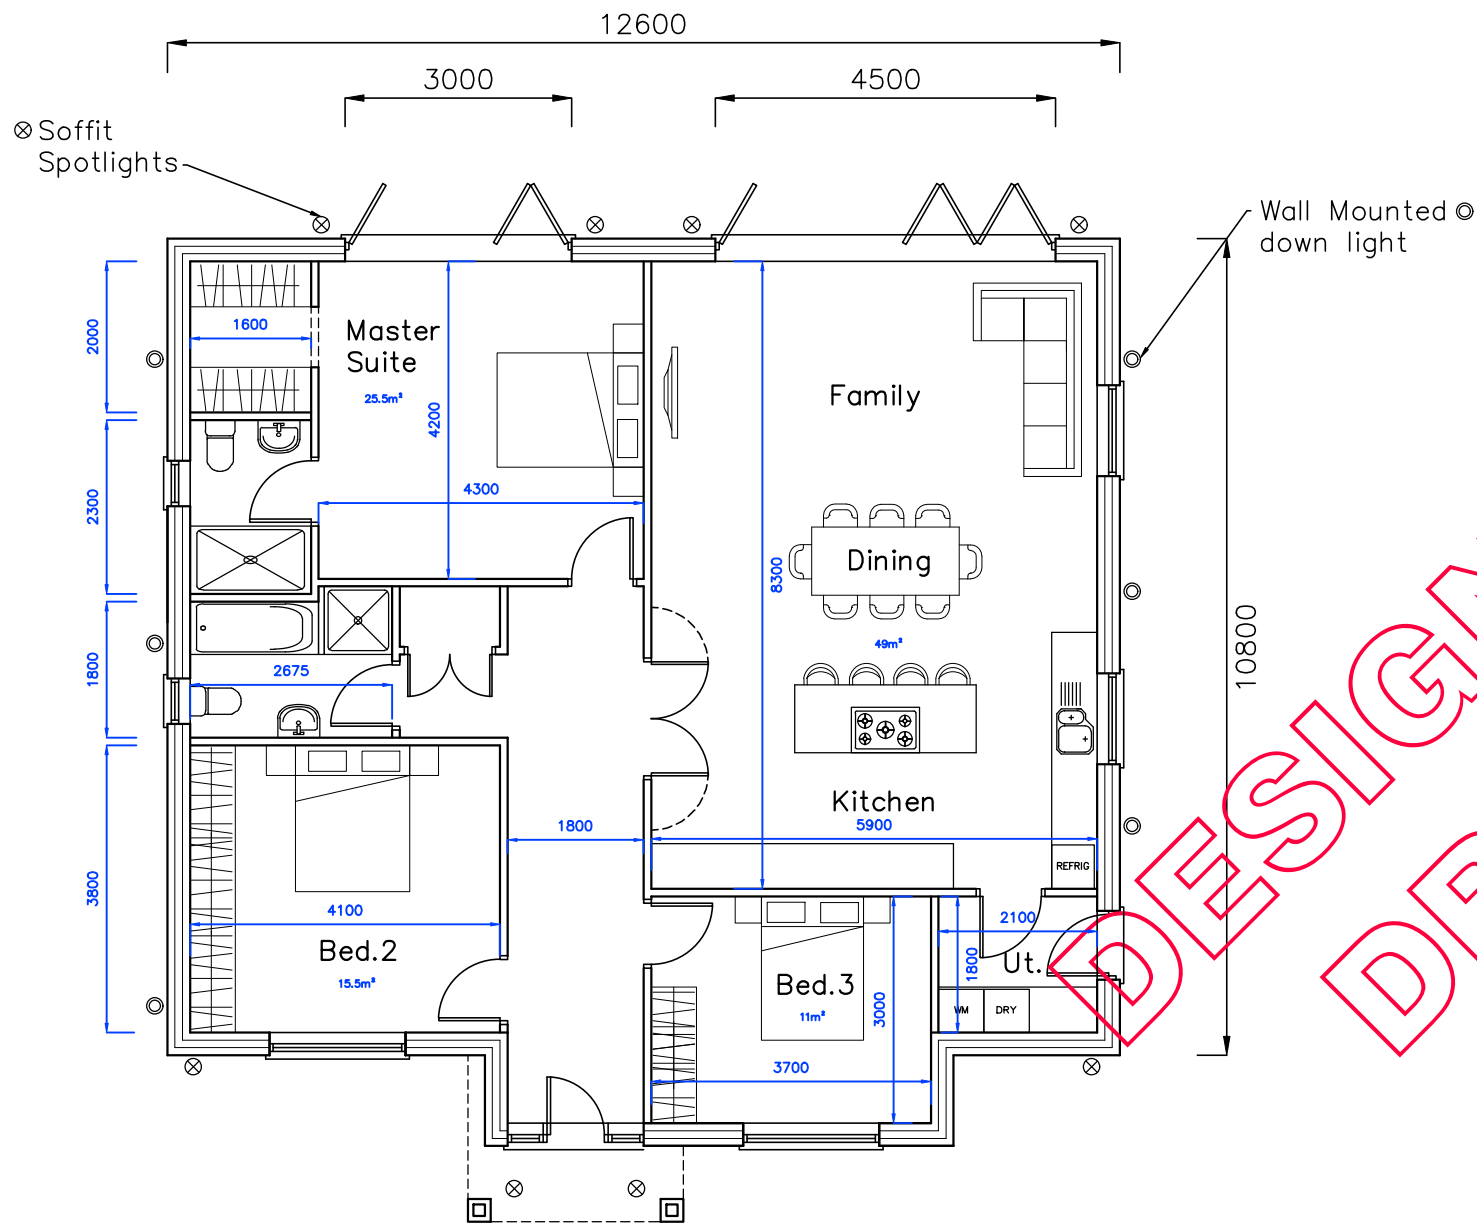

Plot #1: Ground Floor Plan

GIA: 129m² / 1,388ft²



Plot #1: Roof Plan

CAD

Critchley Architecture And Design Ltd.
Contact: 02392 474 919 | info@caad.online
The Old Brewery, 15E South Street, Havant, PO9 1BU



Plot 1 Design Plans

Revisions

- a)
- b)
- c)
- d)

Land Rear,
34 Havant Lane,
Emsworth,
PO10 7JG

Scale A1=1:50, A3=1:100
Drawn SAR & LNR
Date 23/06/2021

21020-421⁰

10m

20m

30m

40m