
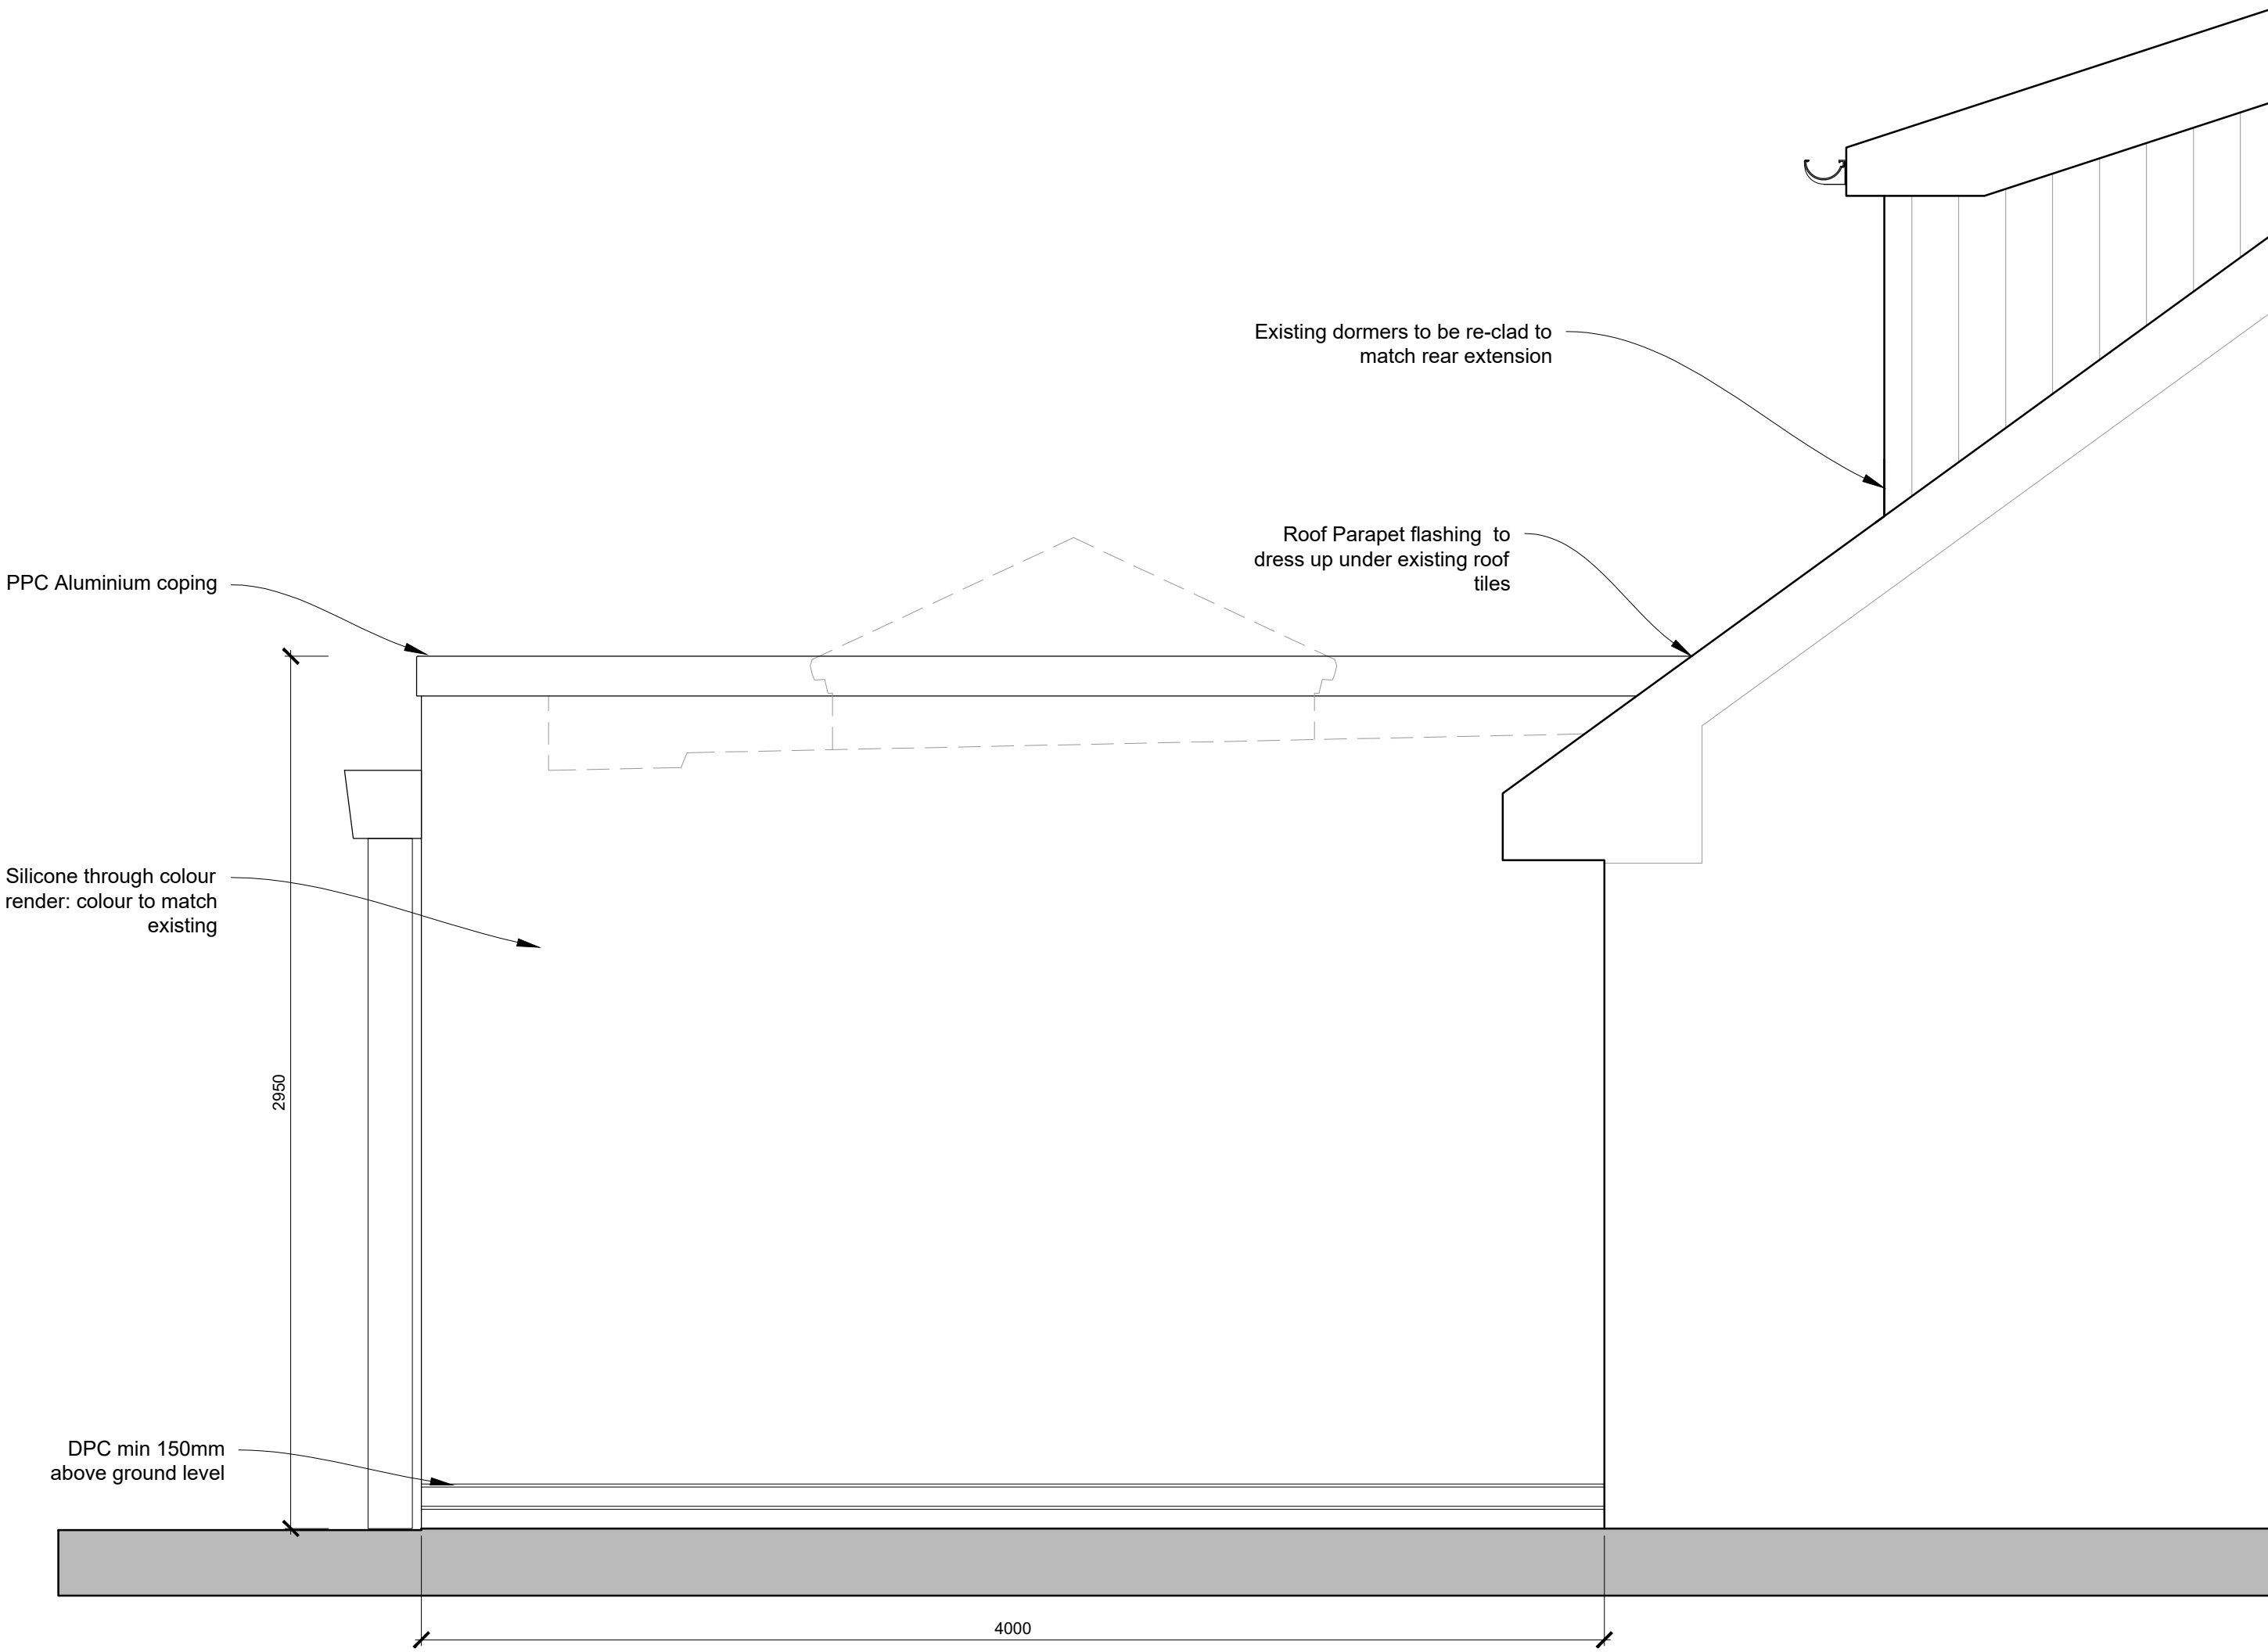


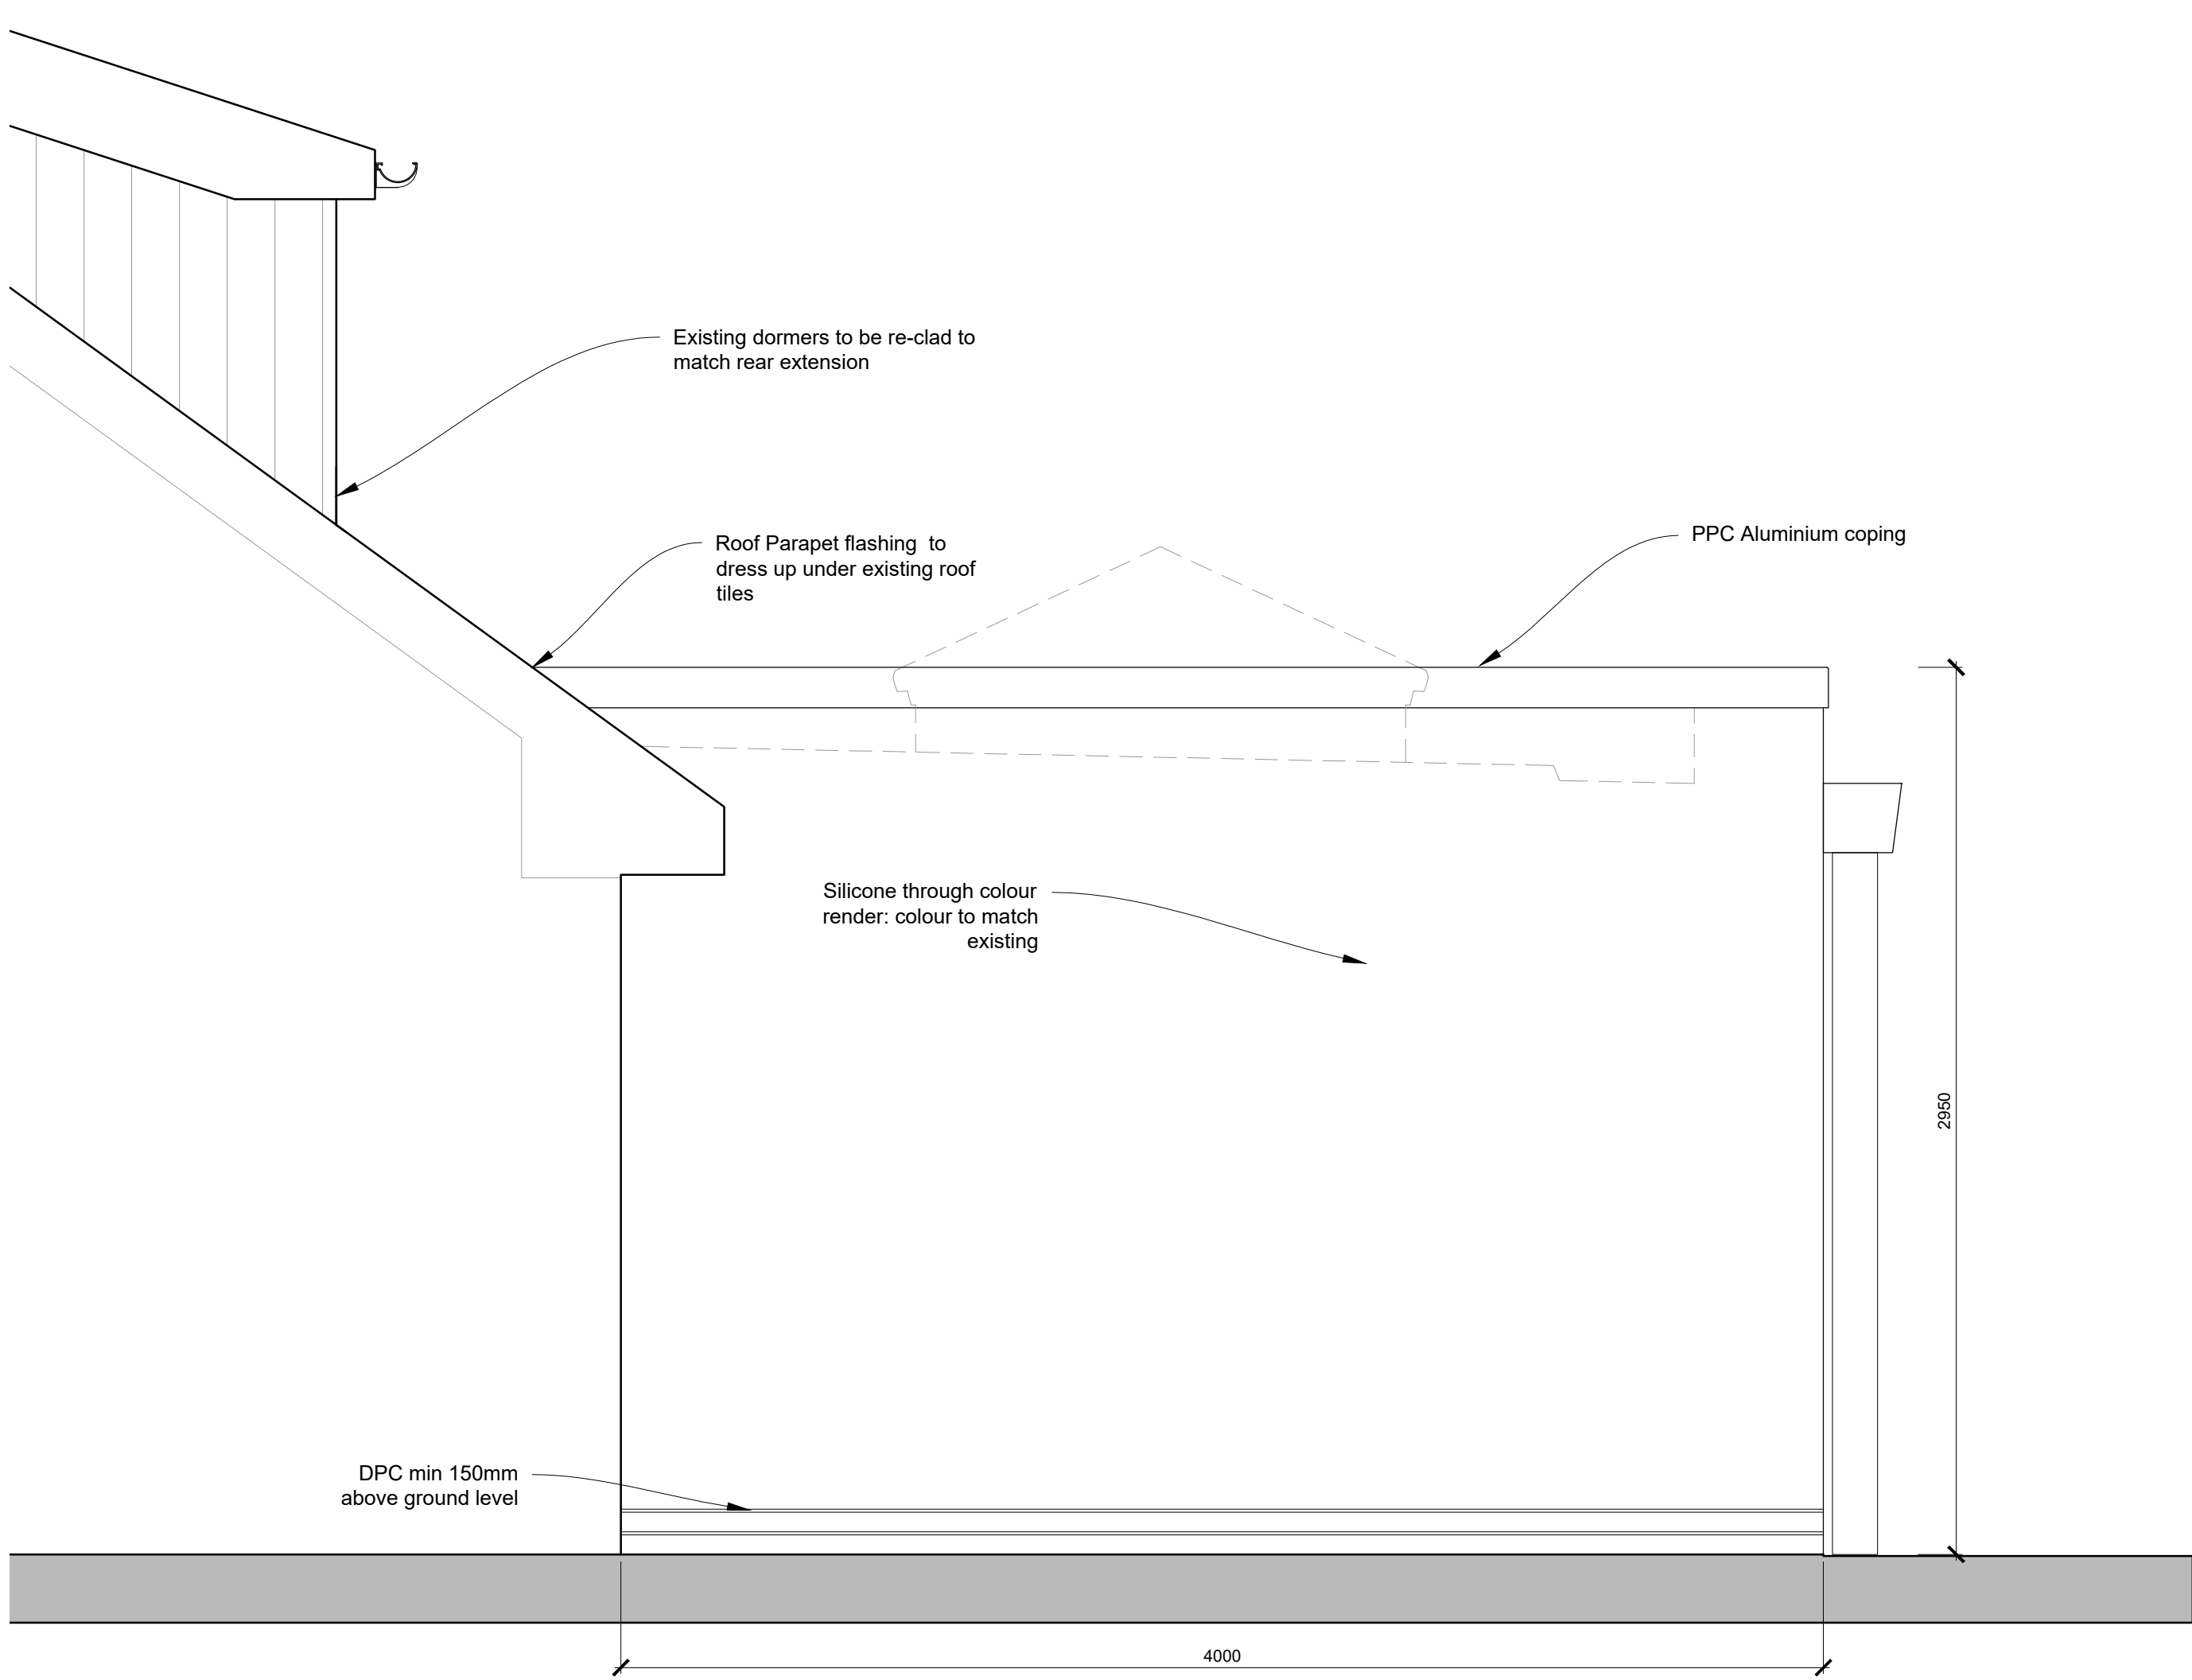

notes:

revisions:

revisions:

Mr R Butler
Ground Floor Extension
15 Yew Tree Road
drawing information

title :
status :
date :
scale :
drawn :
checked :

Proposed Side Elevations

information
May 21
1:20 @ A1
CE
SL

pwparchitects

PWP Architects Ltd 61 South Street, Havant, Hampshire PO9 1BZ
t: 02392 482494 f: 02392 481152
e: design@pwp-architects.com
w: www.pwp-architects.com

job: 5753 dwg: 1301 rev: /



100mm @A1 / 50mm @A3

NOTE: The contractor is responsible for checking all site dimensions and levels. These should be checked prior to the ordering of any components and before the commencement of the works. All discrepancies should be brought to the attention of the Contract Administrator.