
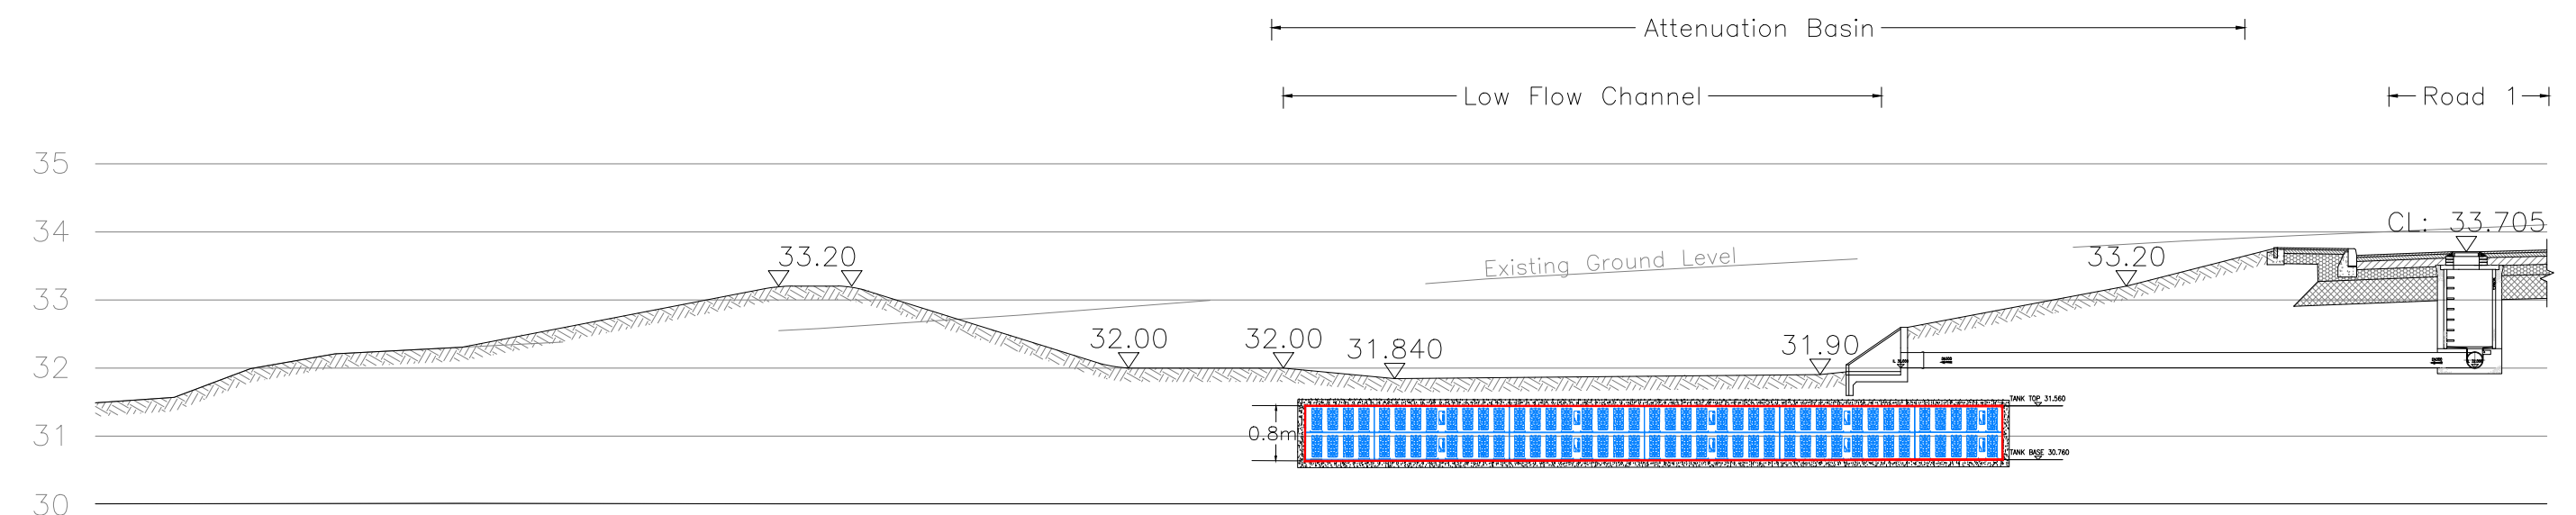
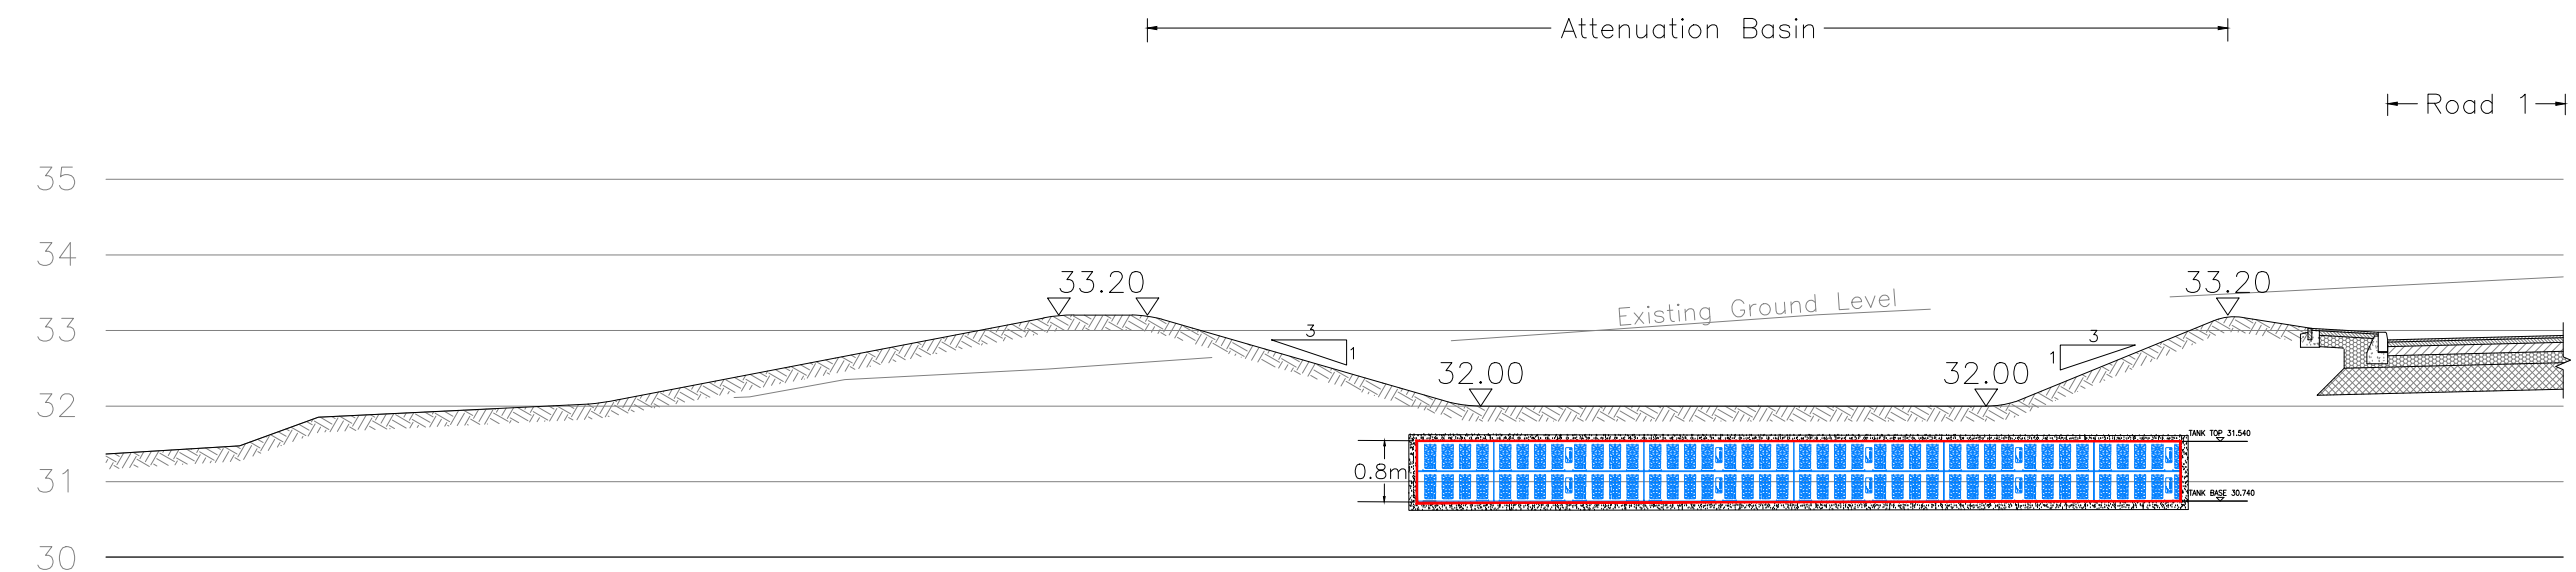
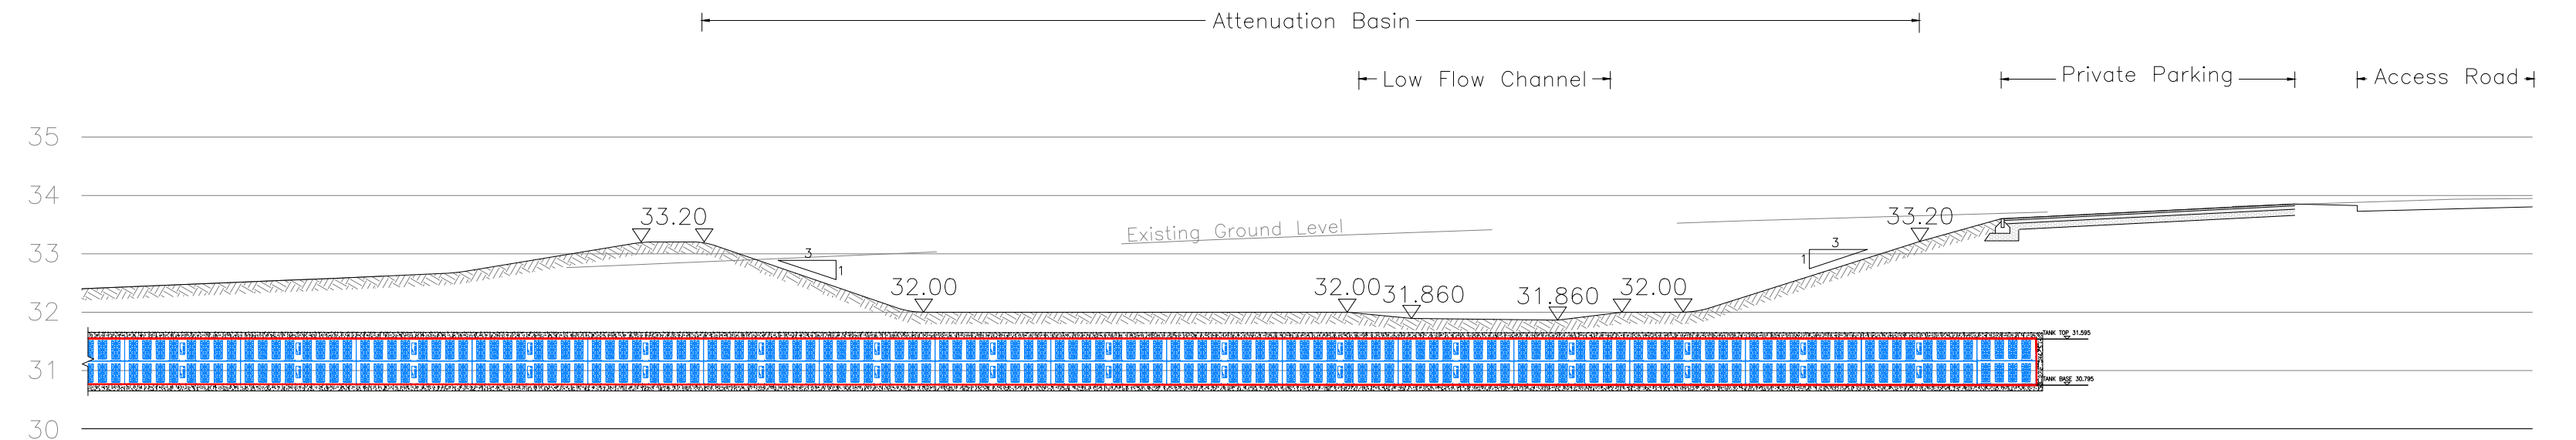


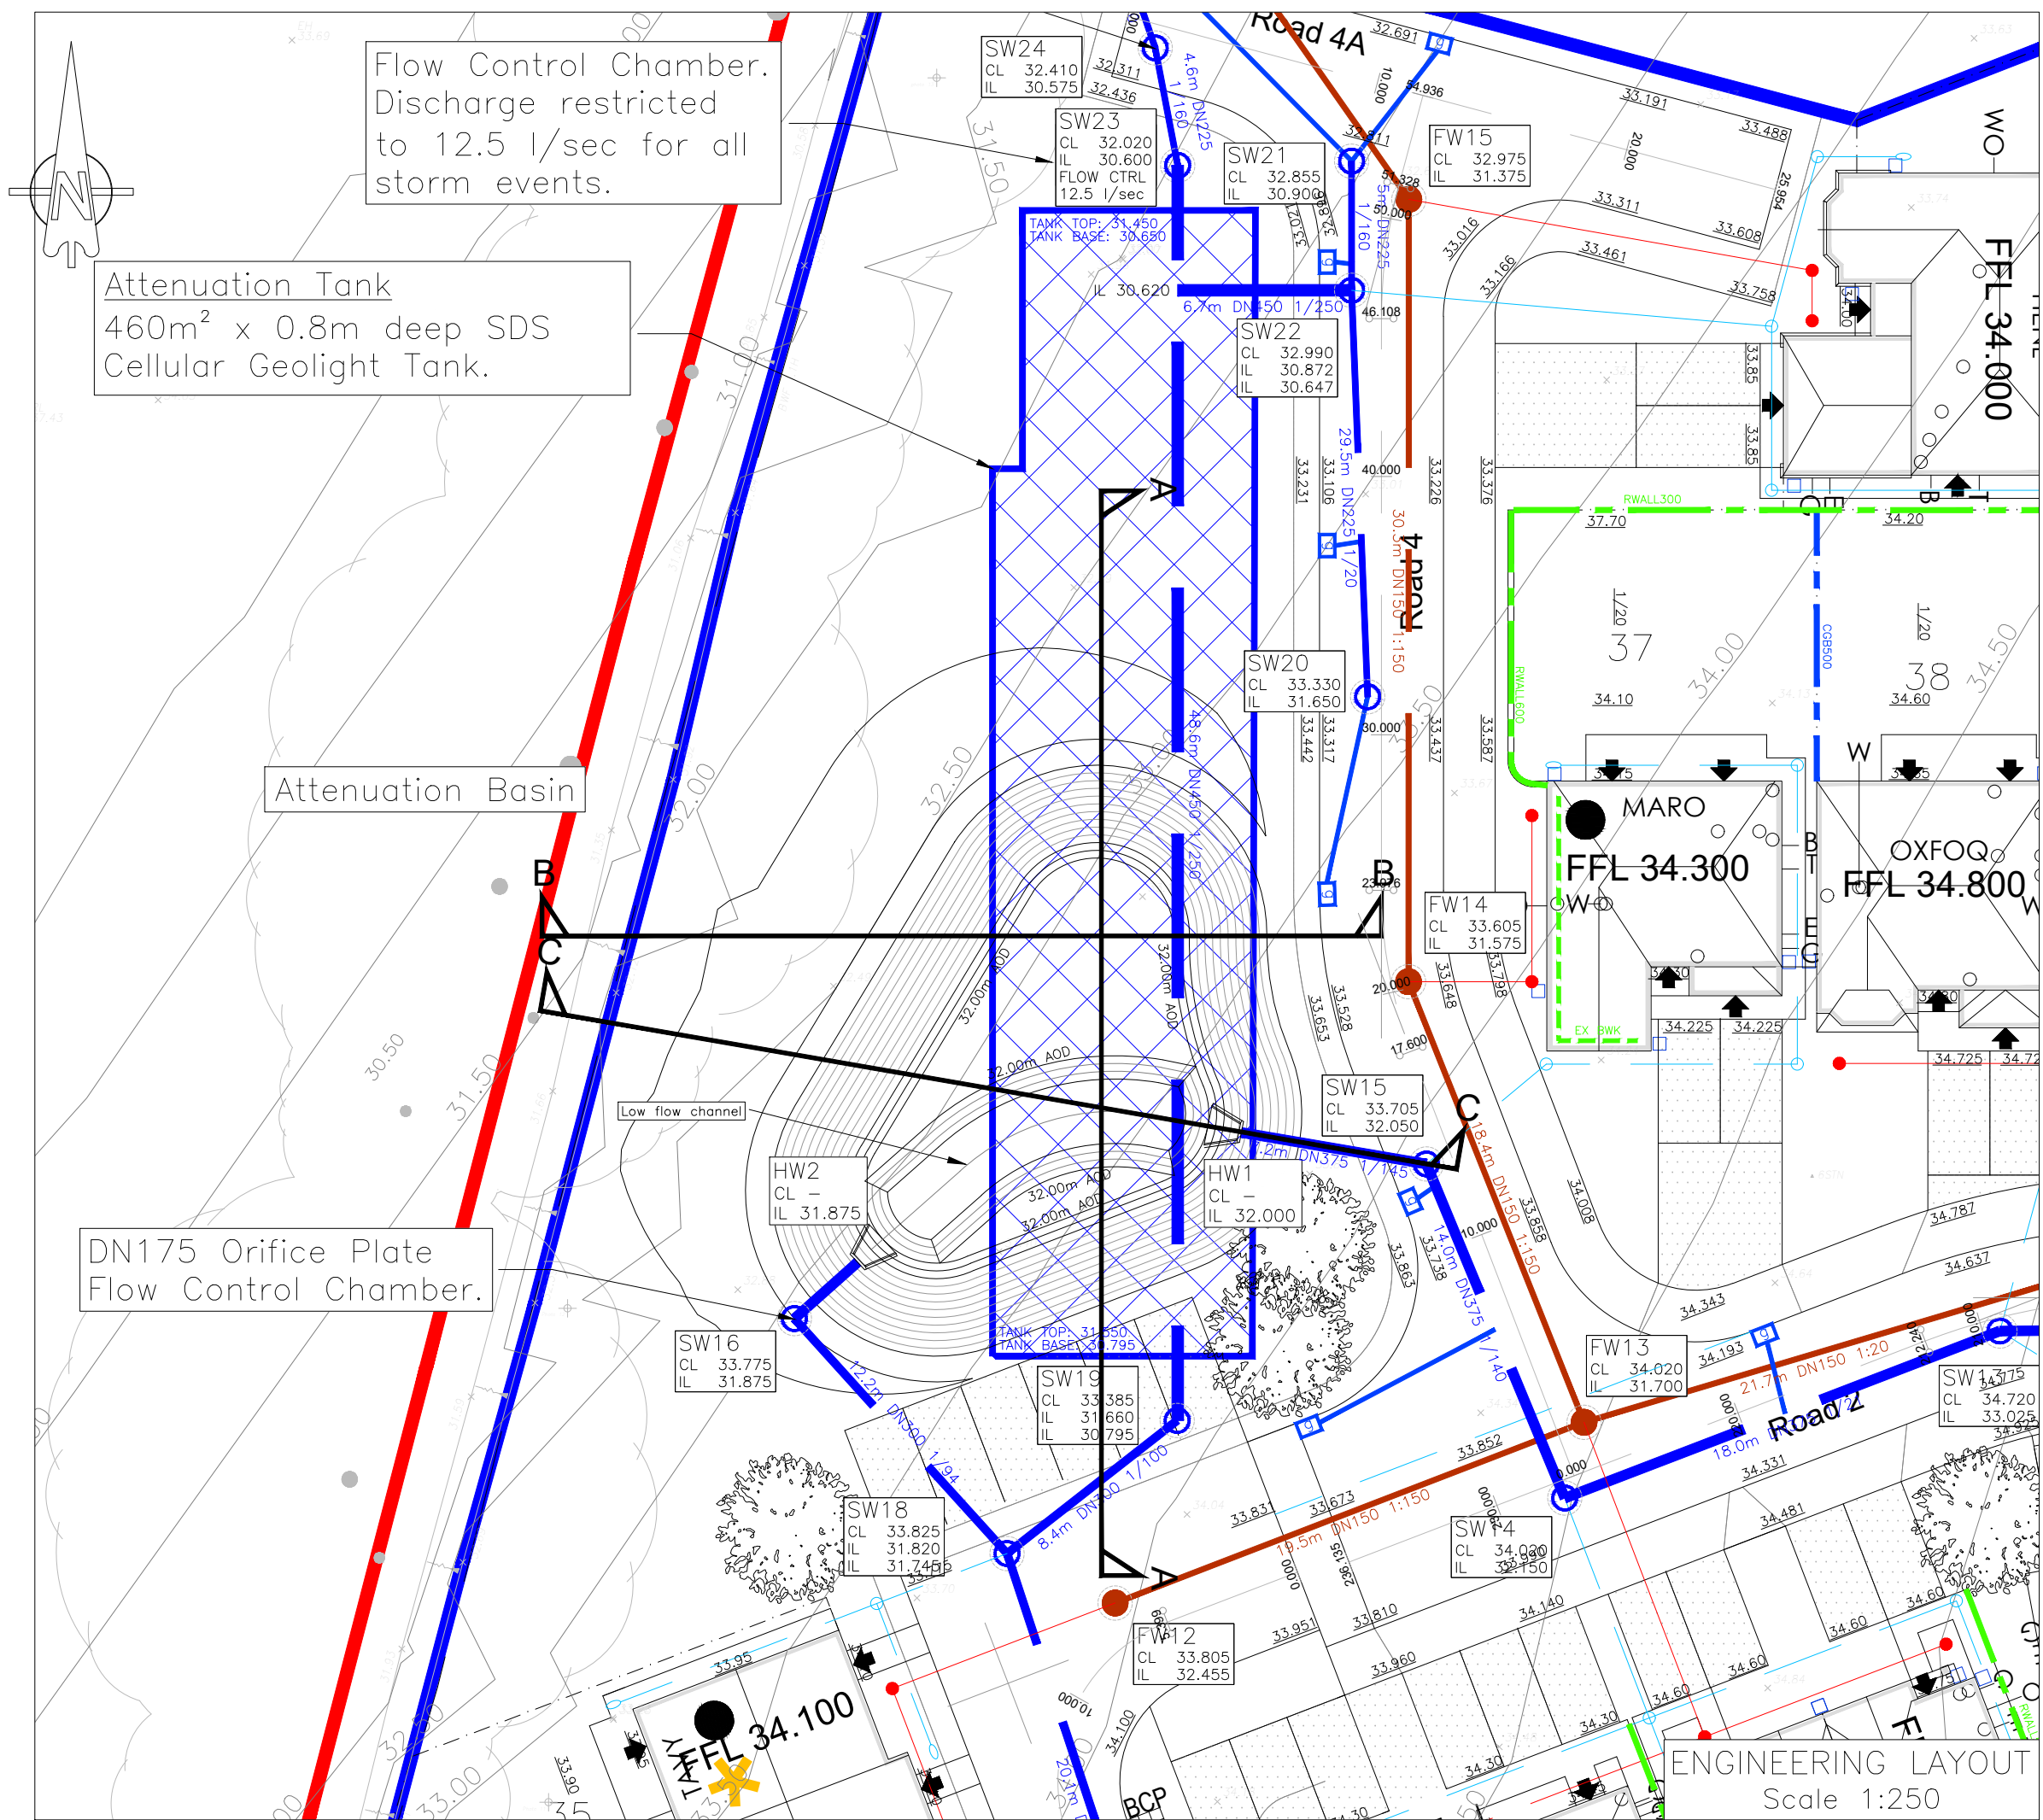

PL1	31.03.21	First Issue.	RJC	AMc
REV. No.	DATE	DESCRIPTION	DRAWN	CHECKED
Client			MJA CONSULTING CIVIL & STRUCTURAL ENGINEERS Ipsium Court, 24 The Quadrant, Abingdon Science Park, Abingdon Oxon, OX14 3YS Tel: 01235 555173 Email: mail@mjaconsulting.co.uk	
Project	Bartons Road, Havant		Scale: 1:500 @ A1 Status: PRELIMINARY	
Title	Attenuation Basin Cross Sections		Drawn: RJC Project Engineer: AMc Drawing Number: 6383-MJA-SW-XX-DR-C-825	Date: 03/2021 Rev: PL1